



Materials to match existing

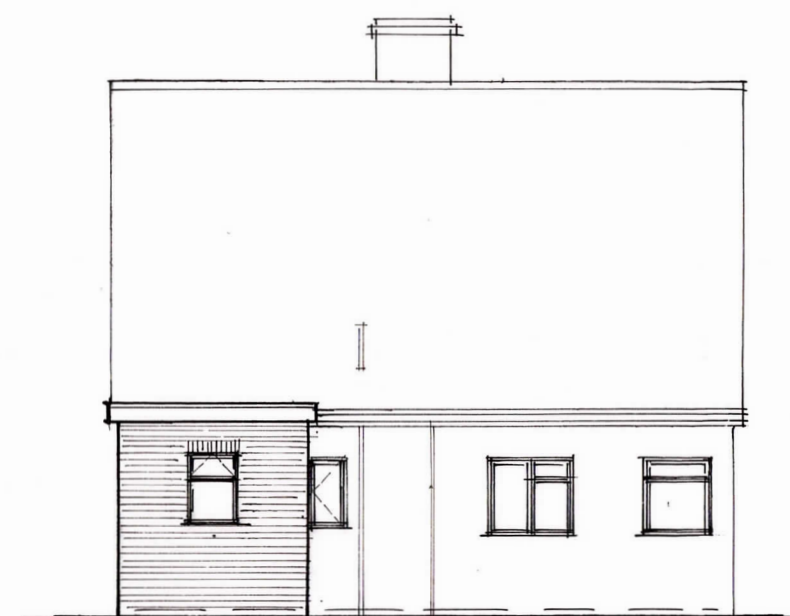

Proposed South Elevation



Proposed West Elevation

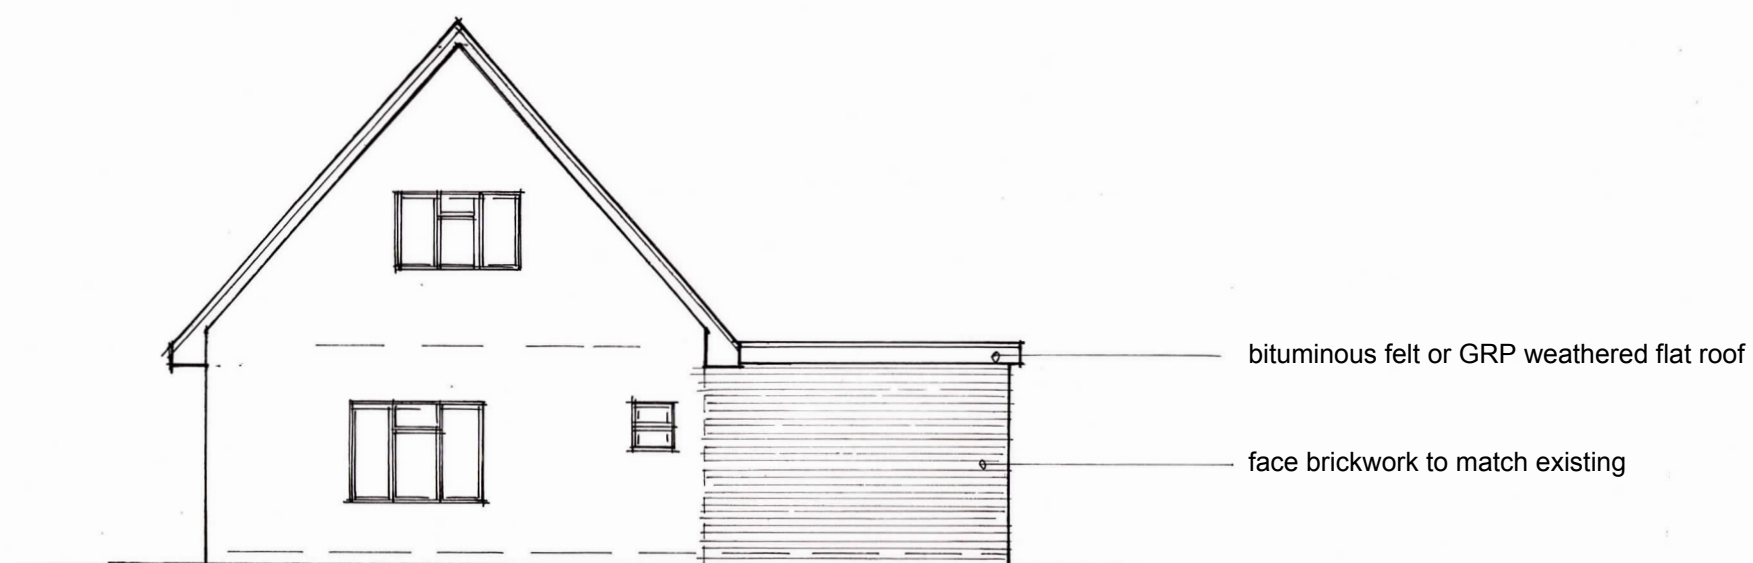

Proposed North Elevation

Sussex Building Surveyors Ltd

01903 529583
adk@sussexbuildingsurveyors.com

The Gardens,
Yapton Road,
Middleton-on-Sea,
Bognor Regis,
West Sussex.
PO22 6DY

Extension Proposed Elevations

Scale: 1:100
Date: November 2019
Paper: A3
Drg No.: SBS/572/04A

Do not scale except for planning purposes.
All dimensions to be checked on site.