


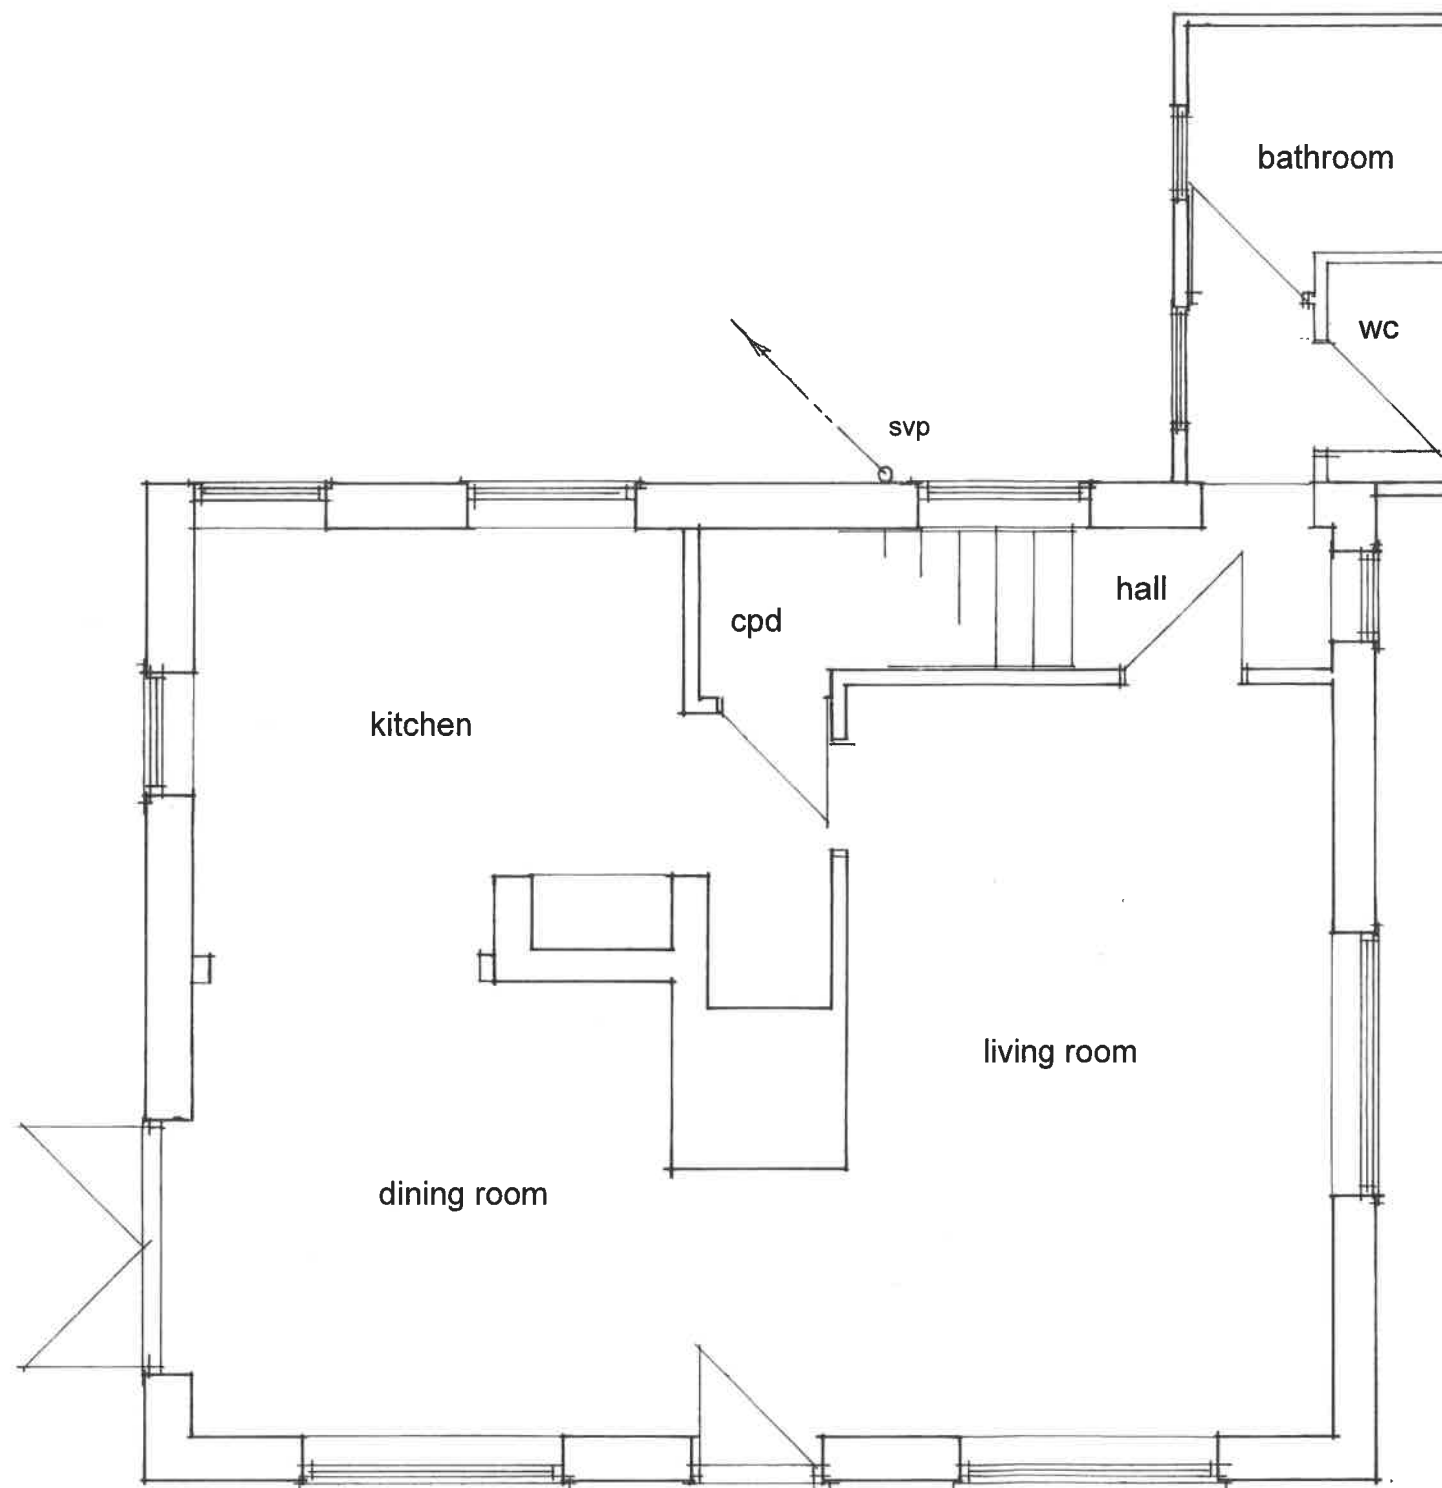

Existing Ground Floor Plan

## Sussex Building Surveyors Ltd

01903 529583  
adk@sussexbuildingsurveyors.com

The Gardens,  
Yapton Road,  
Middleton - on - Sea,  
Bognor Regis,  
West Sussex.  
PO22 6DY

### Extension Existing Ground Floor Plan

Scale: 1:50  
Date: November 2019  
Paper: A3  
Drg No.: SBS/572/01

Do not scale except for planning purposes.  
All dimensions to be checked on site.