



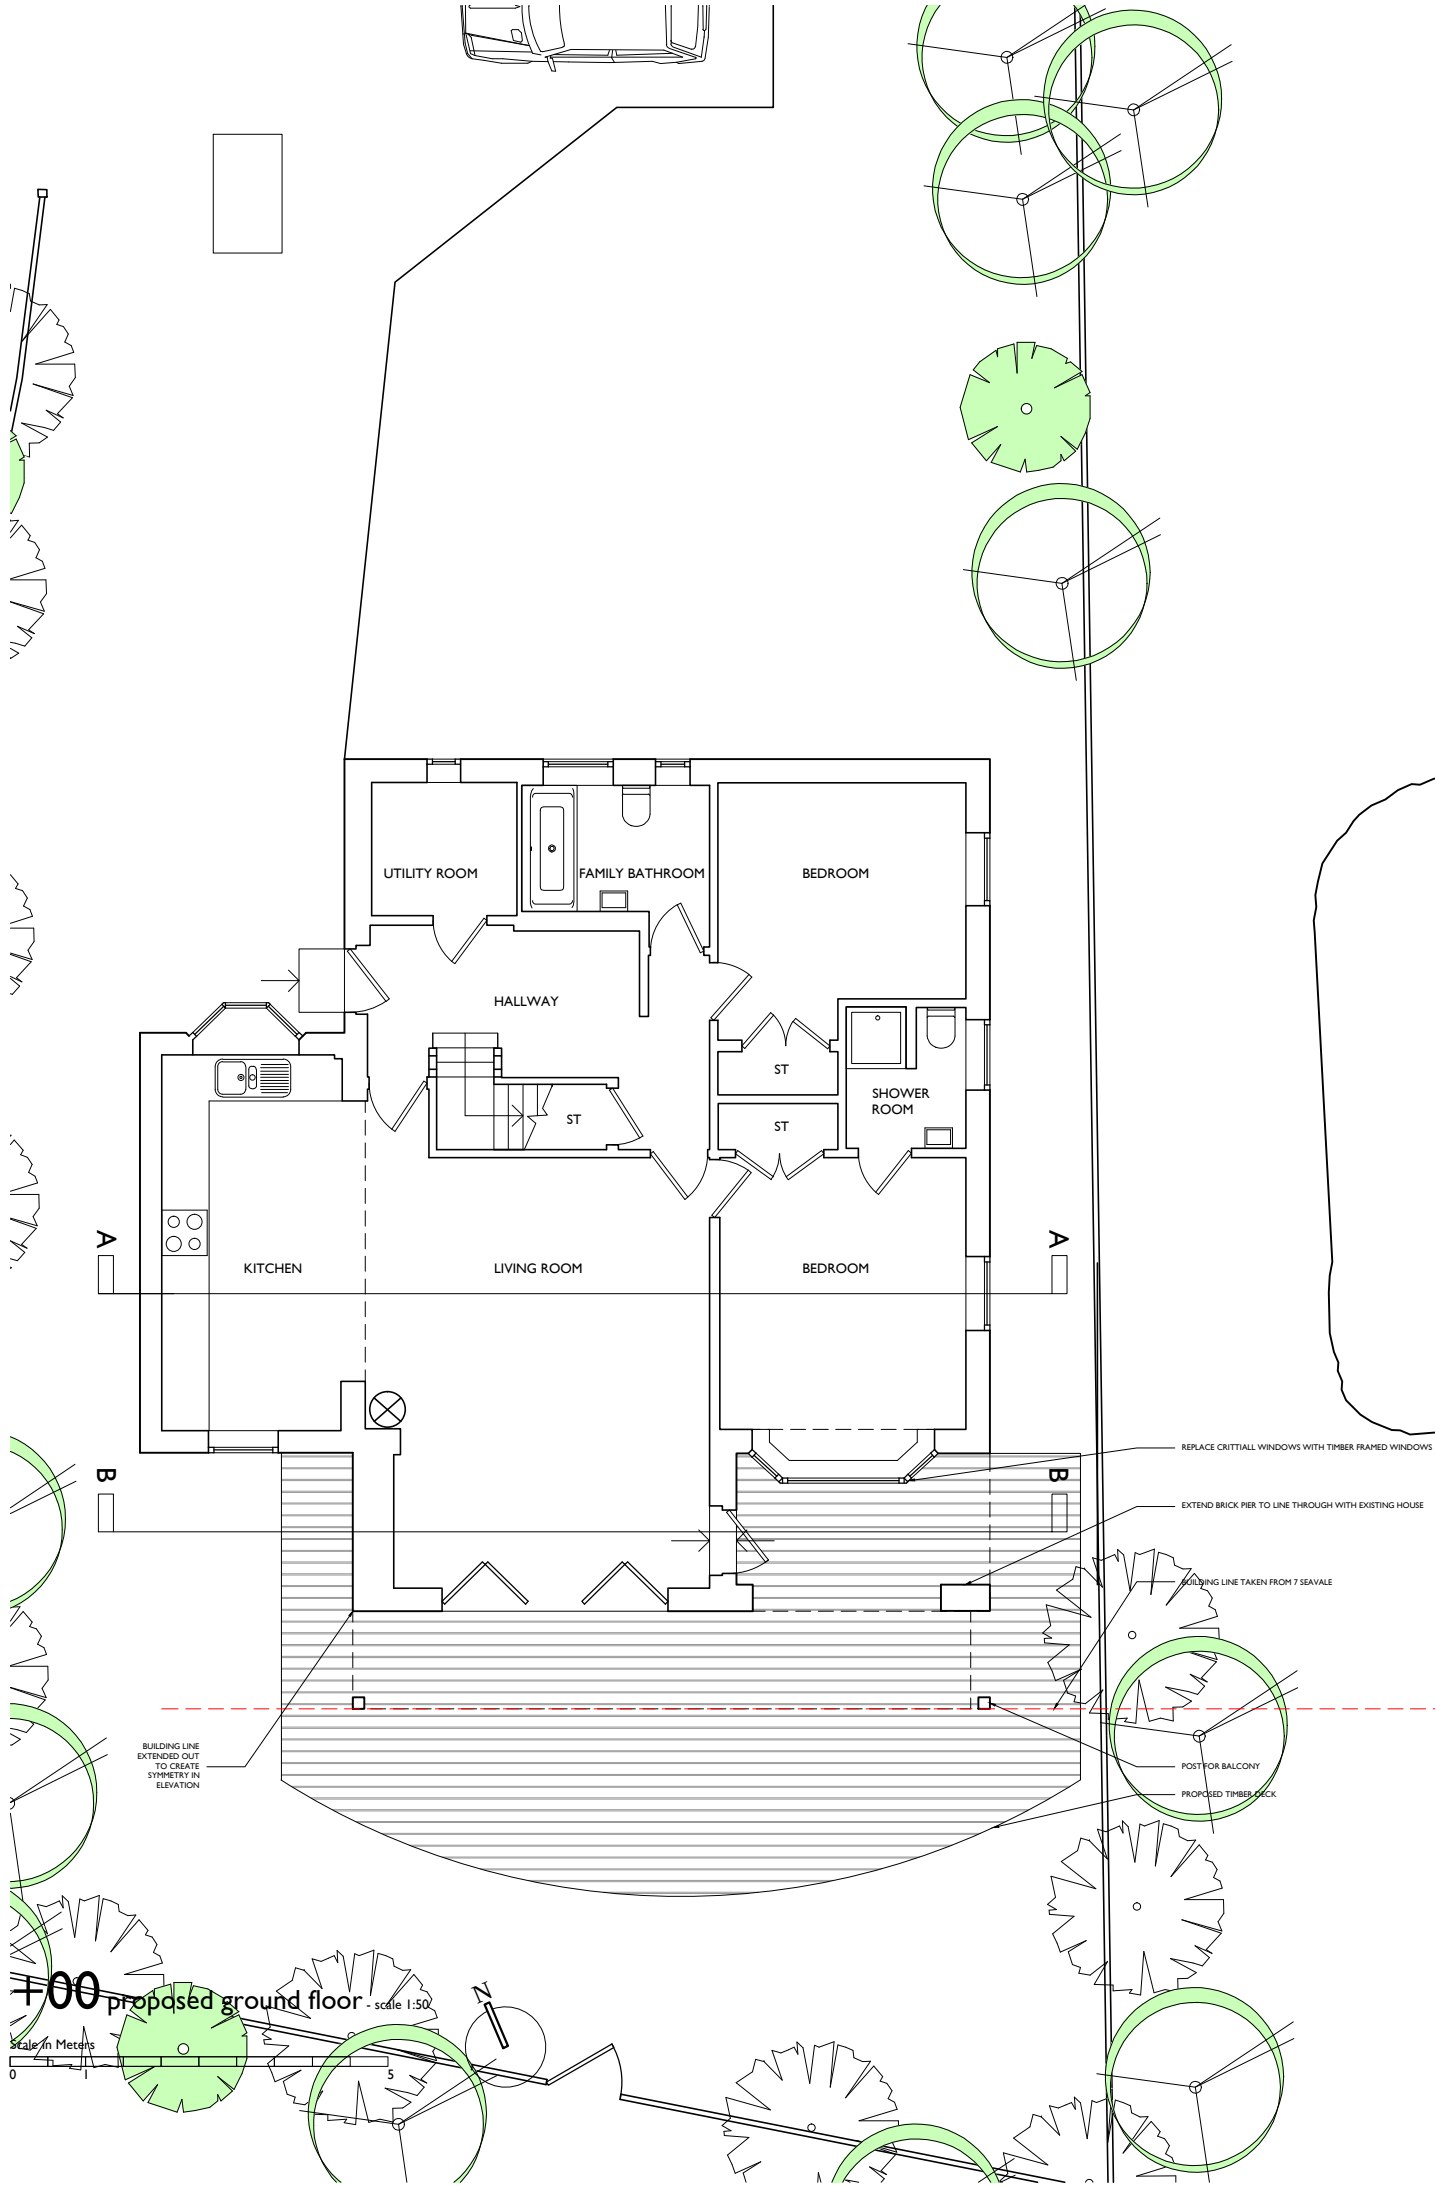

+00 proposed ground floor - scale 1:50

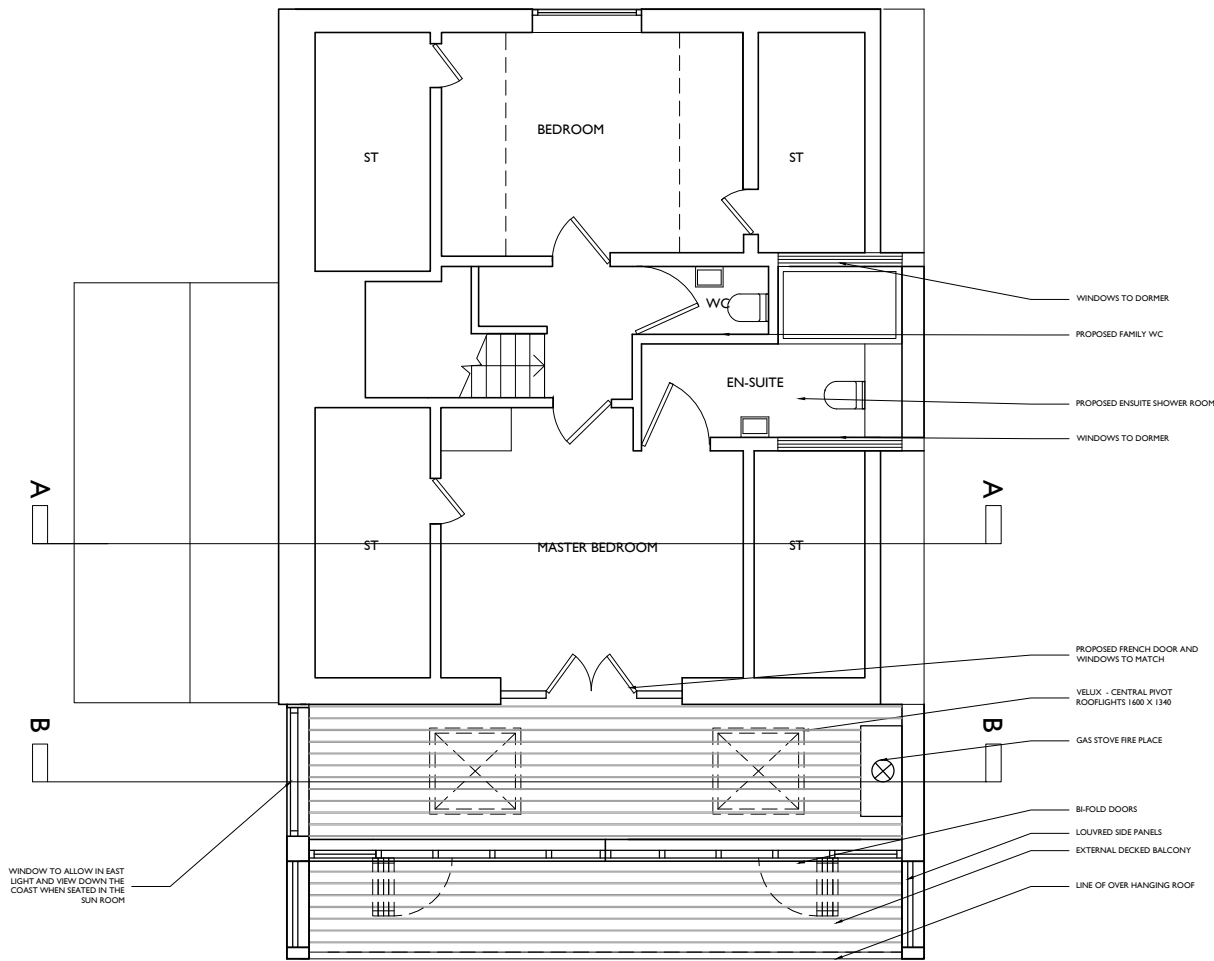

+01 proposed first floor - scale 1:50

Only figured dimensions are to be used. All dimensions to be checked on site.

Please note: Refer to 'type' of drawing below; planning drawings should only be treated as such.

Notes

APPLICATION FOR DETAILED PLANNING CONSENT

REVISION



Liam Russell Architects
architecture and development

The Studios, 3 Broad Reach Mews, Rogesville, Shoreham by Sea, West Sussex, BN43 3EY, UK.
t +44 (0)1845 180 3676 f +44(0)1845 180 3675 www.liamrussellarchitects.com
Liam Russell Architects Ltd registered in England and Wales 04758636

JOB SEA VALE 5 WEST DRIVE ELMER MIDDLETON-ON-SEA PO22 7TS	CHECKED LRA
	DRAWN LRA
CLIENT NICK LAHEY-BEAN	DATE 11.14
	SCALE 1:50 @ A1 1:100@ A3
DRAWING PROPOSAL - FLOOR PLANS	REVISION
	NUMBER 1212-PA-010

DO NOT SCALE FROM THIS DRAWING. THIS DRAWING IS COPYRIGHT ©

ARUN DISTRICT COUNCIL M10214HH