


Only figured dimensions are to be used. All dimensions to be checked on site.


Please note: Refer to 'type' of drawing below; planning drawings should only be treated as such.

Notes

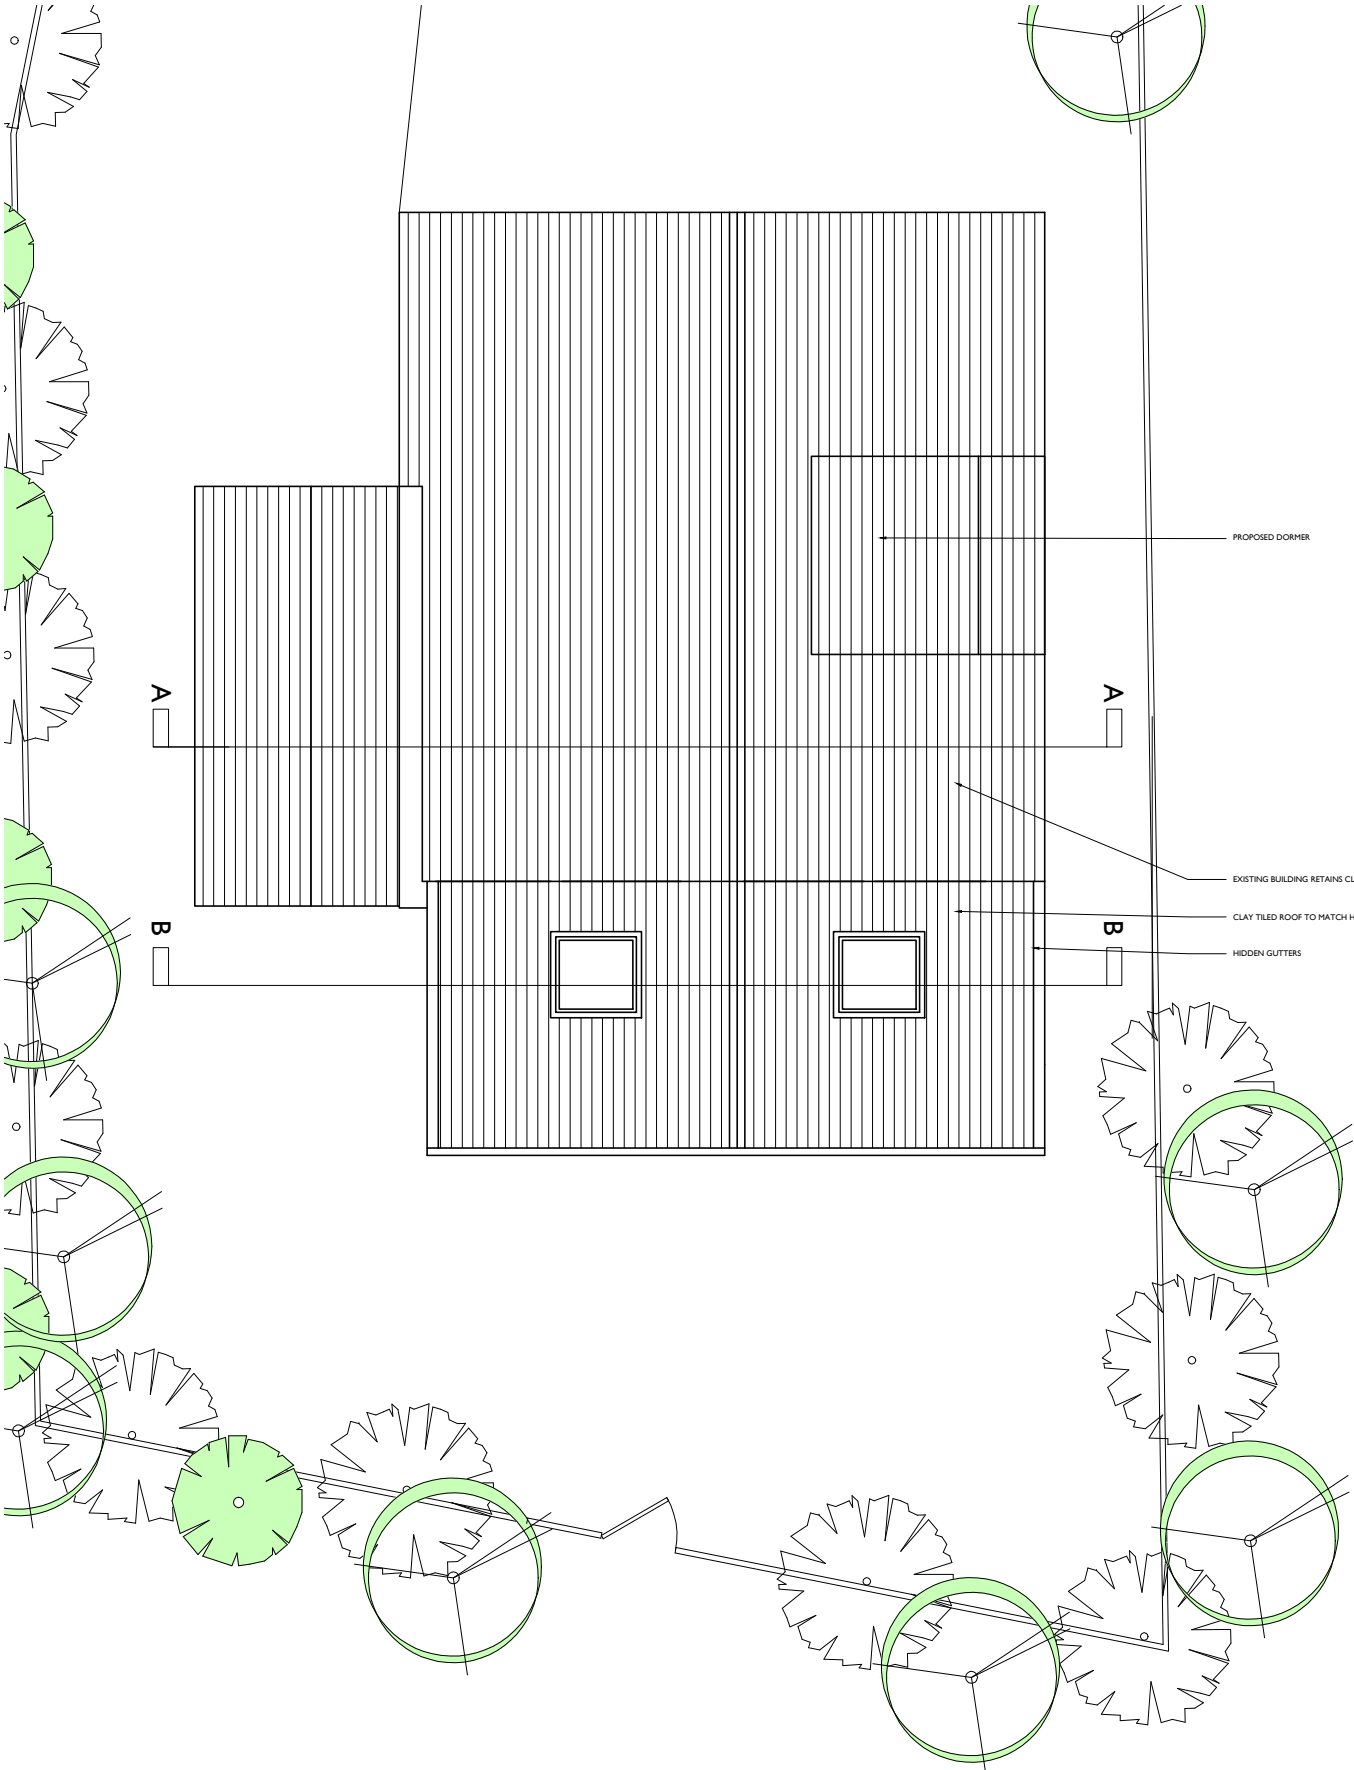

+RP proposed roof plan - scale 1:50


Scale in Meters

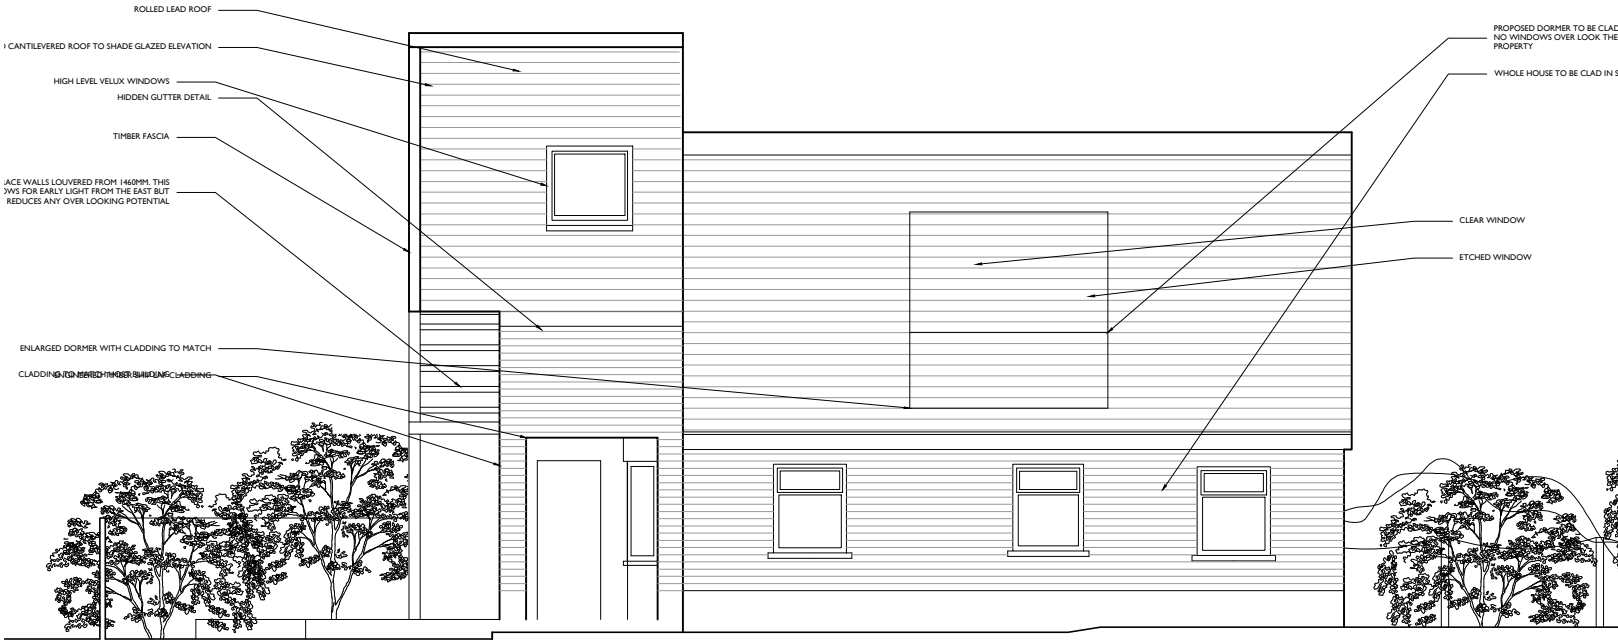

+EL proposed east elevation - scale 1:50

Scale in Meters

"THE PROPOSAL IS A HOLISTIC APPROACH AT REFRESHING THE HOST BUILDING AND TYING THE EXTENSION IN. THE DESIGN UTILISED THE EXISTING PALETTE OF MATERIALS TO FURTHER THE INITIAL INTENTIONS..."

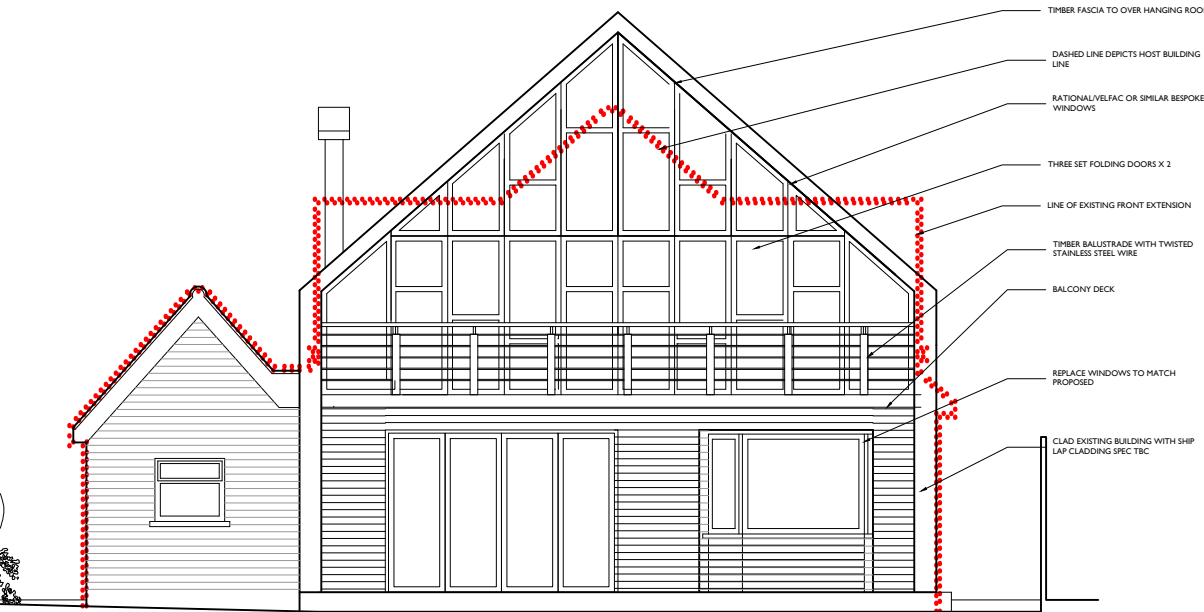

+EL proposed south elevation - scale 1:50

Scale in Meters

"THE DESIGN FOR THE EXTENSION LOOKS TO FOLLOW THE SAME PITCH AND PROFILE OF THE HOST BUILDING. A FULLY GLAZED FACADE DESIGNED TO ACCENTUATE THE FORM TAKES ADVANTAGE OF THE PANORAMIC VIEWS. THE REPLACEMENT OF THE OUT OF KEEPING 1950'S UPVC EXTENSION IS PART OF A HOLISTIC REVIVAL OF THE BUILDING..."

APPLICATION FOR DETAILED PLANNING CONSENT

REVISION



Liam Russell Architects
architecture and development

The Studios, 3 Broad Reach Mews, Rogeside, Shoreham by Sea, West Sussex, BN43 3EY, UK.
t +44 (0)1845 180 3676 f +44(0)1845 180 3675 www.liamrussellarchitects.com
Liam Russell Architects Ltd registered in England and Wales 04758636

JOB	CHECKED	
	LRA	
CLIENT	DATE	
	11.14	
DRAWING	SCALE	
	1:50 @ A1 1:100 @ A3	
PROPOSAL - FLOOR PLAN AND ELEVATIONS	REVISION	
	NUMBER	
	1212-PA-011	

DO NOT SCALE FROM THIS DRAWING. THIS DRAWING IS COPYRIGHT ©

ARUN DISTRICT COUNCIL M102/14/HH