


Only figured dimensions are to be used. All dimensions to be checked on site.

Please note: Refer to 'type' of drawing below; planning drawings should only be treated as such.

Notes

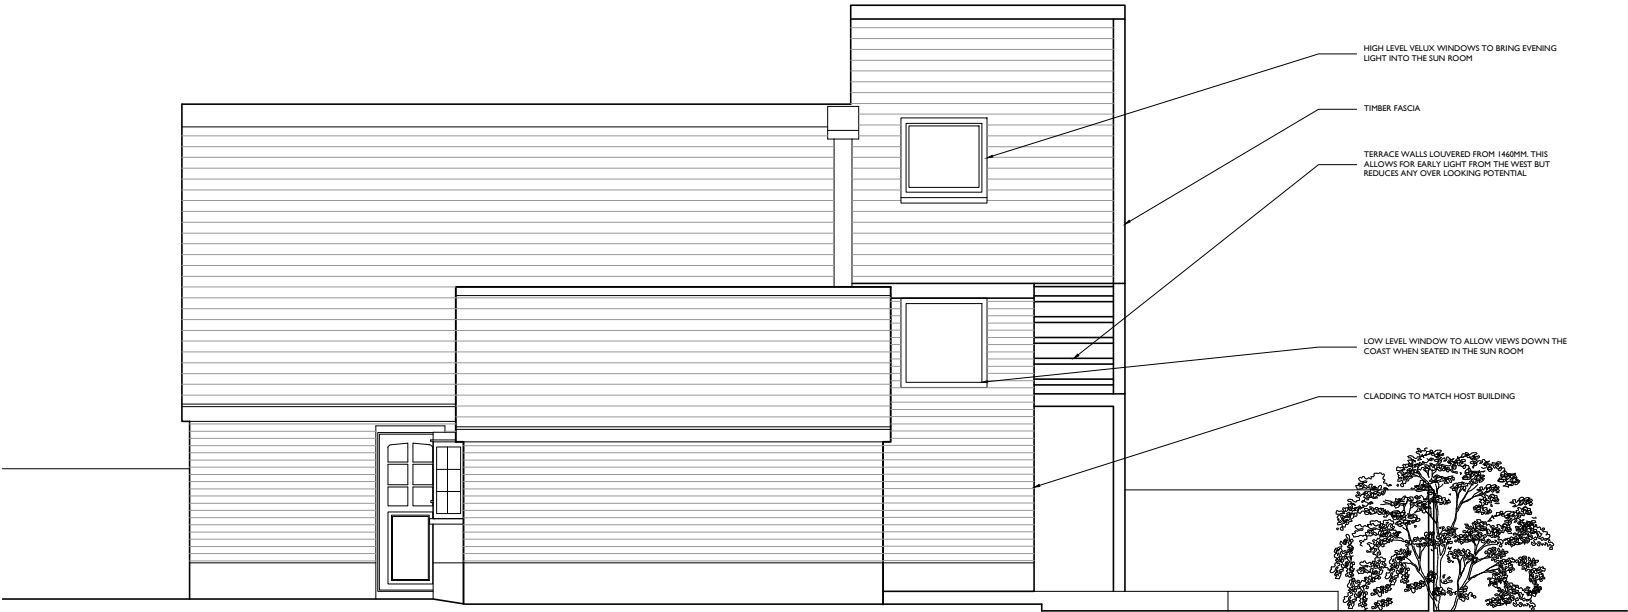

+ELproposed west elevation - scale 1:50

Scale in Meters

0 1 2 3 4 5

"SHIPLAP WEATHER BOARDING CLADS THE BUILDING AND CREATES UNIFORMITY BETWEEN EXTENSION AND HOST BUILDING. A LOW LEVEL WINDOW IN THE SUN ROOM DIRECT VIEWS DOWN THE COASTLINE..."



+ELproposed north elevation - scale 1:50

Scale in Meters

0 1 2 3 4 5

"DORMER WINDOWS FACE NORTH AND SOUTH TO DIRECT VIEWS AWAY FROM THE NEIGHBOURING PROPERTY. THE EXTENSION FOLLOWS THE SAME PITCH AND FORM OF THE HOST BUILDINGS ROOF, THIS TIES THE TWO PART TOGETHER... "



+MPproposed material palette - scale 1:50

APPLICATION FOR DETAILED PLANNING CONSENT

REVISION



Liam Russell Architects
architecture and development

The Studios, 3 Broad Reach Mews, Rogesville, Shoreham by Sea, West Sussex, BN43 3EY, UK.
+44 (0)1845 180 3676 +44(0)1845 180 3675 www.liamrussellarchitects.com
Liam Russell Architects Ltd registered in England and Wales 04758636

JOB SEA VALE 5 WEST DRIVE ELMER MIDDLETON-ON-SEA PO22 7TS	CHECKED LRA
	DRAWN LRA
CLIENT NICK LAHEY-BEAN	DATE 11.14
	SCALE 1:50 @ A1 1:100@ A3
DRAWING PROPOSAL - ELEVATIONS AND MATERIAL PALETTE	REVISION
	NUMBER 1212-PA-012

DO NOT SCALE FROM THIS DRAWING. THIS DRAWING IS COPYRIGHT ©

ARUN DISTRICT COUNCIL M102/14/HH