



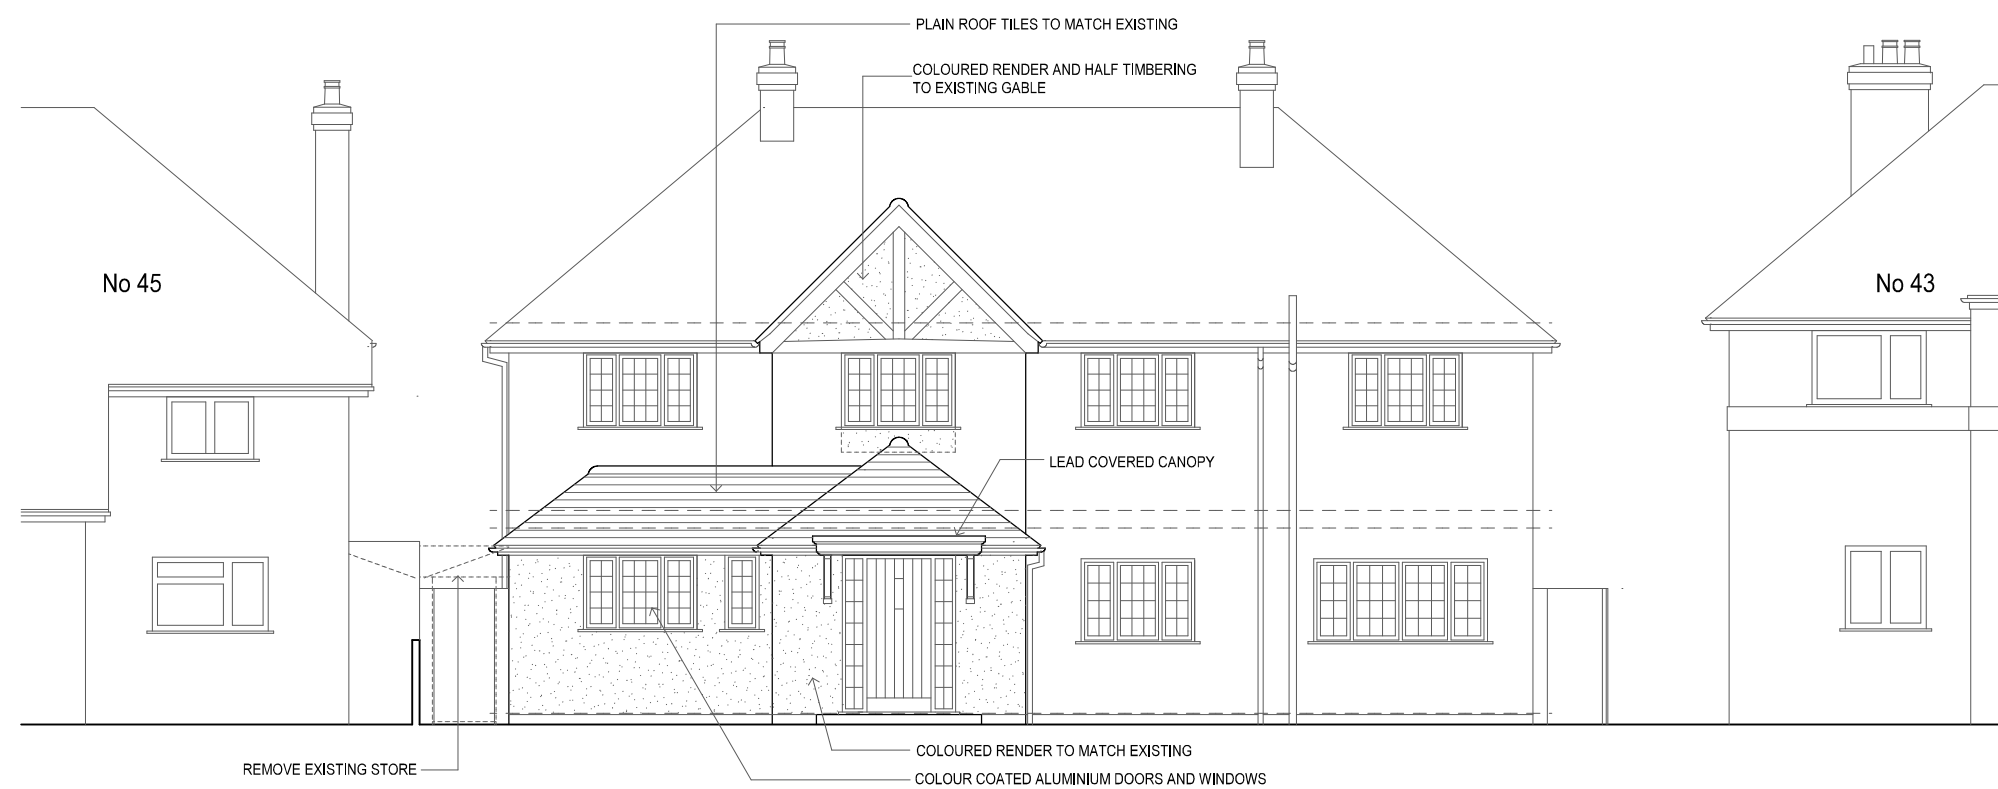


FRONT (NORTH) ELEVATION TO SOUTHDEAN CLOSE

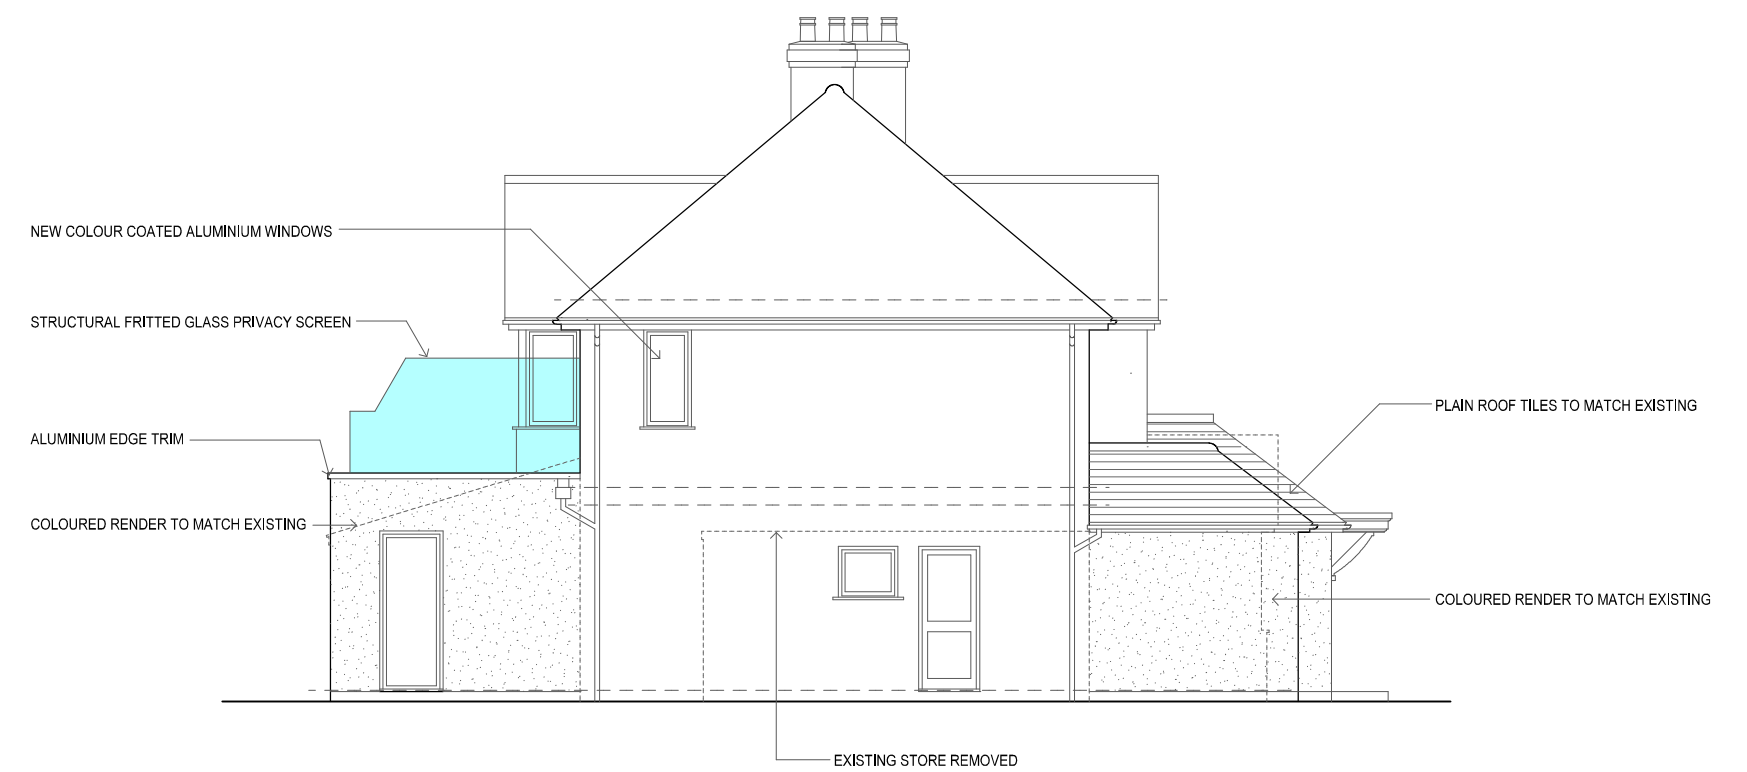


SIDE (EAST) ELEVATION




REAR (SOUTH) ELEVATION

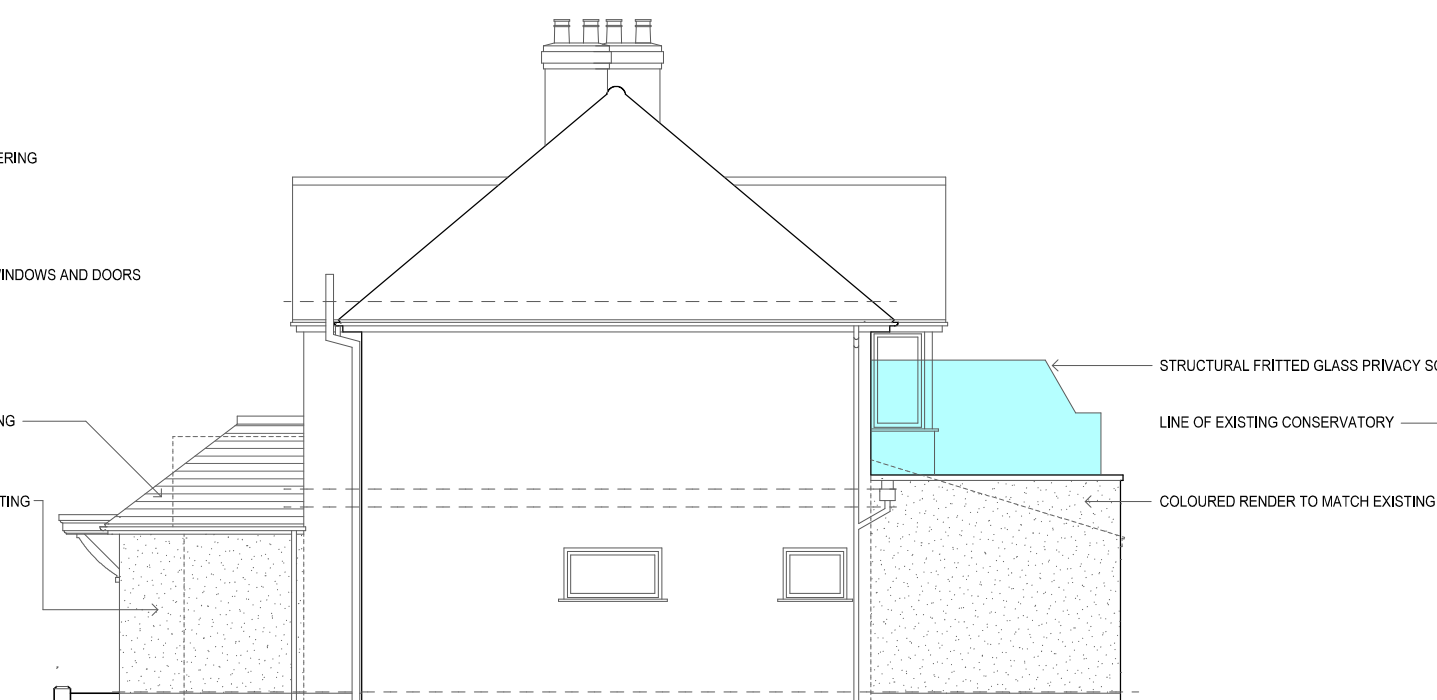


SIDE (WEST) ELEVATION

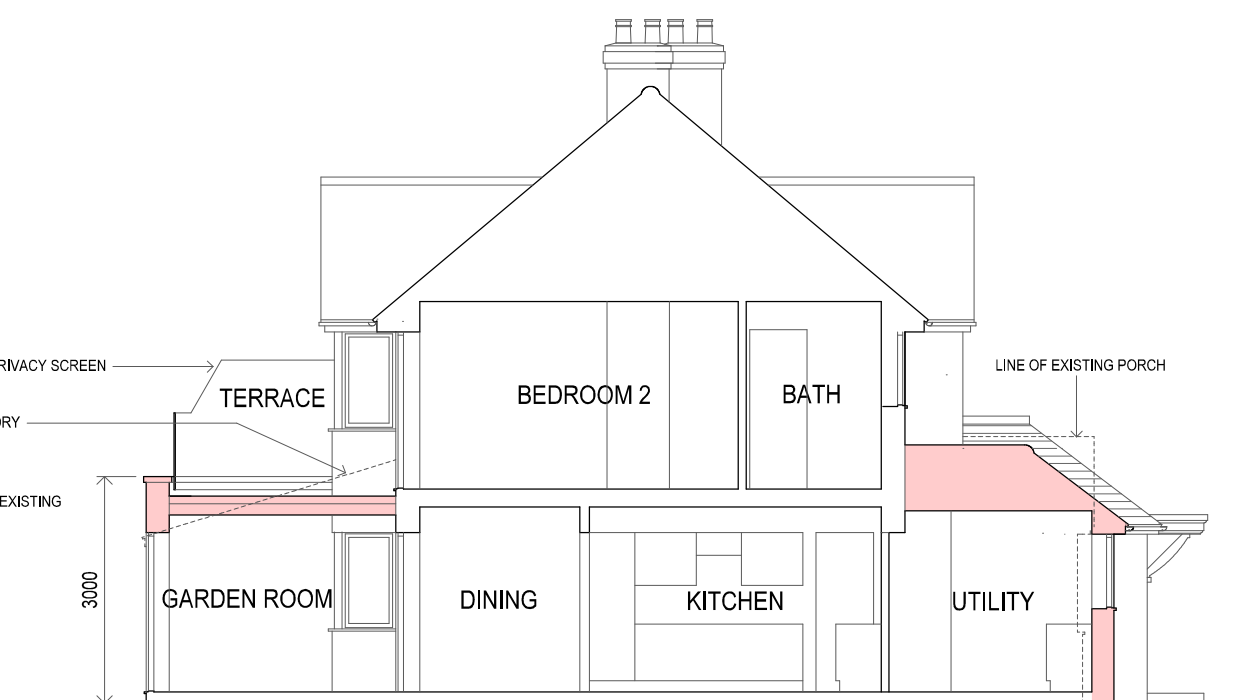


SECTION A A

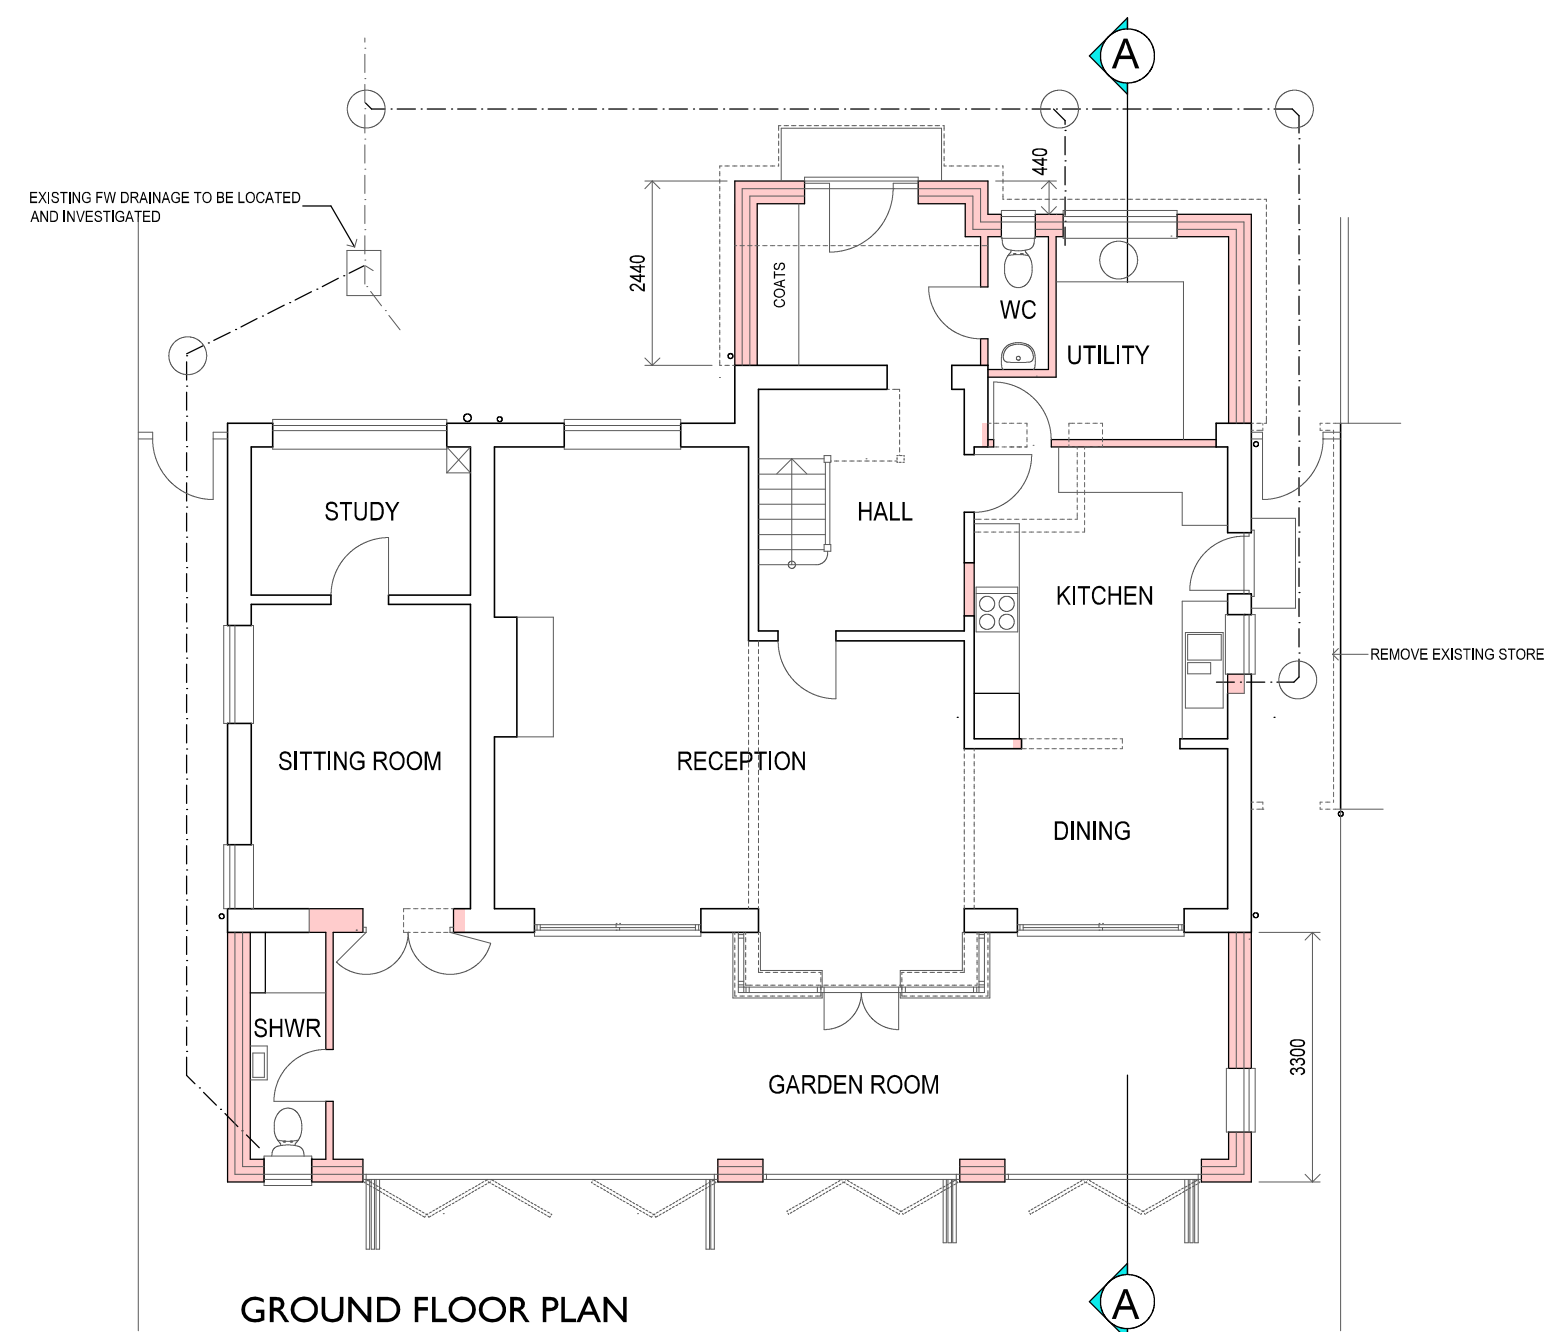

GROUND FLOOR PLAN

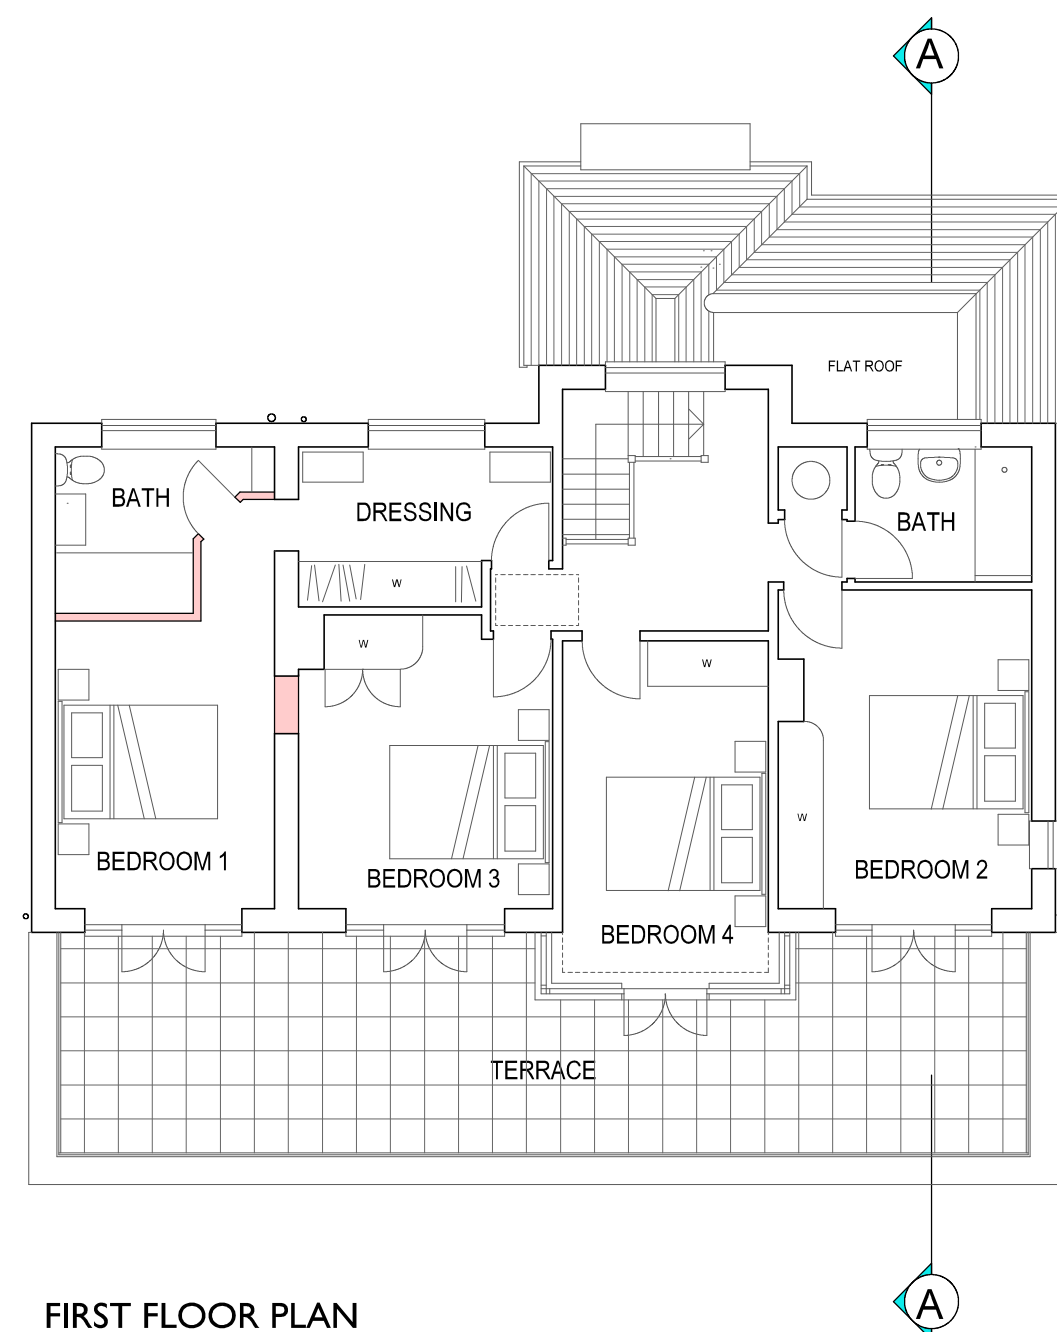

FIRST FLOOR PLAN

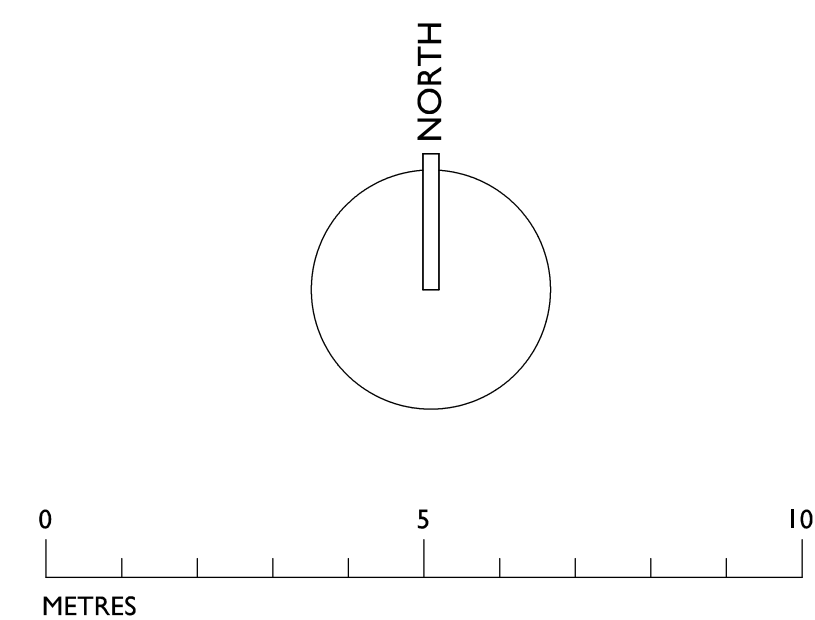

|   |          |                                                                |
|---|----------|----------------------------------------------------------------|
| A | 17/11/11 | WINDOW OMITTED, WEST ELEVATION.<br>NOTE ADDED, EAST ELEVATION. |
|---|----------|----------------------------------------------------------------|

Revisions

PROJECT

Proposed Alterations and Extensions  
to  
44 Southdean Close  
Middleton on Sea

DRAWING

Floor Plans and Elevations - as Proposed

SCALE DATE DRG No  
1:100@A2 Nov 2011 1107/C02A

Glenn Curran MCIAT

ARCHITECTURAL DESIGN + TECHNOLOGY  
THE STUDIO 19 UPPER WEST DRIVE  
FERRING WEST SUSSEX BN12 5RG  
T 01903 248787 E gc@gcarch.plus.com

© Copyright