

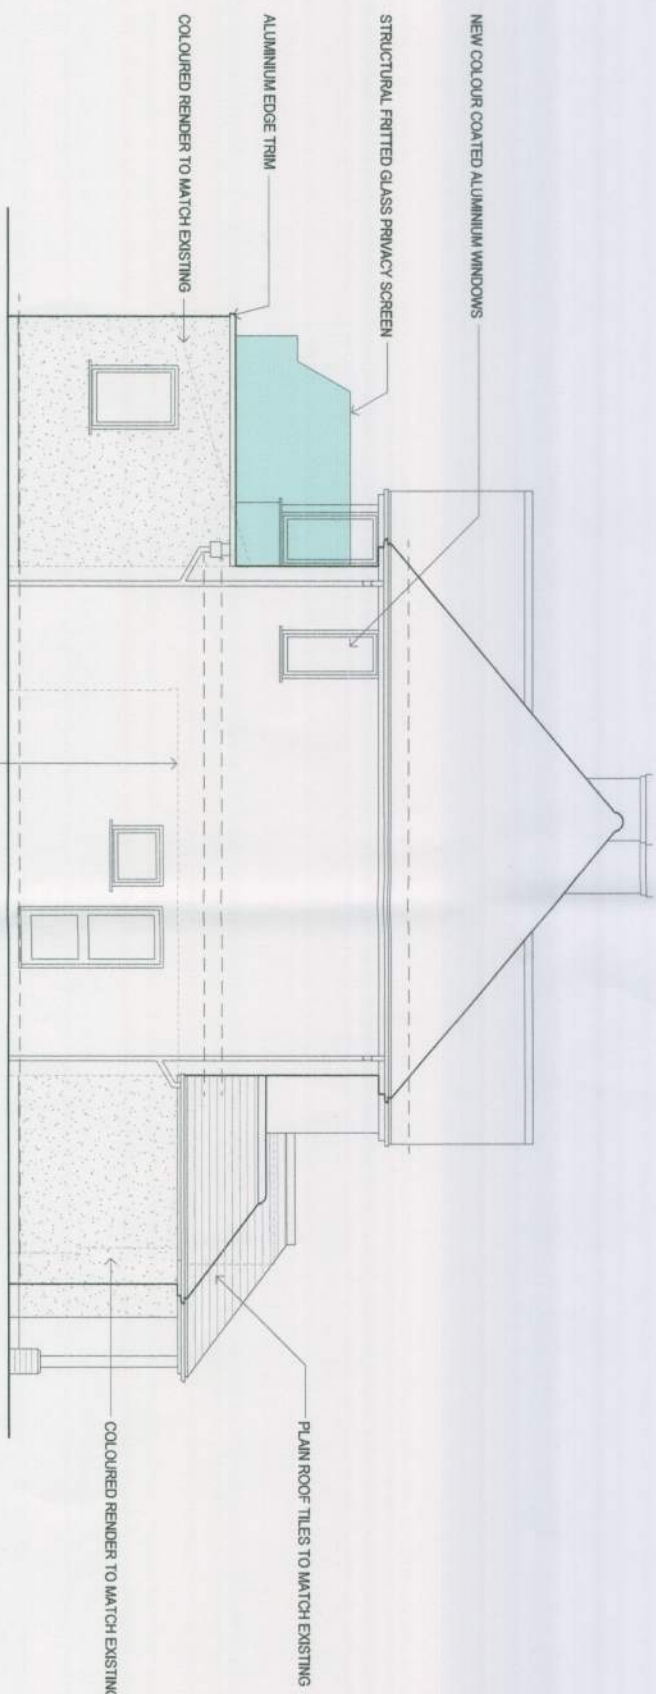
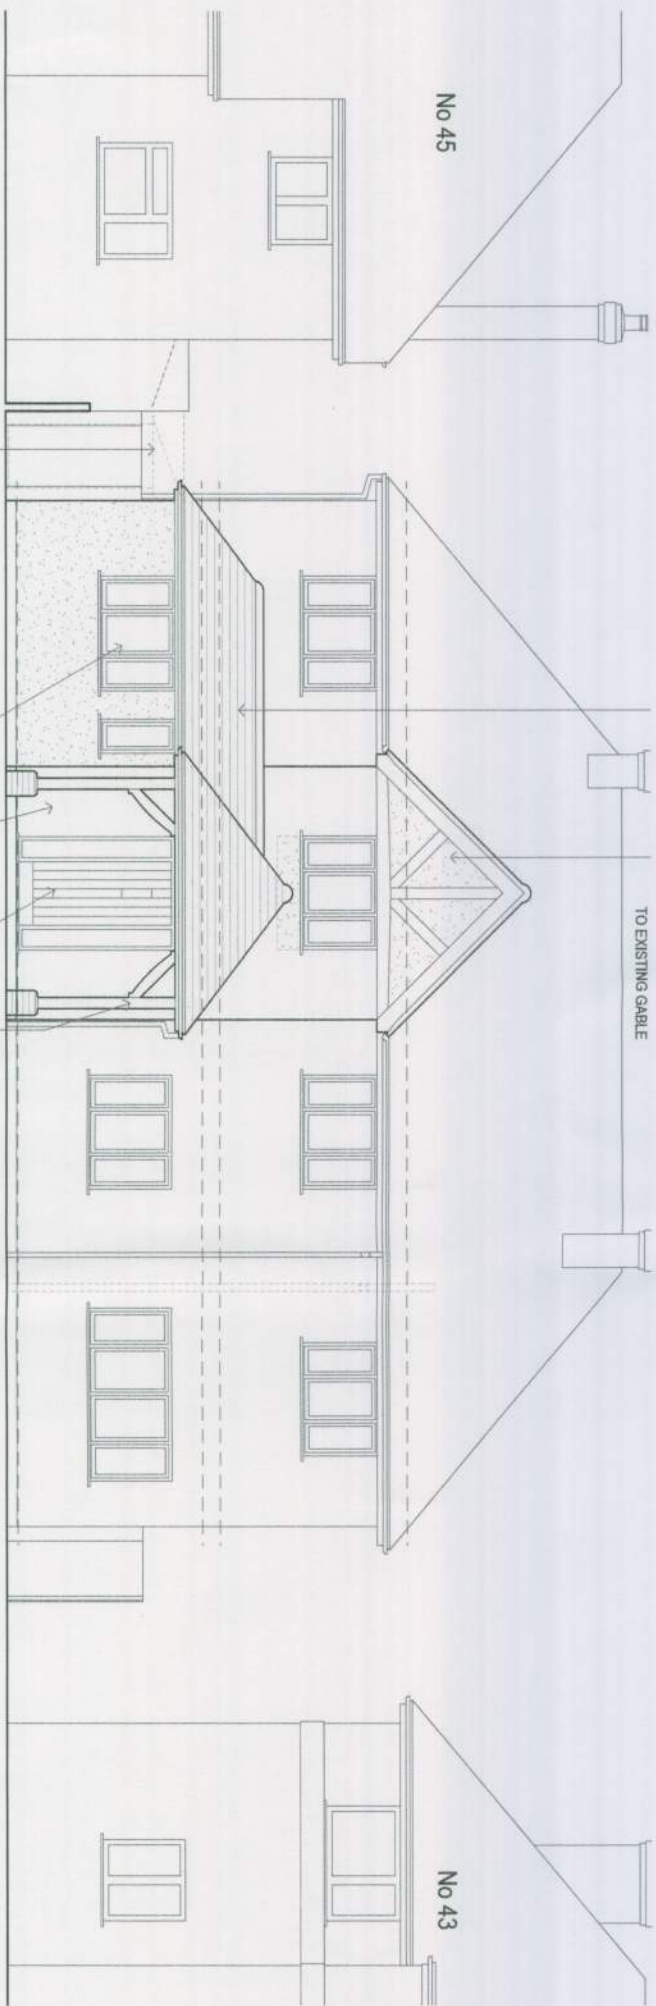
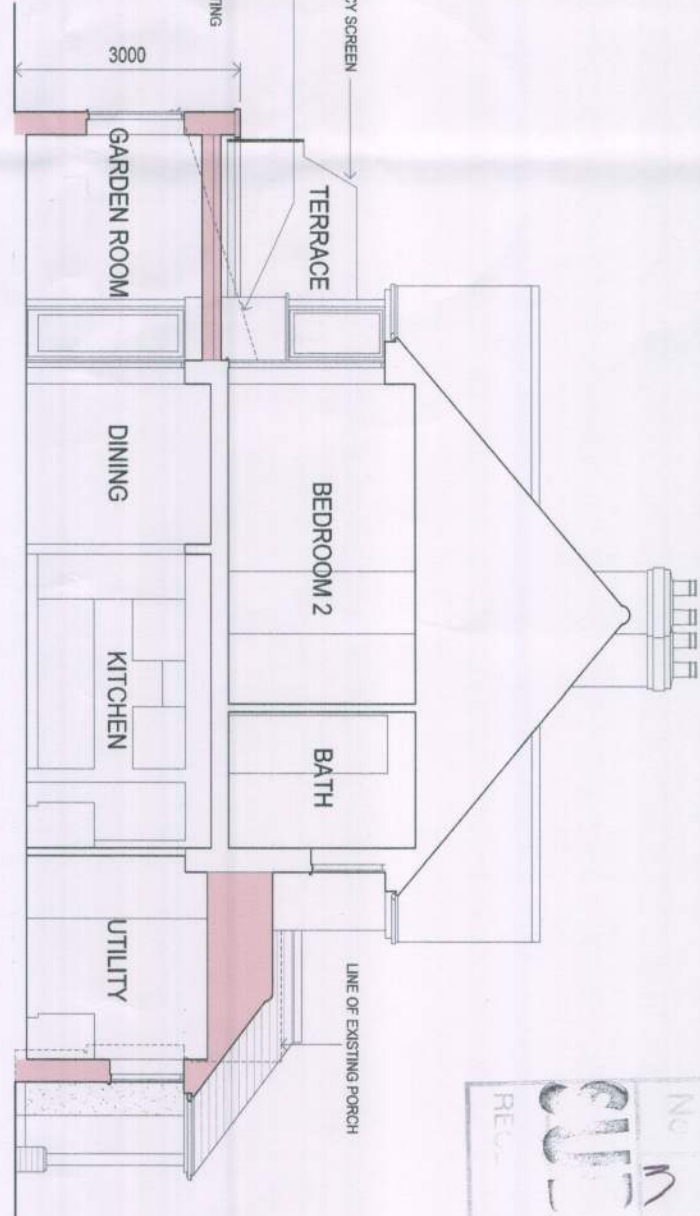


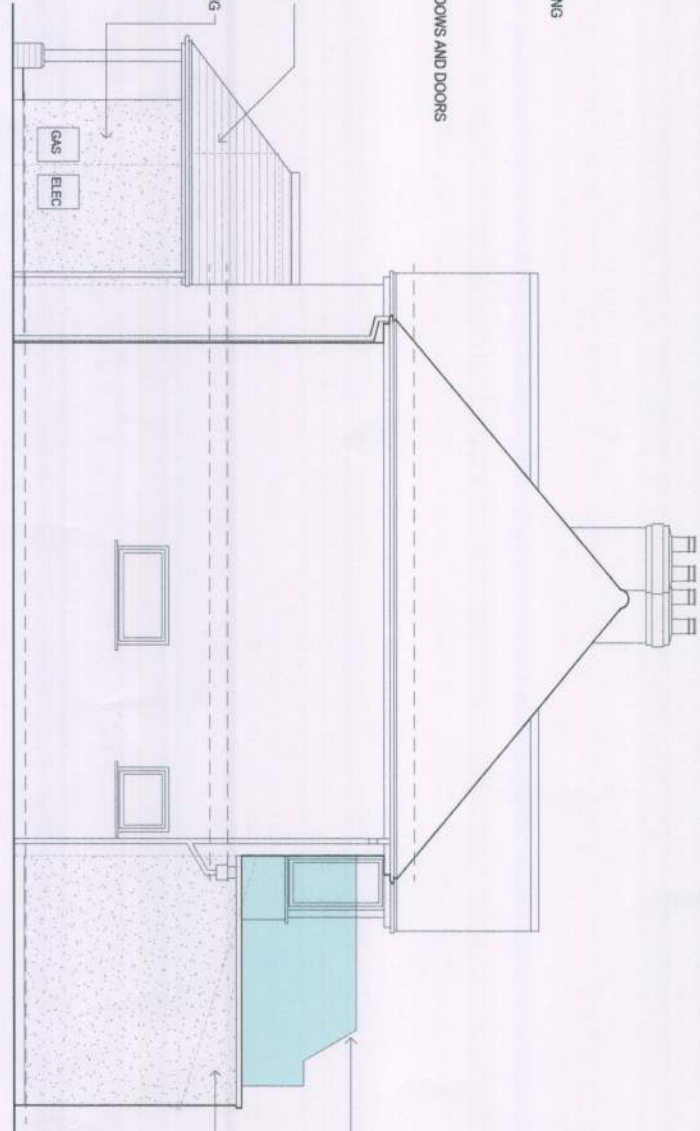

FRONT (NORTH) ELEVATION TO SOUTHDEAN CLOSE




SIDE (EAST) ELEVATION

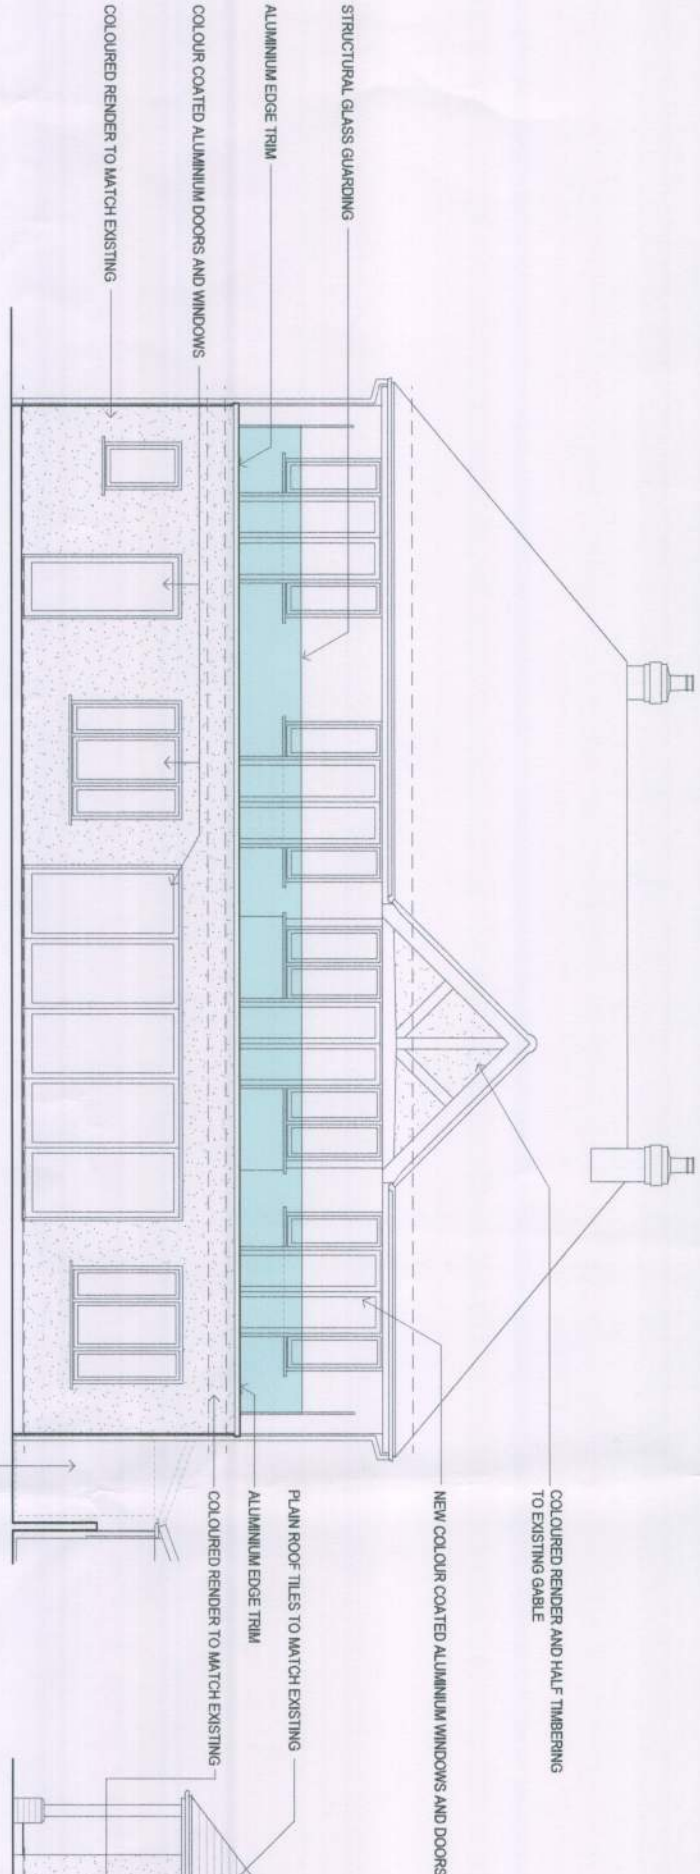

REAR (SOUTH) ELEVATION

SIDE (WEST) ELEVATION

SECTION A A

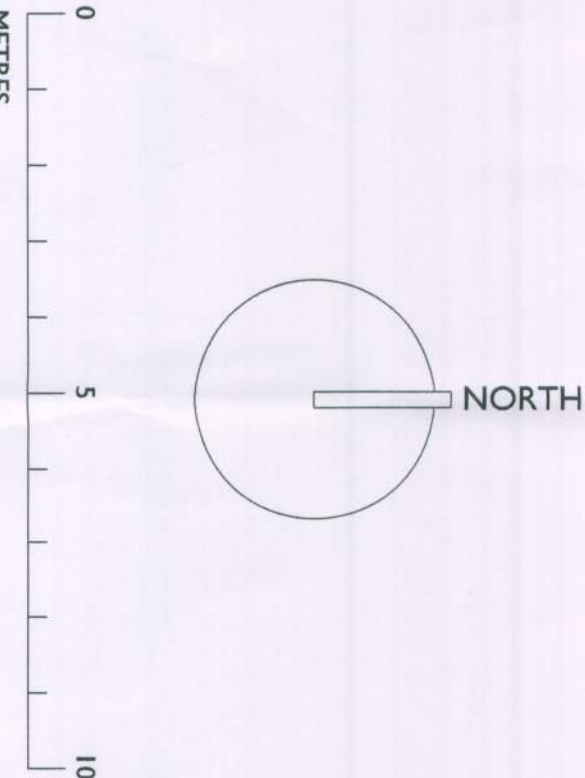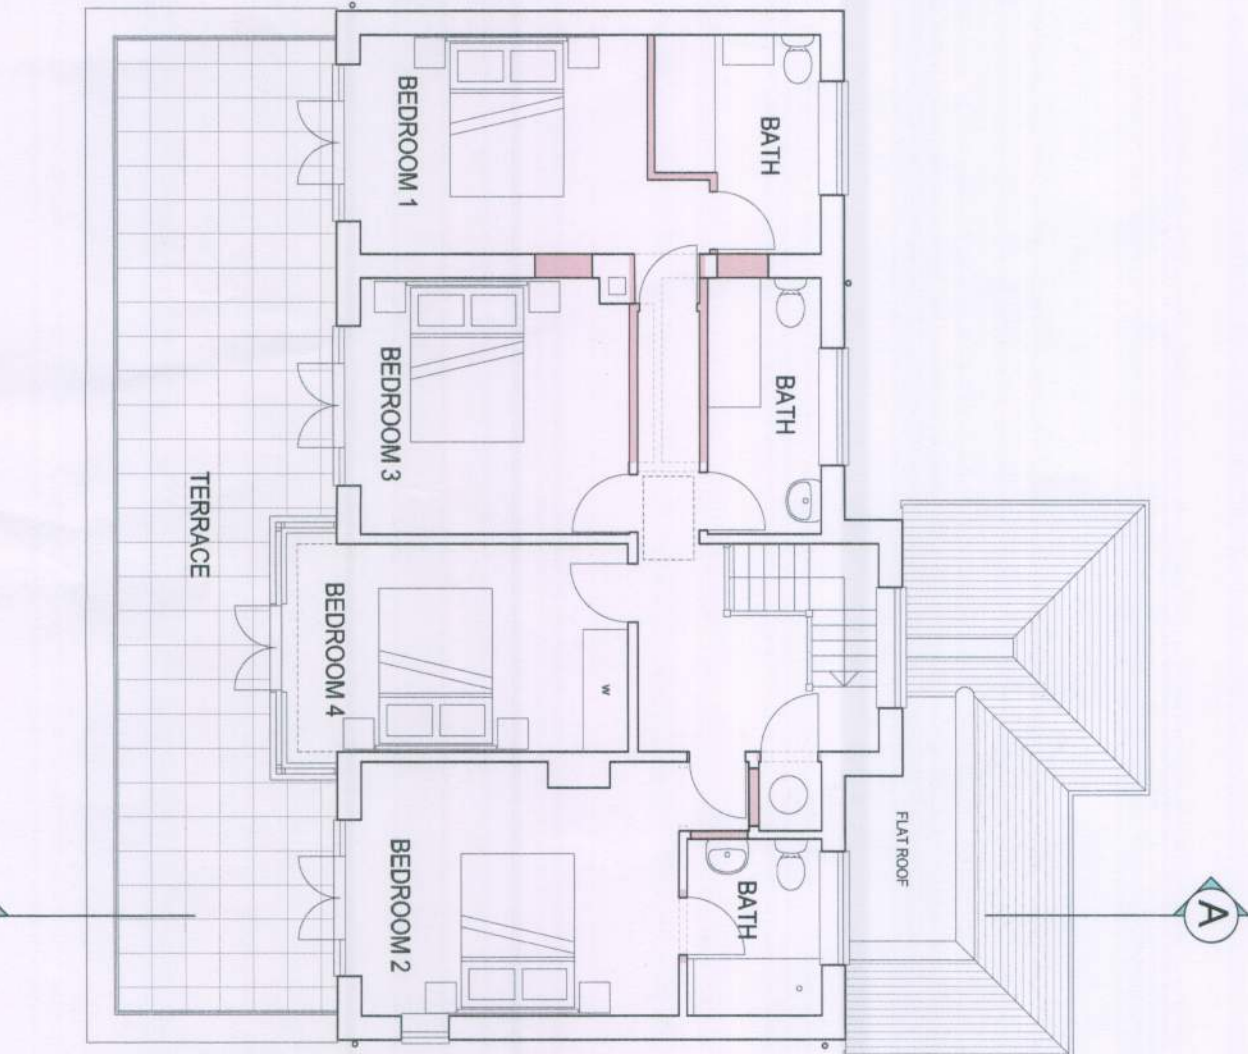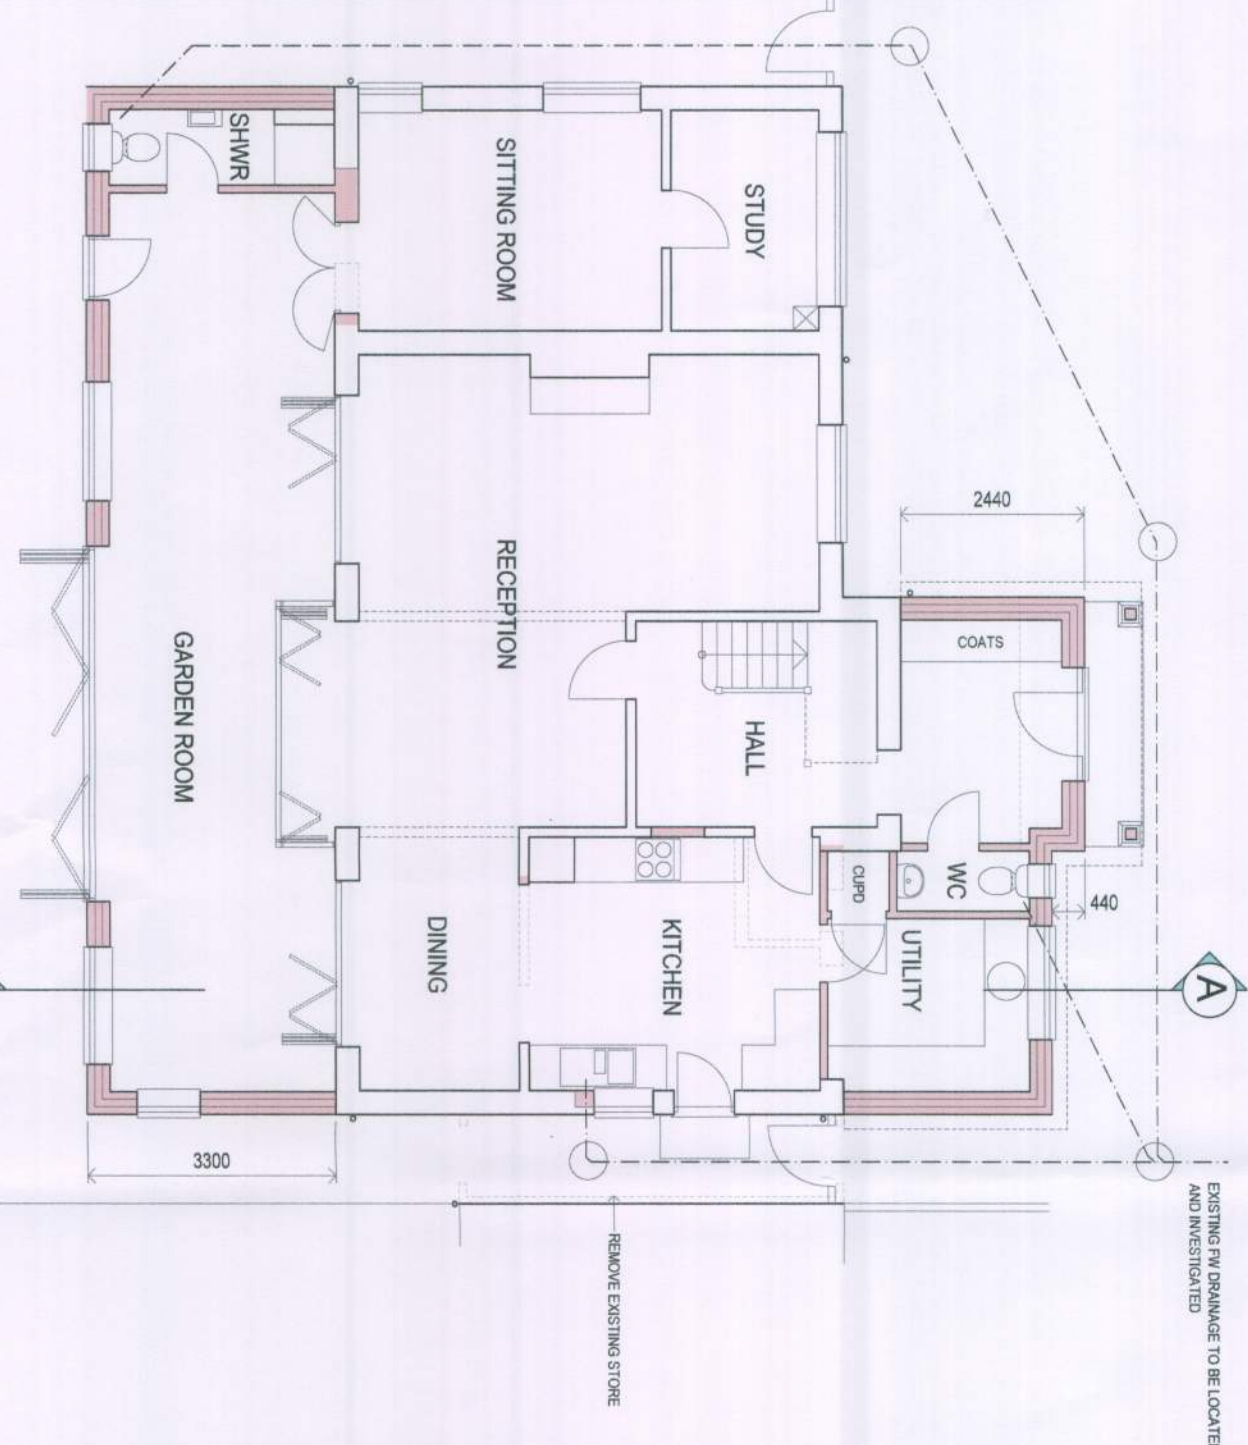

PROJECT	Proposed Alterations and Extensions		
	to		
	44 Southdean Close		
	Middleton on Sea		
DRAWING	Floor Plans and Elevations - as Proposed		
	SCALE	DATE	DRG No
	1:100@A2	Nov 2011	1107/C02B
	Glenn Curran MCIAT		
ARCHITECTURAL DESIGN + TECHNOLOGY	THE STUDIO 19 UPPER WEST DRIVE		
	FERRING WEST SUSSEX BN12 5RG		
	T 01903 248787 E RC@RCarch.plus.com		
	ARUN DISTRICT COUNCIL M10391U		