


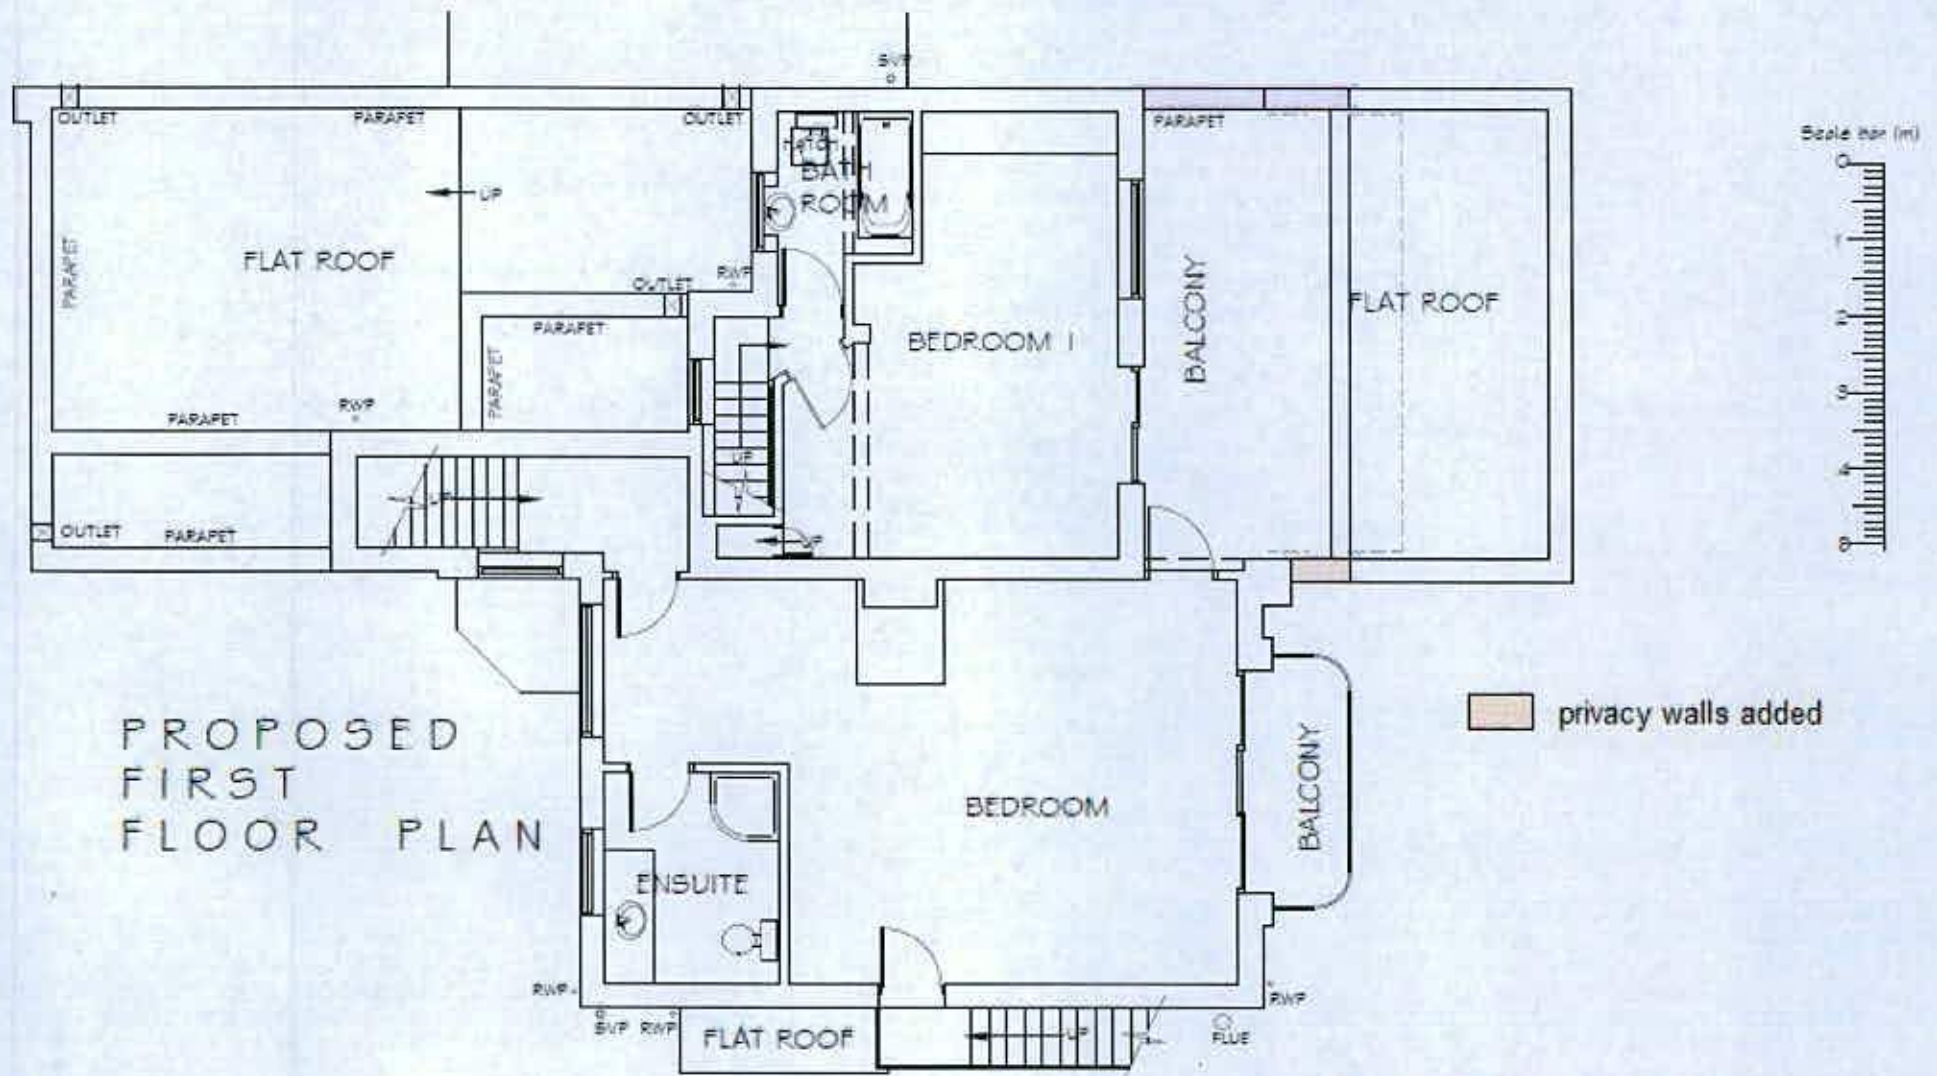

PROPOSED FIRST FLOOR PLAN

Scale 1:100 when printed at A4
Drawing MOS/1