
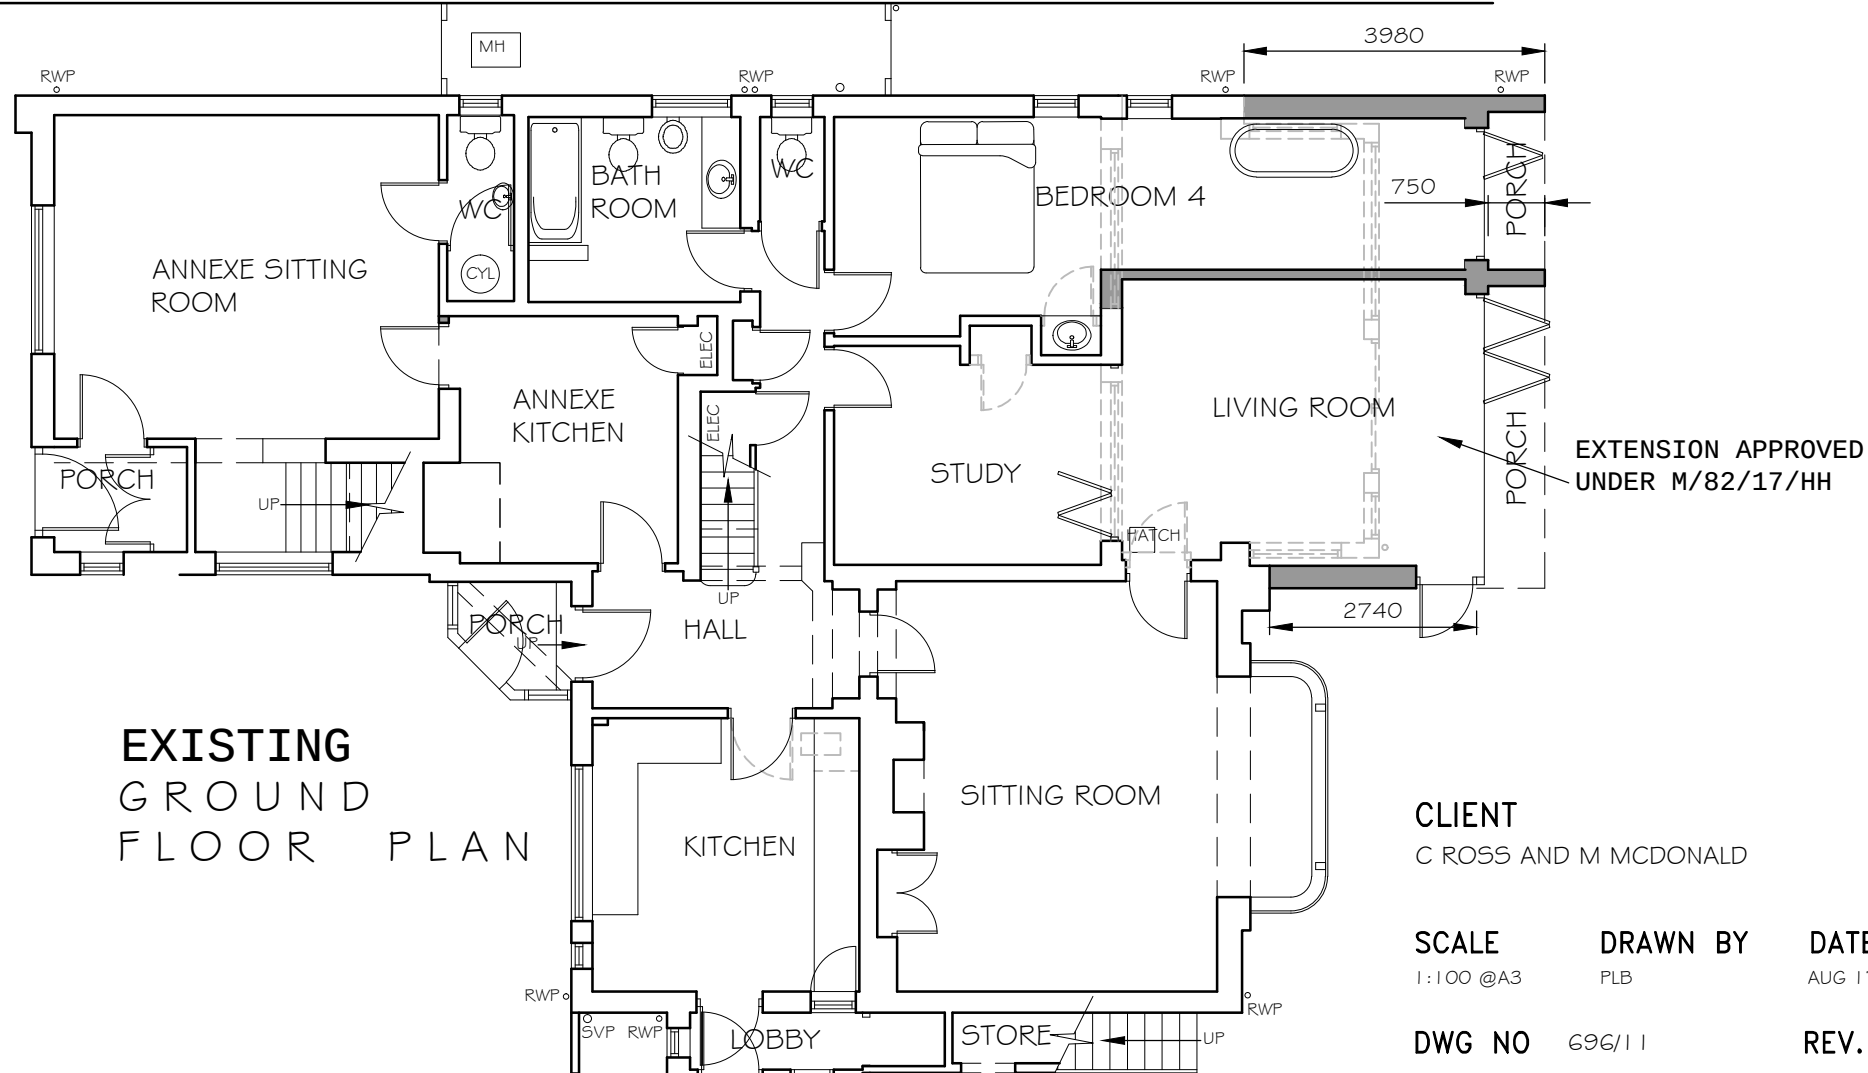
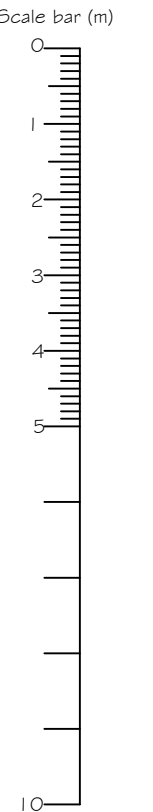


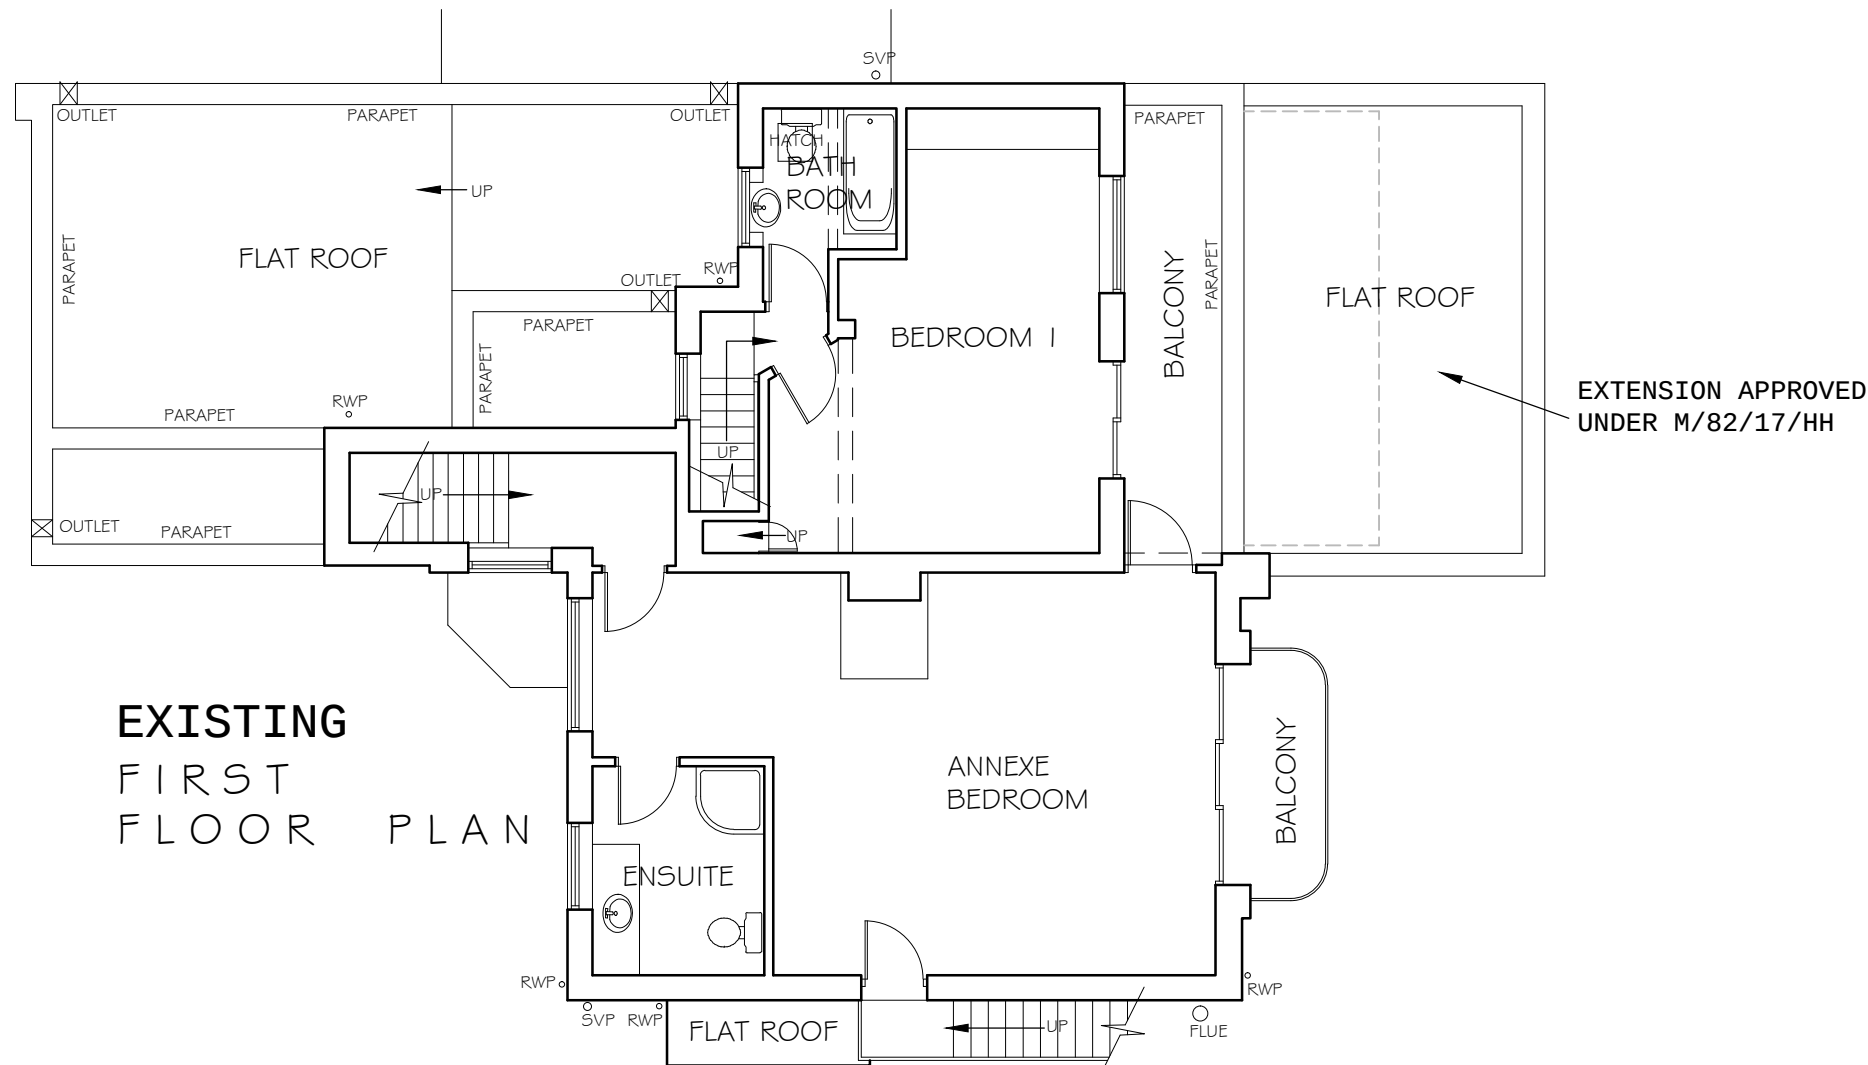

NOTES
 WRITTEN DIMENSIONS TO BE TAKEN IN PREFERENCE TO SCALE, AND ARE TO BE CHECKED ON SITE PRIOR TO COMMENCING WORK.
 THIS DRAWING IS TO BE READ IN CONJUNCTION WITH ALL OTHER DOCUMENTS RELATING TO THIS PROJECT.
 ANY DISCREPANCIES ARE TO BE REFERRED IMMEDIATELY TO THE PROJECT DESIGNER.
 THIS DRAWING IS COPYRIGHT, AND SHOULD NOT BE USED OR REPRODUCED WITHOUT PERMISSION.
 IT IS THE CONTRACTOR'S RESPONSIBILITY TO ENSURE COMPLIANCE WITH THE BUILDING REGULATIONS.

THIS DRAWING HAS BEEN PREPARED FOR PLANNING APPLICATION PURPOSES ONLY AND IS NOT INTENDED FOR ANY OTHER USE

REV DESCRIPTION

DATE

CLIENT
 C ROSS AND M MCDONALD

SCALE 1:100 @A3
DRAWN BY PLB
DATE AUG 17

DWG NO 696/11
REV.-

PROJECT
 46 SOUTHDEAN DRIVE
 MIDDLETON ON SEA
 BOGNOR REGIS
 WEST SUSSEX

DRAWING TITLE
 PROPOSED FLOOR PLANS & PART
 ROOF PLAN - REAR EXTENSION



Unit 3b Woodhorn Business Centre
 Woodhorn Lane
 Oving Chichester
 West Sussex PO20 2BX
 Tel 01243 774764
www.sloaneandbrown.co.uk