


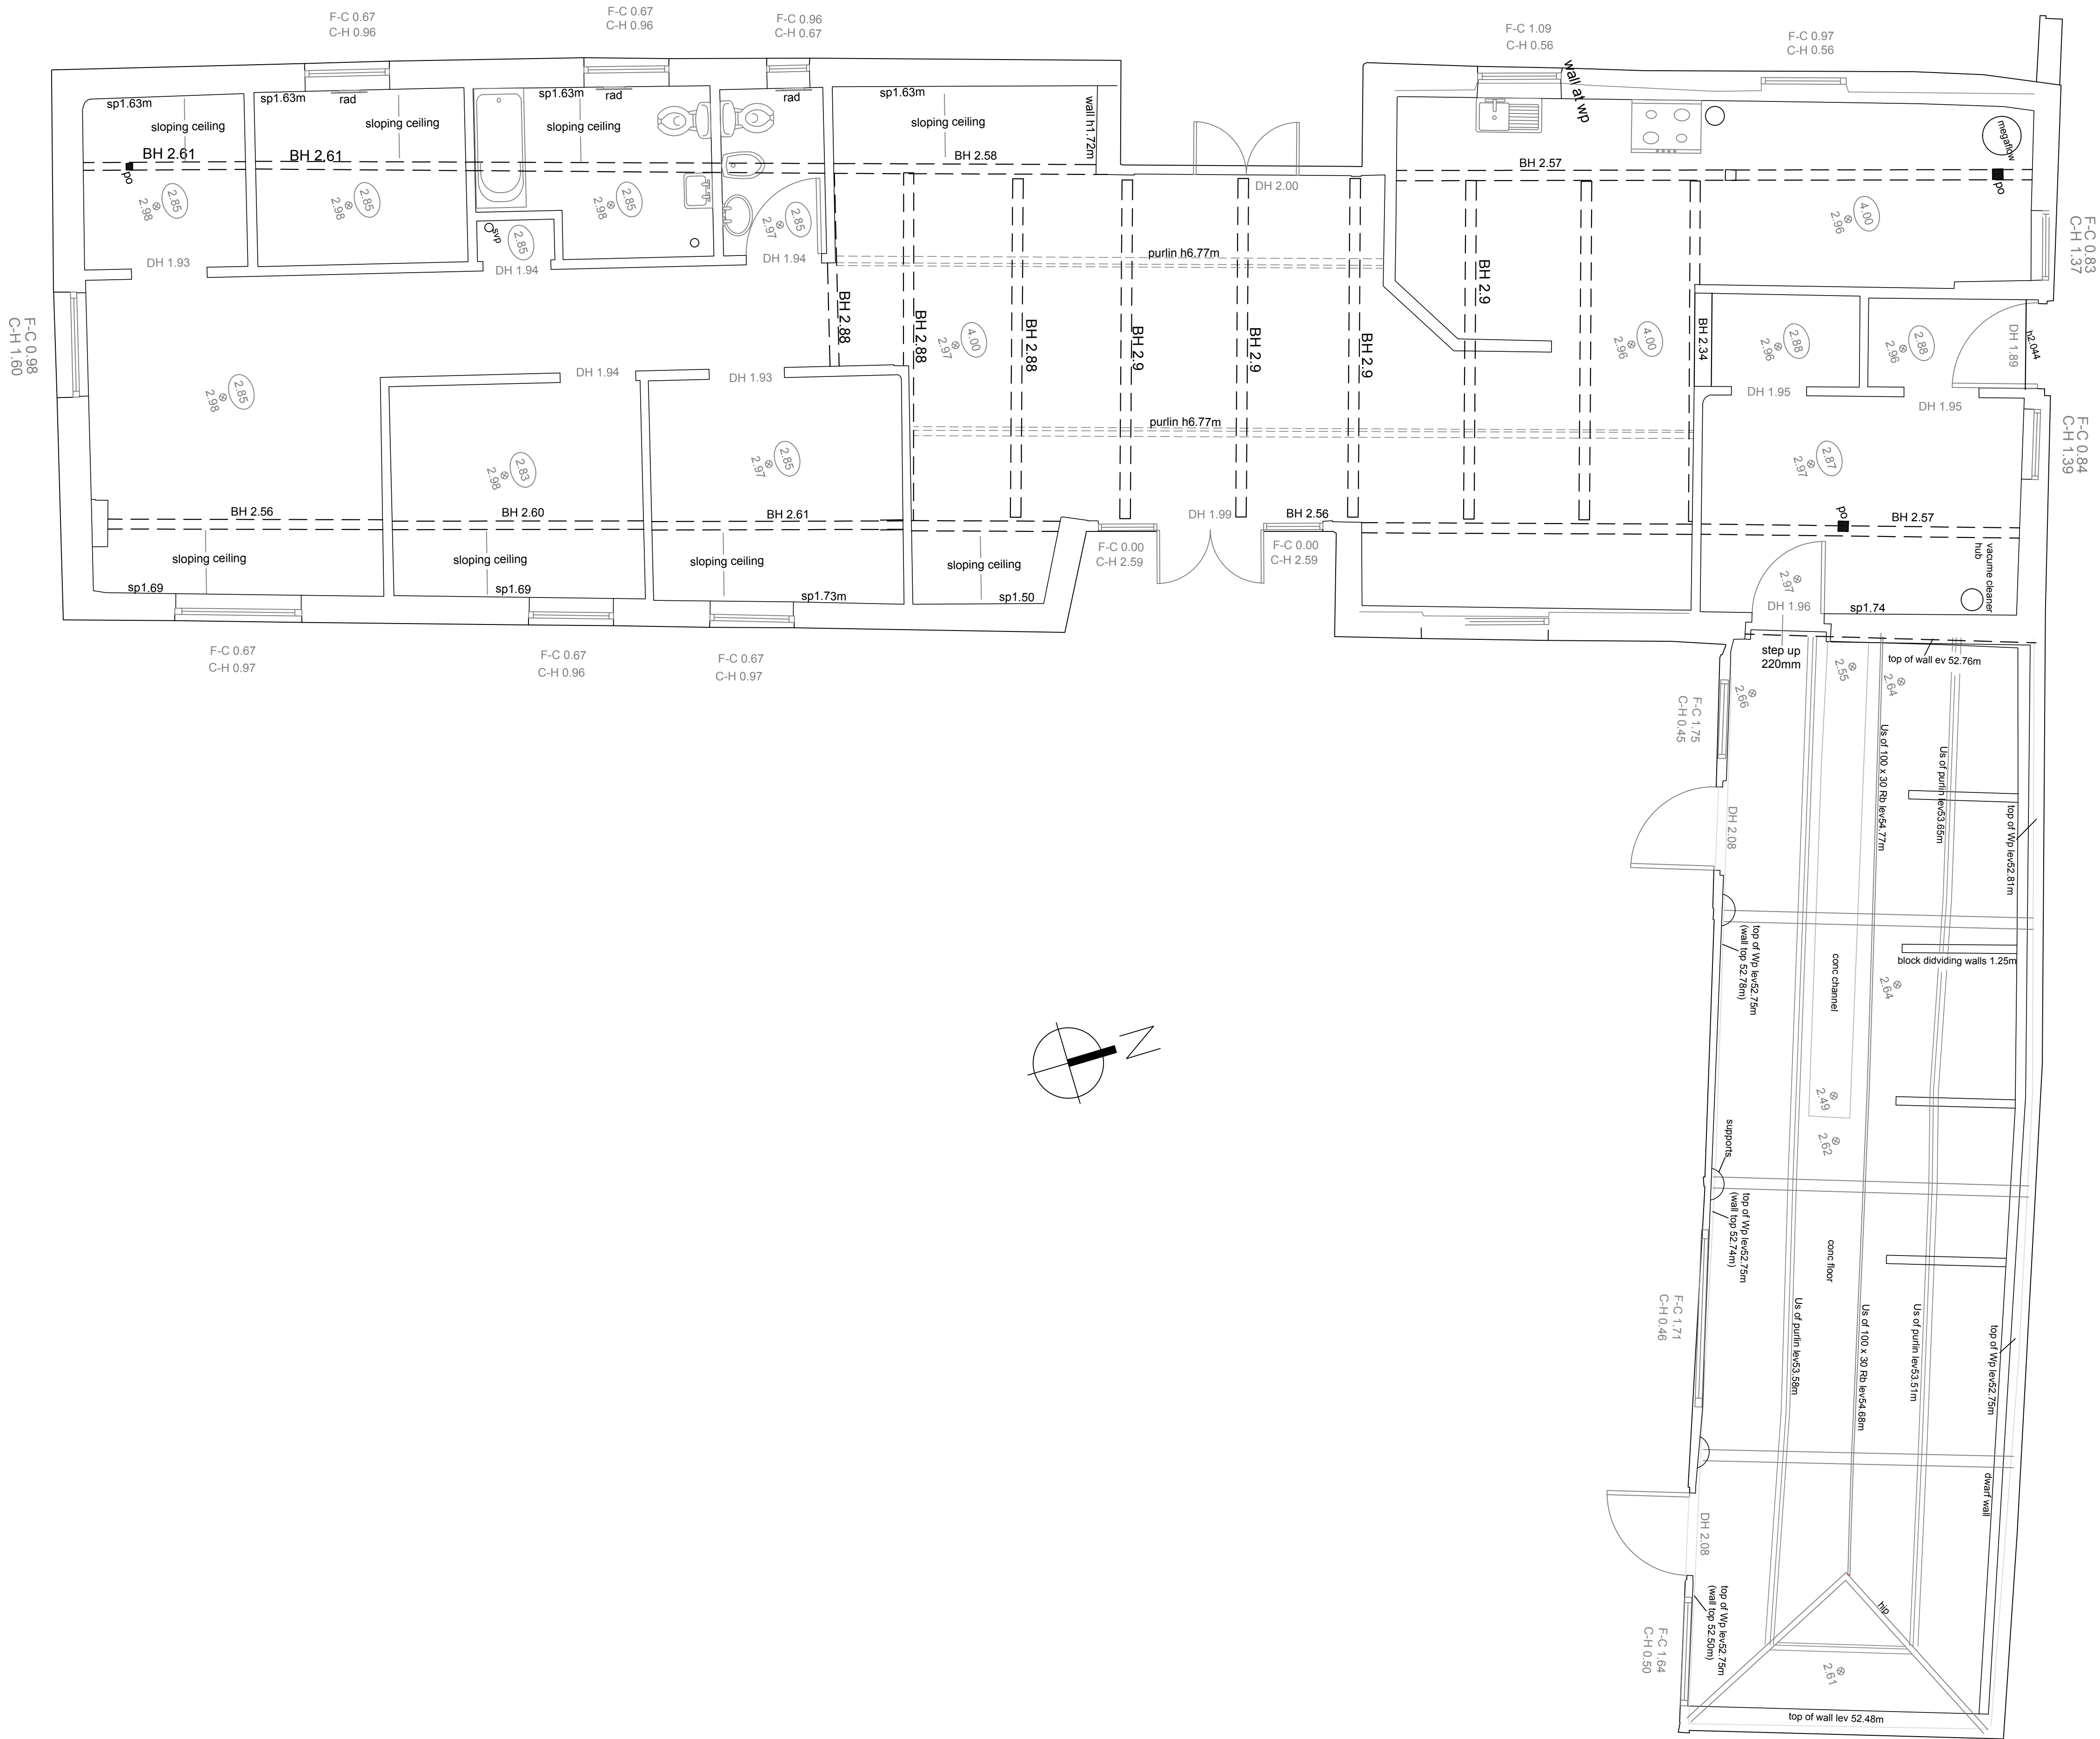

Existing Ground Floor Plan 1:50

This drawing is the property of Fuller Associates and is not to be copied reproduced, retained or disclosed to any unauthorised person either wholly or in part without prior consent. Do not scale from this drawing except for Planning purposes. Use all figured dimensions only. All figured dimensions to be checked on site prior to construction. All discrepancies, errors and omissions to be reported to Fuller Associates prior to construction. Layout and dimensions existing building to be checked on site.

Chartered Surveyors • Architectural Design

FULLER

ASSOCIATES

10-11 The Parade, Willowhayne Crescent,
East Preston, West Sussex BN16 1NS

tel: 01903 774754

email: architectural@fuller-associates.co.uk
www.fuller-associates.co.uk

Job Title	Ancton Barn, Ancton		
Client	Mr J Baderman		
Drawing Name	Ground Floor Plan - Existing		
Drawing Status	Planning		
Drawn by	ALP	Date	Dec 20
Checked by	DF	Date	Dec 20
Drawing Scale	1:50 at A1		
Drawing No	203109/ 01	Status	Revision