




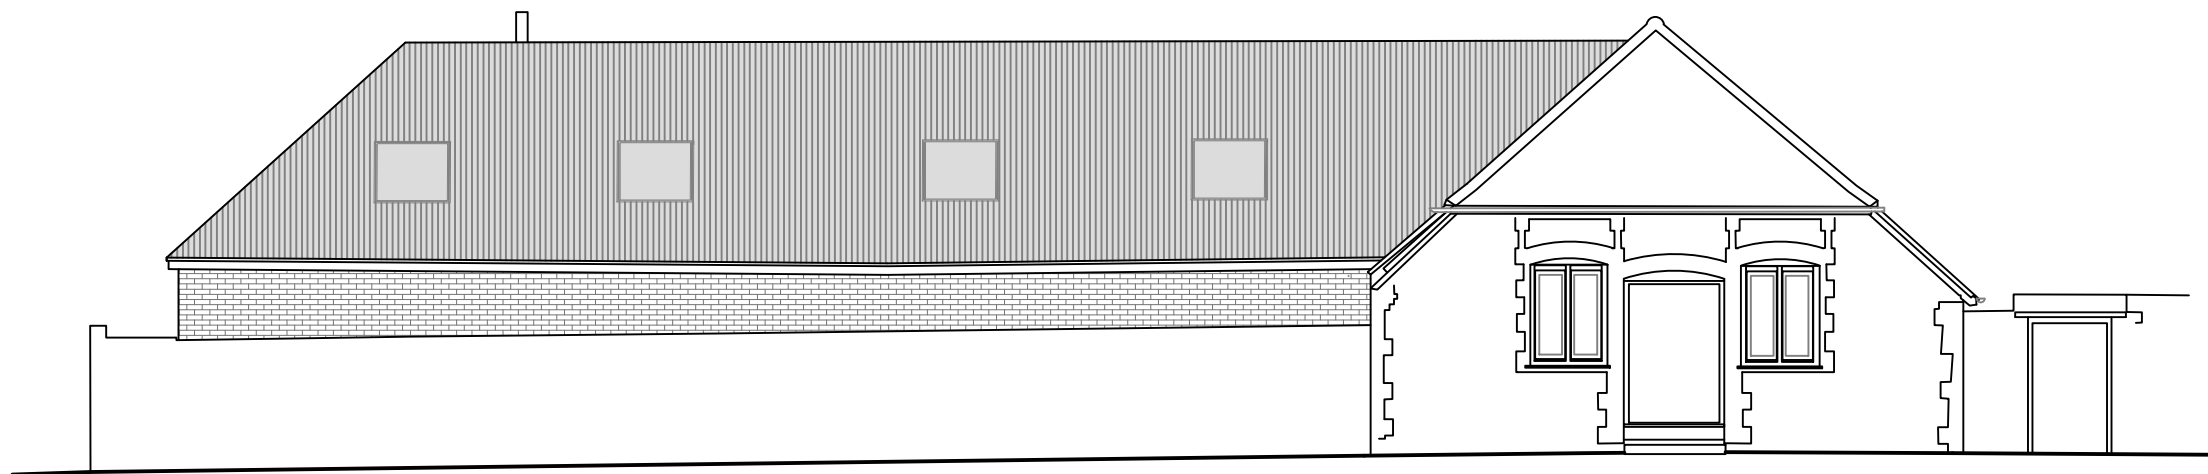


North Elevation

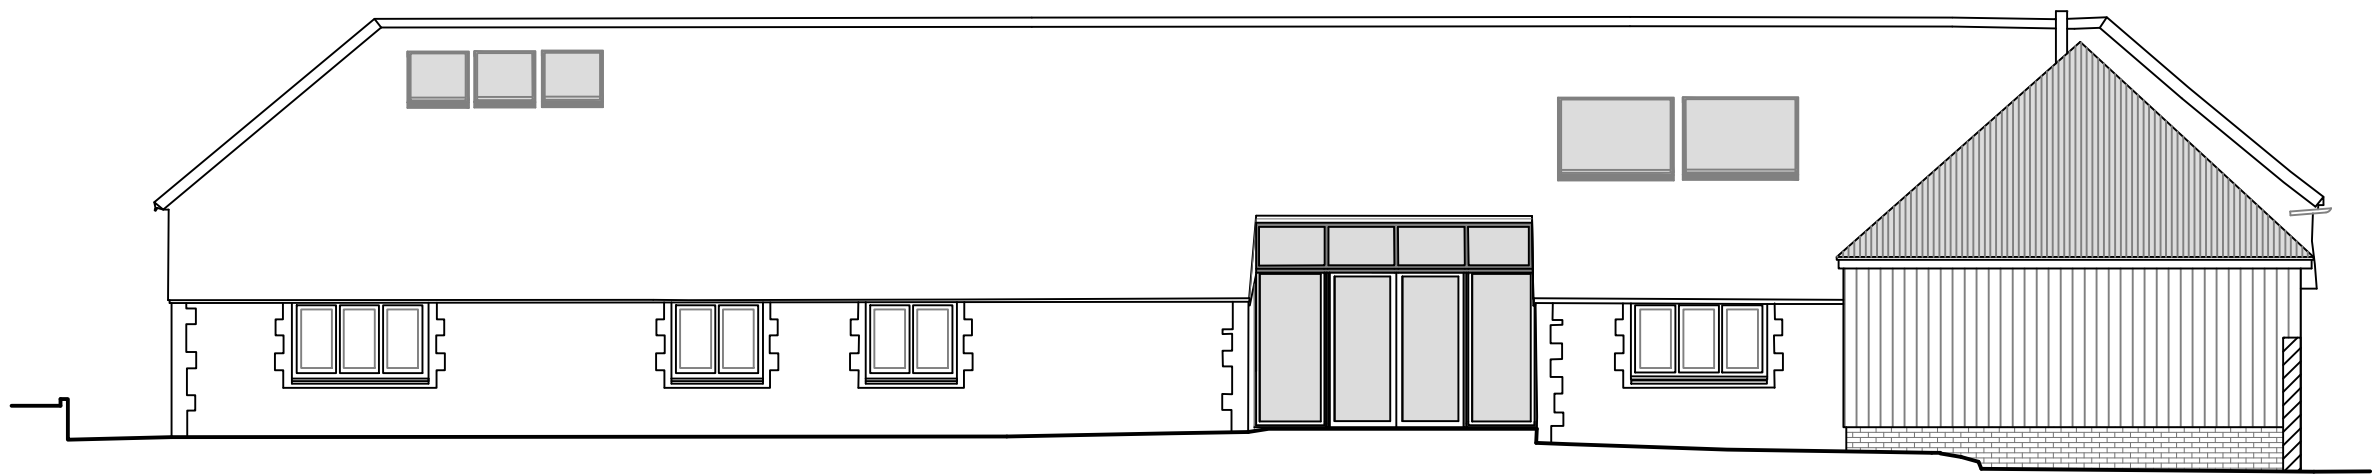

East Elevation

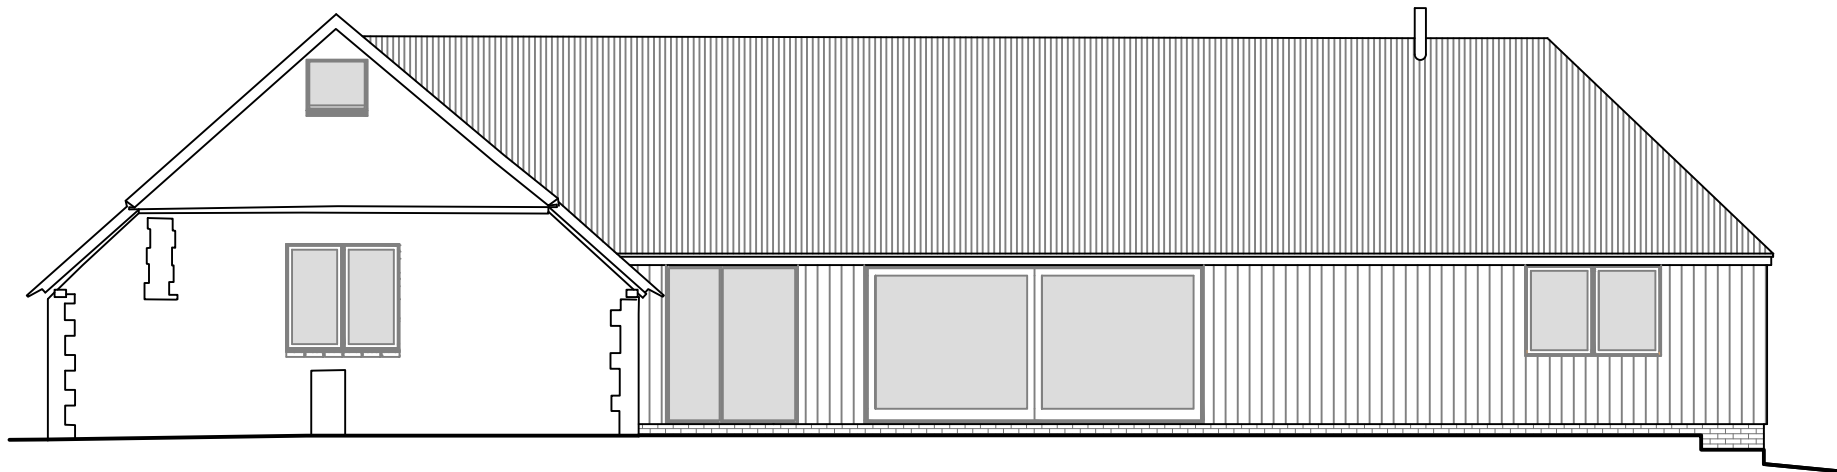


South Elevation

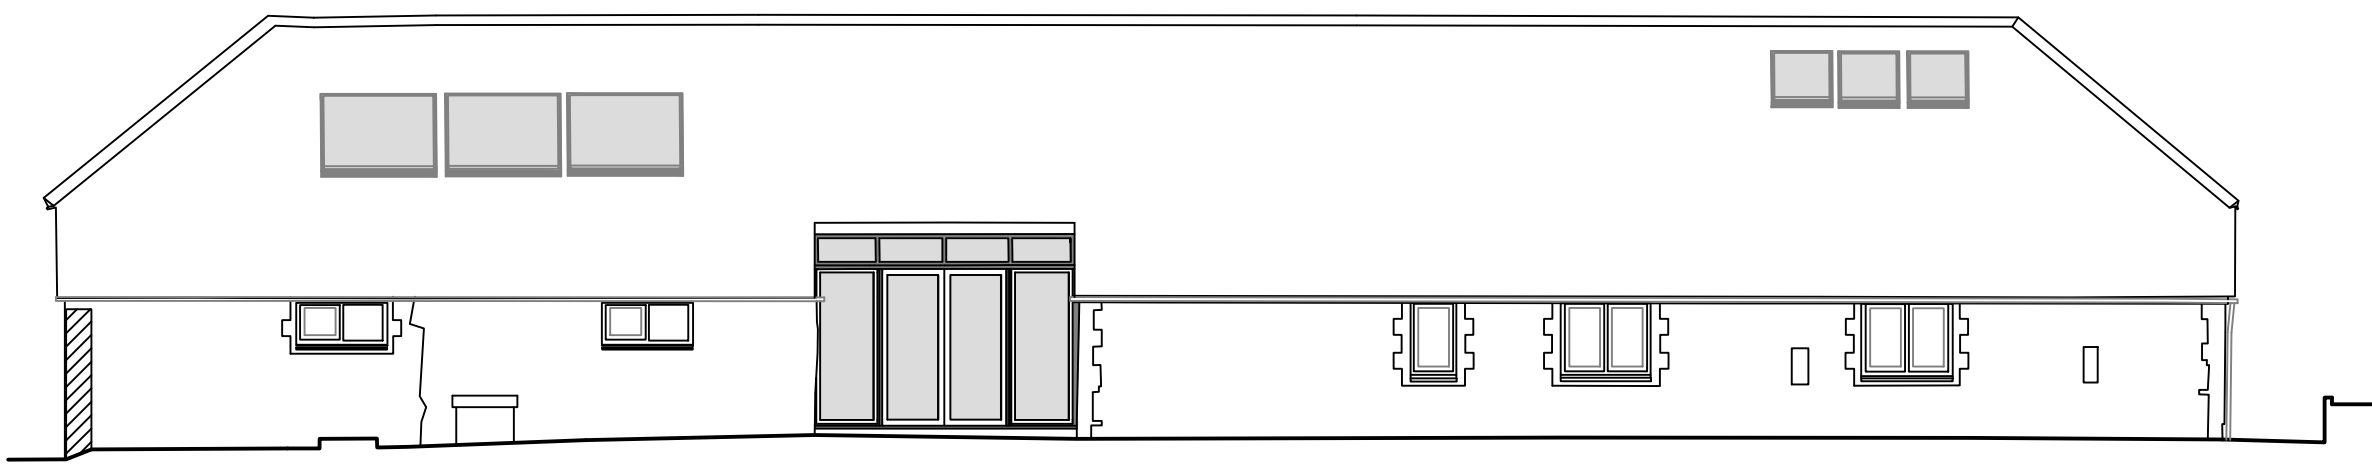

West Elevation

Elevations 1:100

 

Notes:

General

Hatched/shaded elements depict proposals

Materials Proposed

Walls

Facing brick at low level and vertical cedar cladding to South and East elevations of 'cow shed' wing - North elevation to be increased in height using matching brickwork

Roof

Corten steel corrugated roofing panels

Mixture of direct glazing and manufactured skylights (Velux or similar)

Windows/Doors

Aluminium casements in 'cow shed' wing - anthracite Double glazed fixed and opening skylights.

This drawing is the property of Fuller Associates and is not to be copied reproduced, retained or disclosed to any unauthorised person either wholly or in part without prior consent. Do not scale from this drawing except for Planning purposes. Use all figured dimensions only. All figured dimensions to be checked on site prior to construction. All discrepancies, errors and omissions to be reported to Fuller Associates prior to construction. Layout and dimensions existing building to be checked on site.

Chartered Surveyors • Architectural Design

FULLER ASSOCIATES

10-11 The Parade, Willowhayne Crescent,
East Preston, West Sussex BN16 1NS

tel: 01903 774754

email: architectural@fuller-associates.co.uk
www.fuller-associates.co.uk

Job Title	Ancton Barn, Ancton
Client	Mr J Baderman

Drawing Name	Elevations - Proposed
--------------	-----------------------

Drawing Status	Planning
----------------	----------

Drawn by	ALP	Date	Dec 20
Checked by	DF	Date	Dec 20

Drawing Scale	1:100 at A1
---------------	-------------

Drawing No	Status	Revision
203109/ 06		