


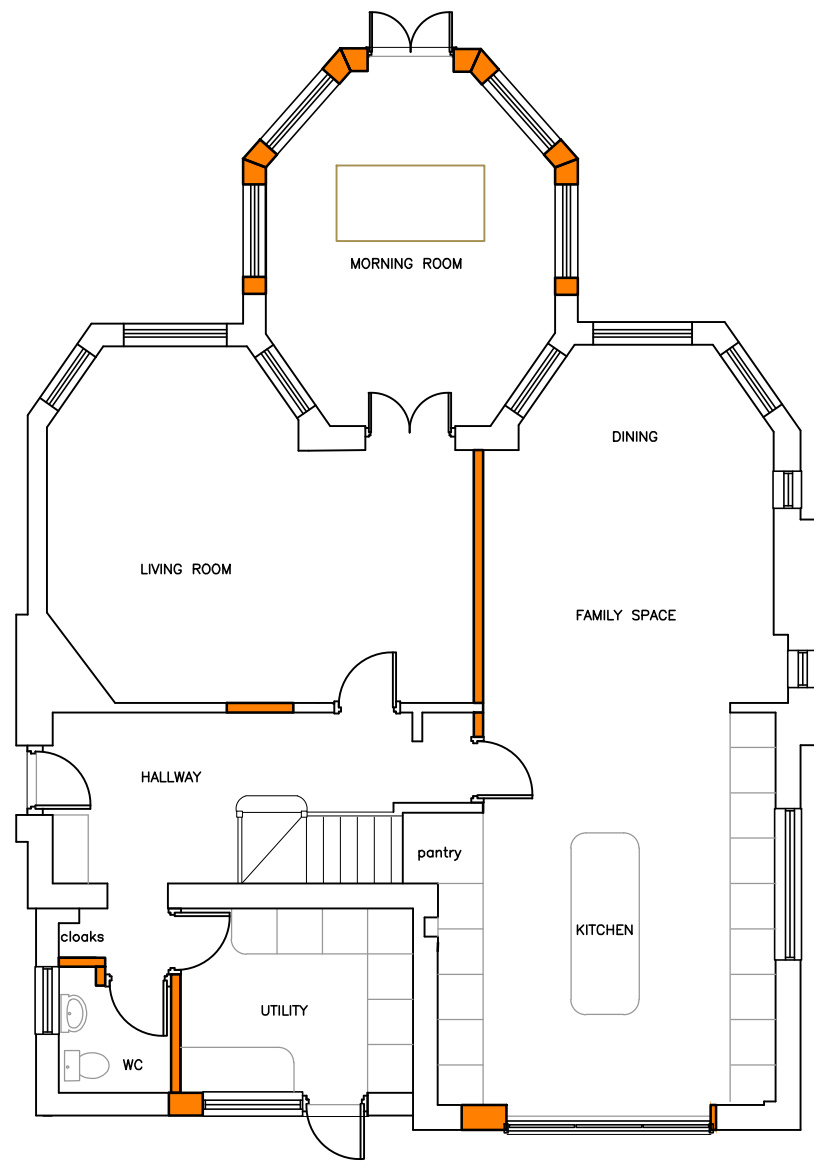


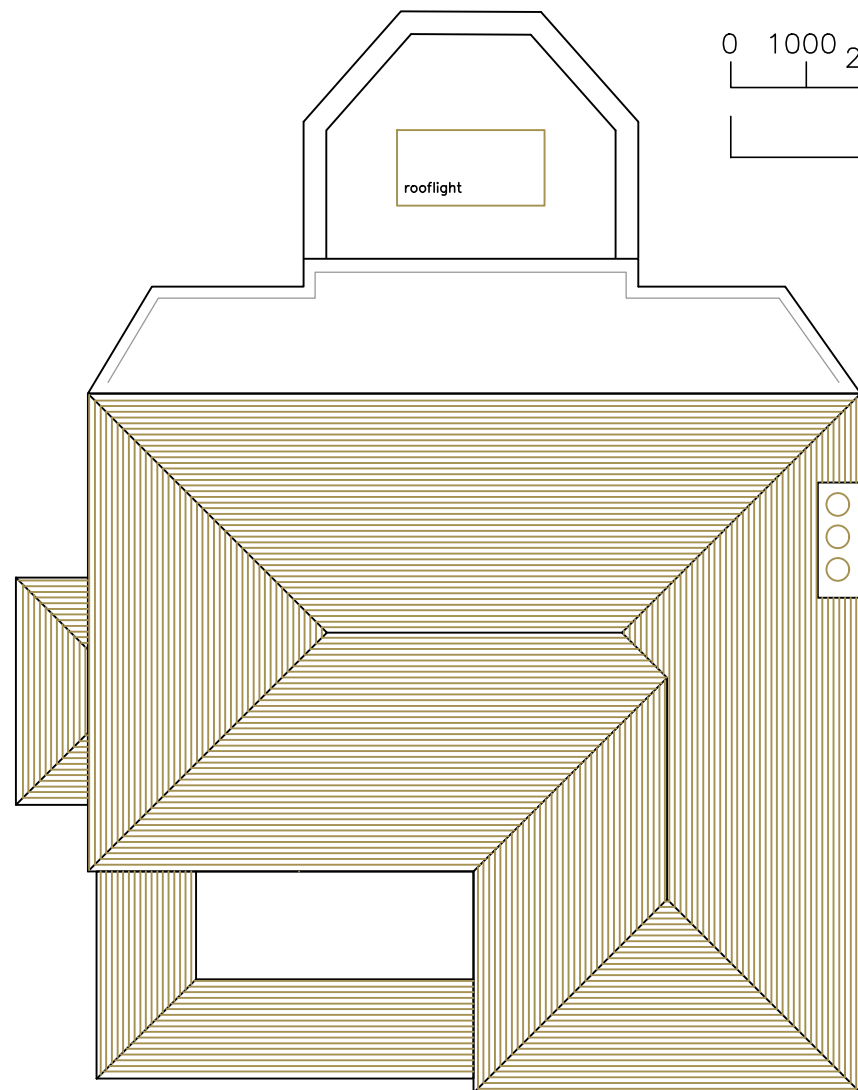

PROPOSED GROUND FLOOR PLAN 1:100

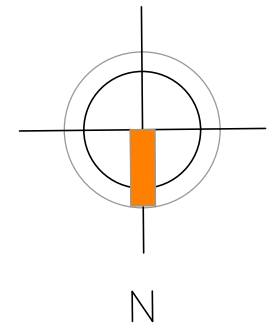

PROPOSED ROOF PLAN 1:100

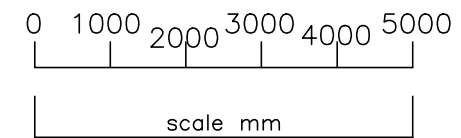

AMdesign

ARCHITECTURE DESIGN DEVELOPMENT
Leeza Aldis-Hobbs ARB RIBA SPAB

Mob: 07756 329400
e-mail: leeza@amdesignltd.co.uk

PROJECT
**22 SOUTH WALK
MIDDLETON ON SEA
WEST SUSSEX
PO22 7RN**
PROJECT STAGE
PLANNING

DRAWING
**PROPOSED
PLANS**

DRAWING No
460/04

SCALE 1:100
DATE OCT 2025
DRAWN LA
CHECKED

REVISION

	paper size A3	
LETTER	REVISION	DATE
This scheme is subject to town planning and all other necessary consents. All dimensions and levels to be checked on site. This drawing is to be read in conjunction with other relevant drawings and documents. Report all discrepancies to the Architect before work commences. AM Design is the trading name of AM Design Ltd © AM Design Ltd. All rights reserved.		