




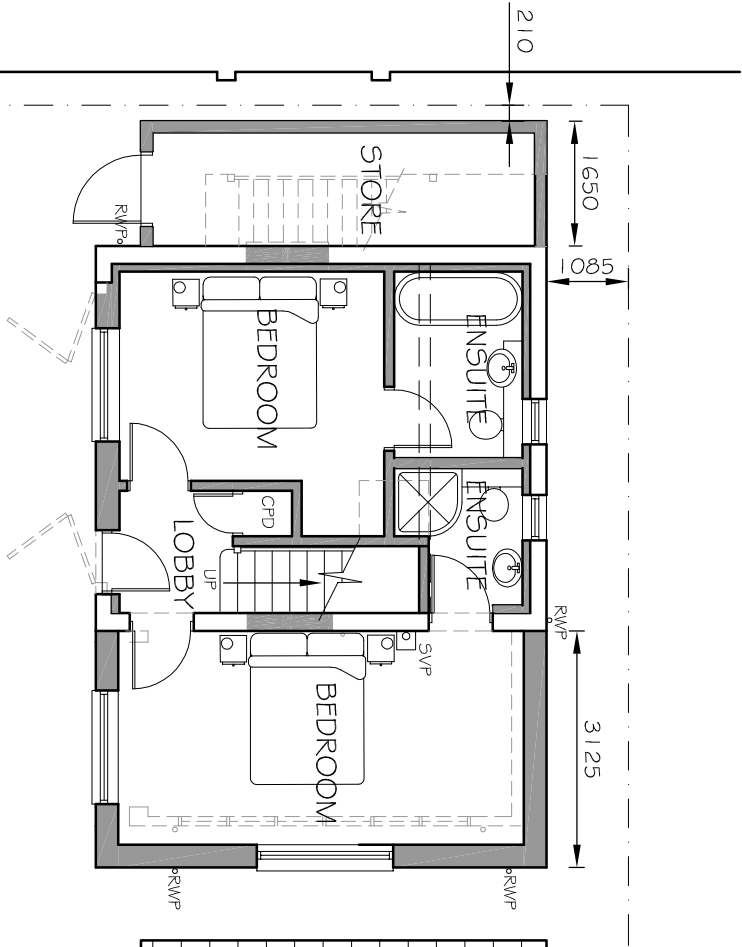


PROPOSED GROUND
FLOOR PLAN

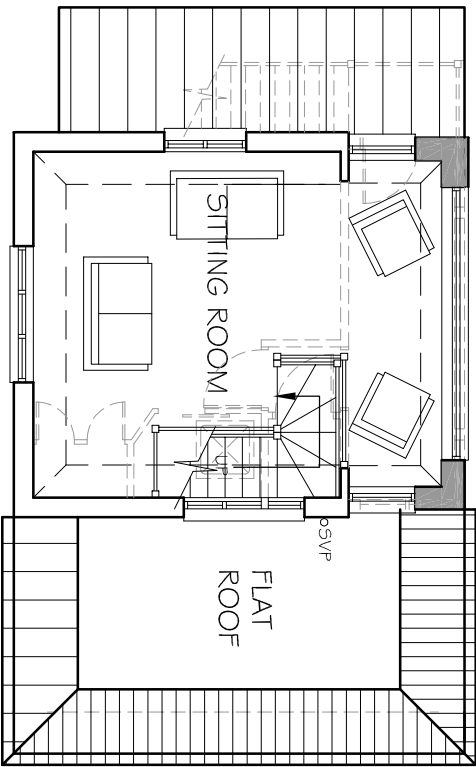


PROPOSED FIRST
FLOOR PLAN

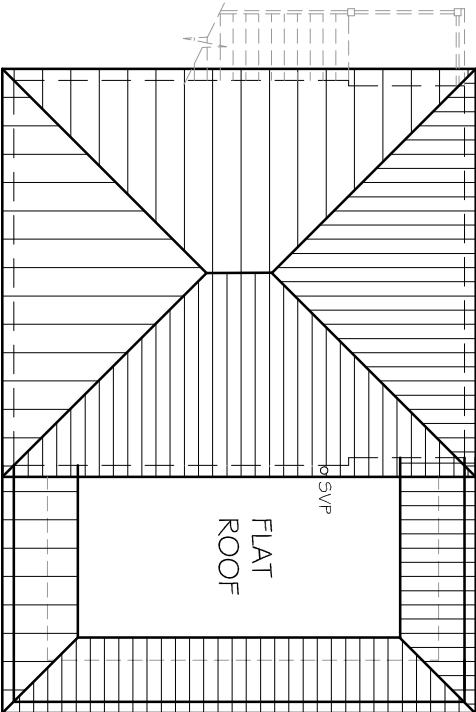


PROPOSED ROOF
PLAN

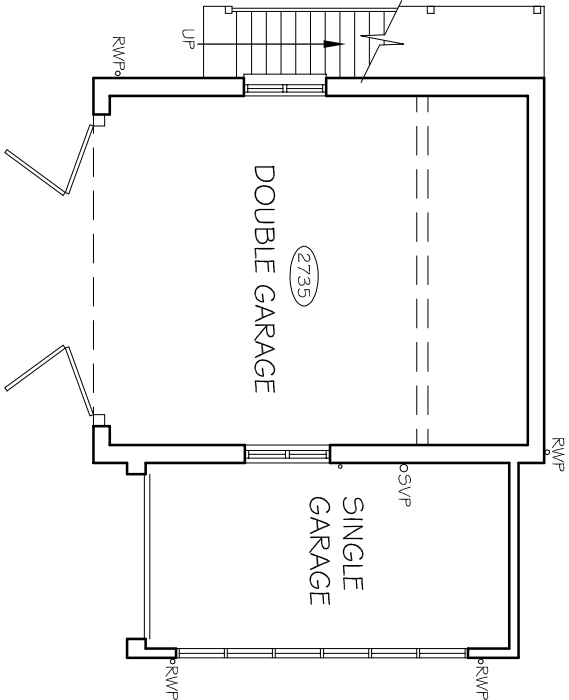

EXISTING GROUND
FLOOR PLAN

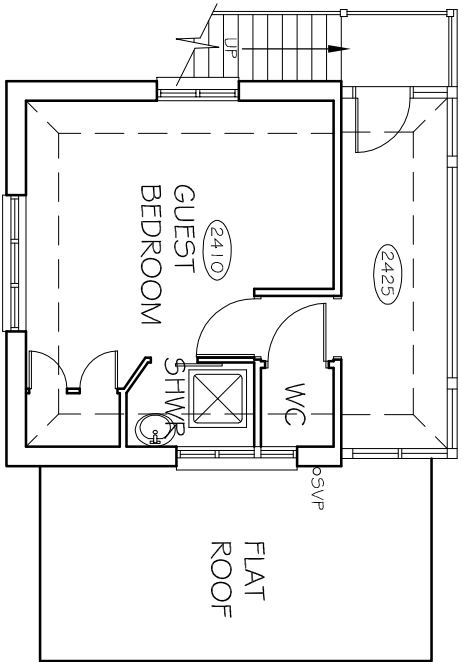


EXISTING FIRST
FLOOR PLAN

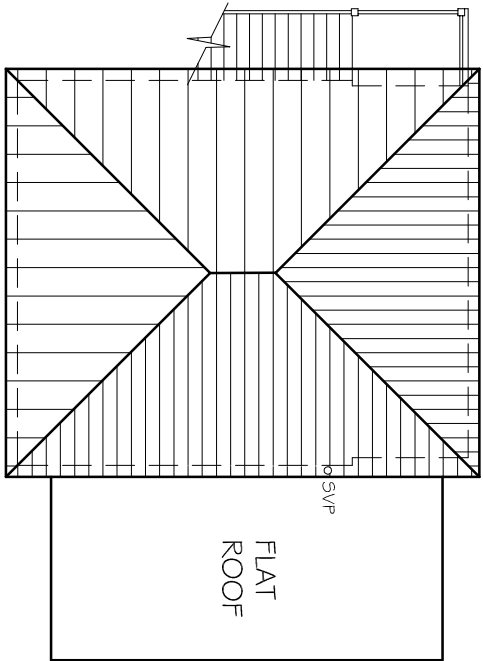

EXISTING ROOF
PLAN

NOTES
WRITTEN DIMENSIONS TO BE TAKEN IN PREFERENCE TO SCALE, AND
ANY DISCREPANCIES ARE TO BE REFERRED IMMEDIATELY TO THE
PROJECT DESIGNER.
THIS DRAWING IS COPYRIGHT, AND SHOULD NOT BE USED OR
REPRODUCED WITHOUT PERMISSION
IT IS THE CONTRACTOR'S RESPONSIBILITY TO ENSURE COMPLIANCE
WITH THE BUILDING REGULATIONS.

 

CLIENT
MR & MRS J LUNT

SCALE 1:100 @A3
DRAWN BY PLB
DATE JUN 17
DWG NO 688/SKO1
REV. C

PROJECT
41 SEA WAY
MIDDLETON ON SEA
WEST SUSSEX
REV DESCRIPTION DATE
C MINOR AMENDMENT TO FIRST FLOOR 20.11.17
B MINOR AMENDMENTS 21.09.17
A VARIOUS AMENDMENTS 03.08.17

DRAWING TITLE
EXISTING AND PROPOSED FLOOR
PLANS



Unit 3b Woodhorn Business Centre
Woodhorn Lane
Oving Chichester
West Sussex PO20 2BX
Tel 01243 774764
www.sloaneandbrown.co.uk