
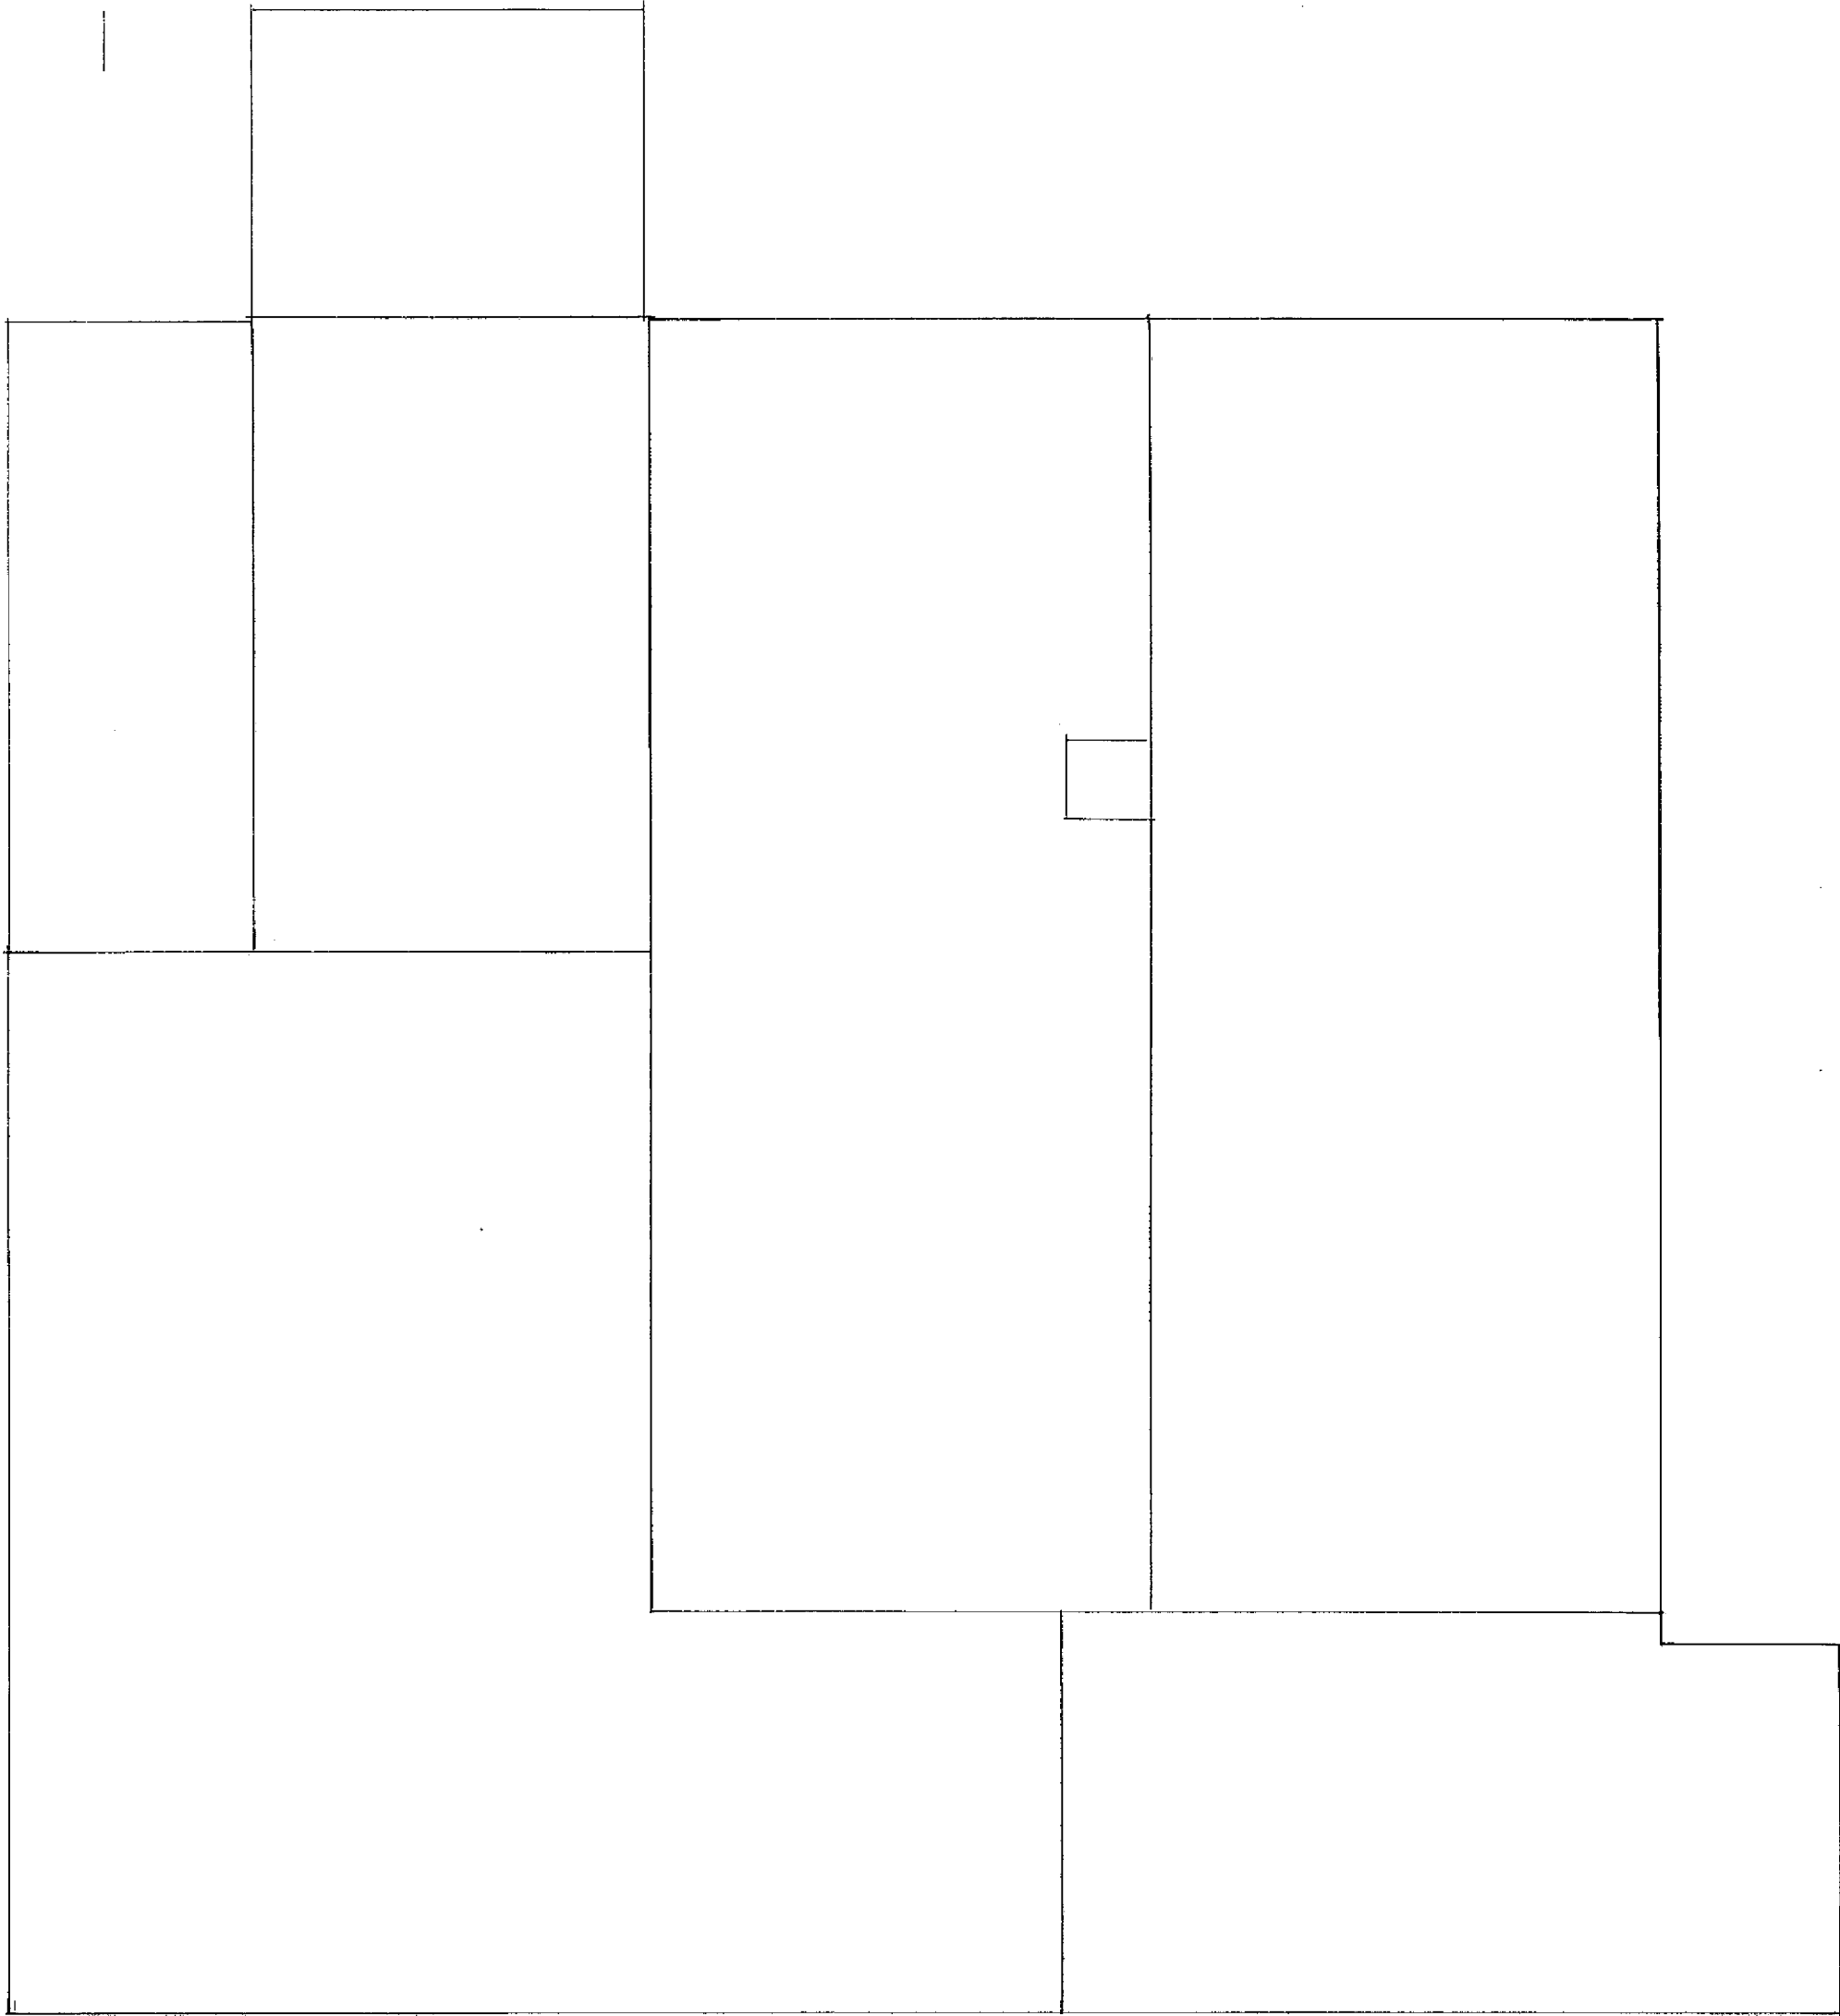


PROJECT: Proposed Loft Conversion (First Floor) and Alterations

DRAWING: Existing Floor Plans SCALE: 1: 50

ADDRESS: 9 Alleyne Way, Elmer Sands,
Bognor Regis, West Sussex, PO22 6JZ

CLIENT: Steve Hayward

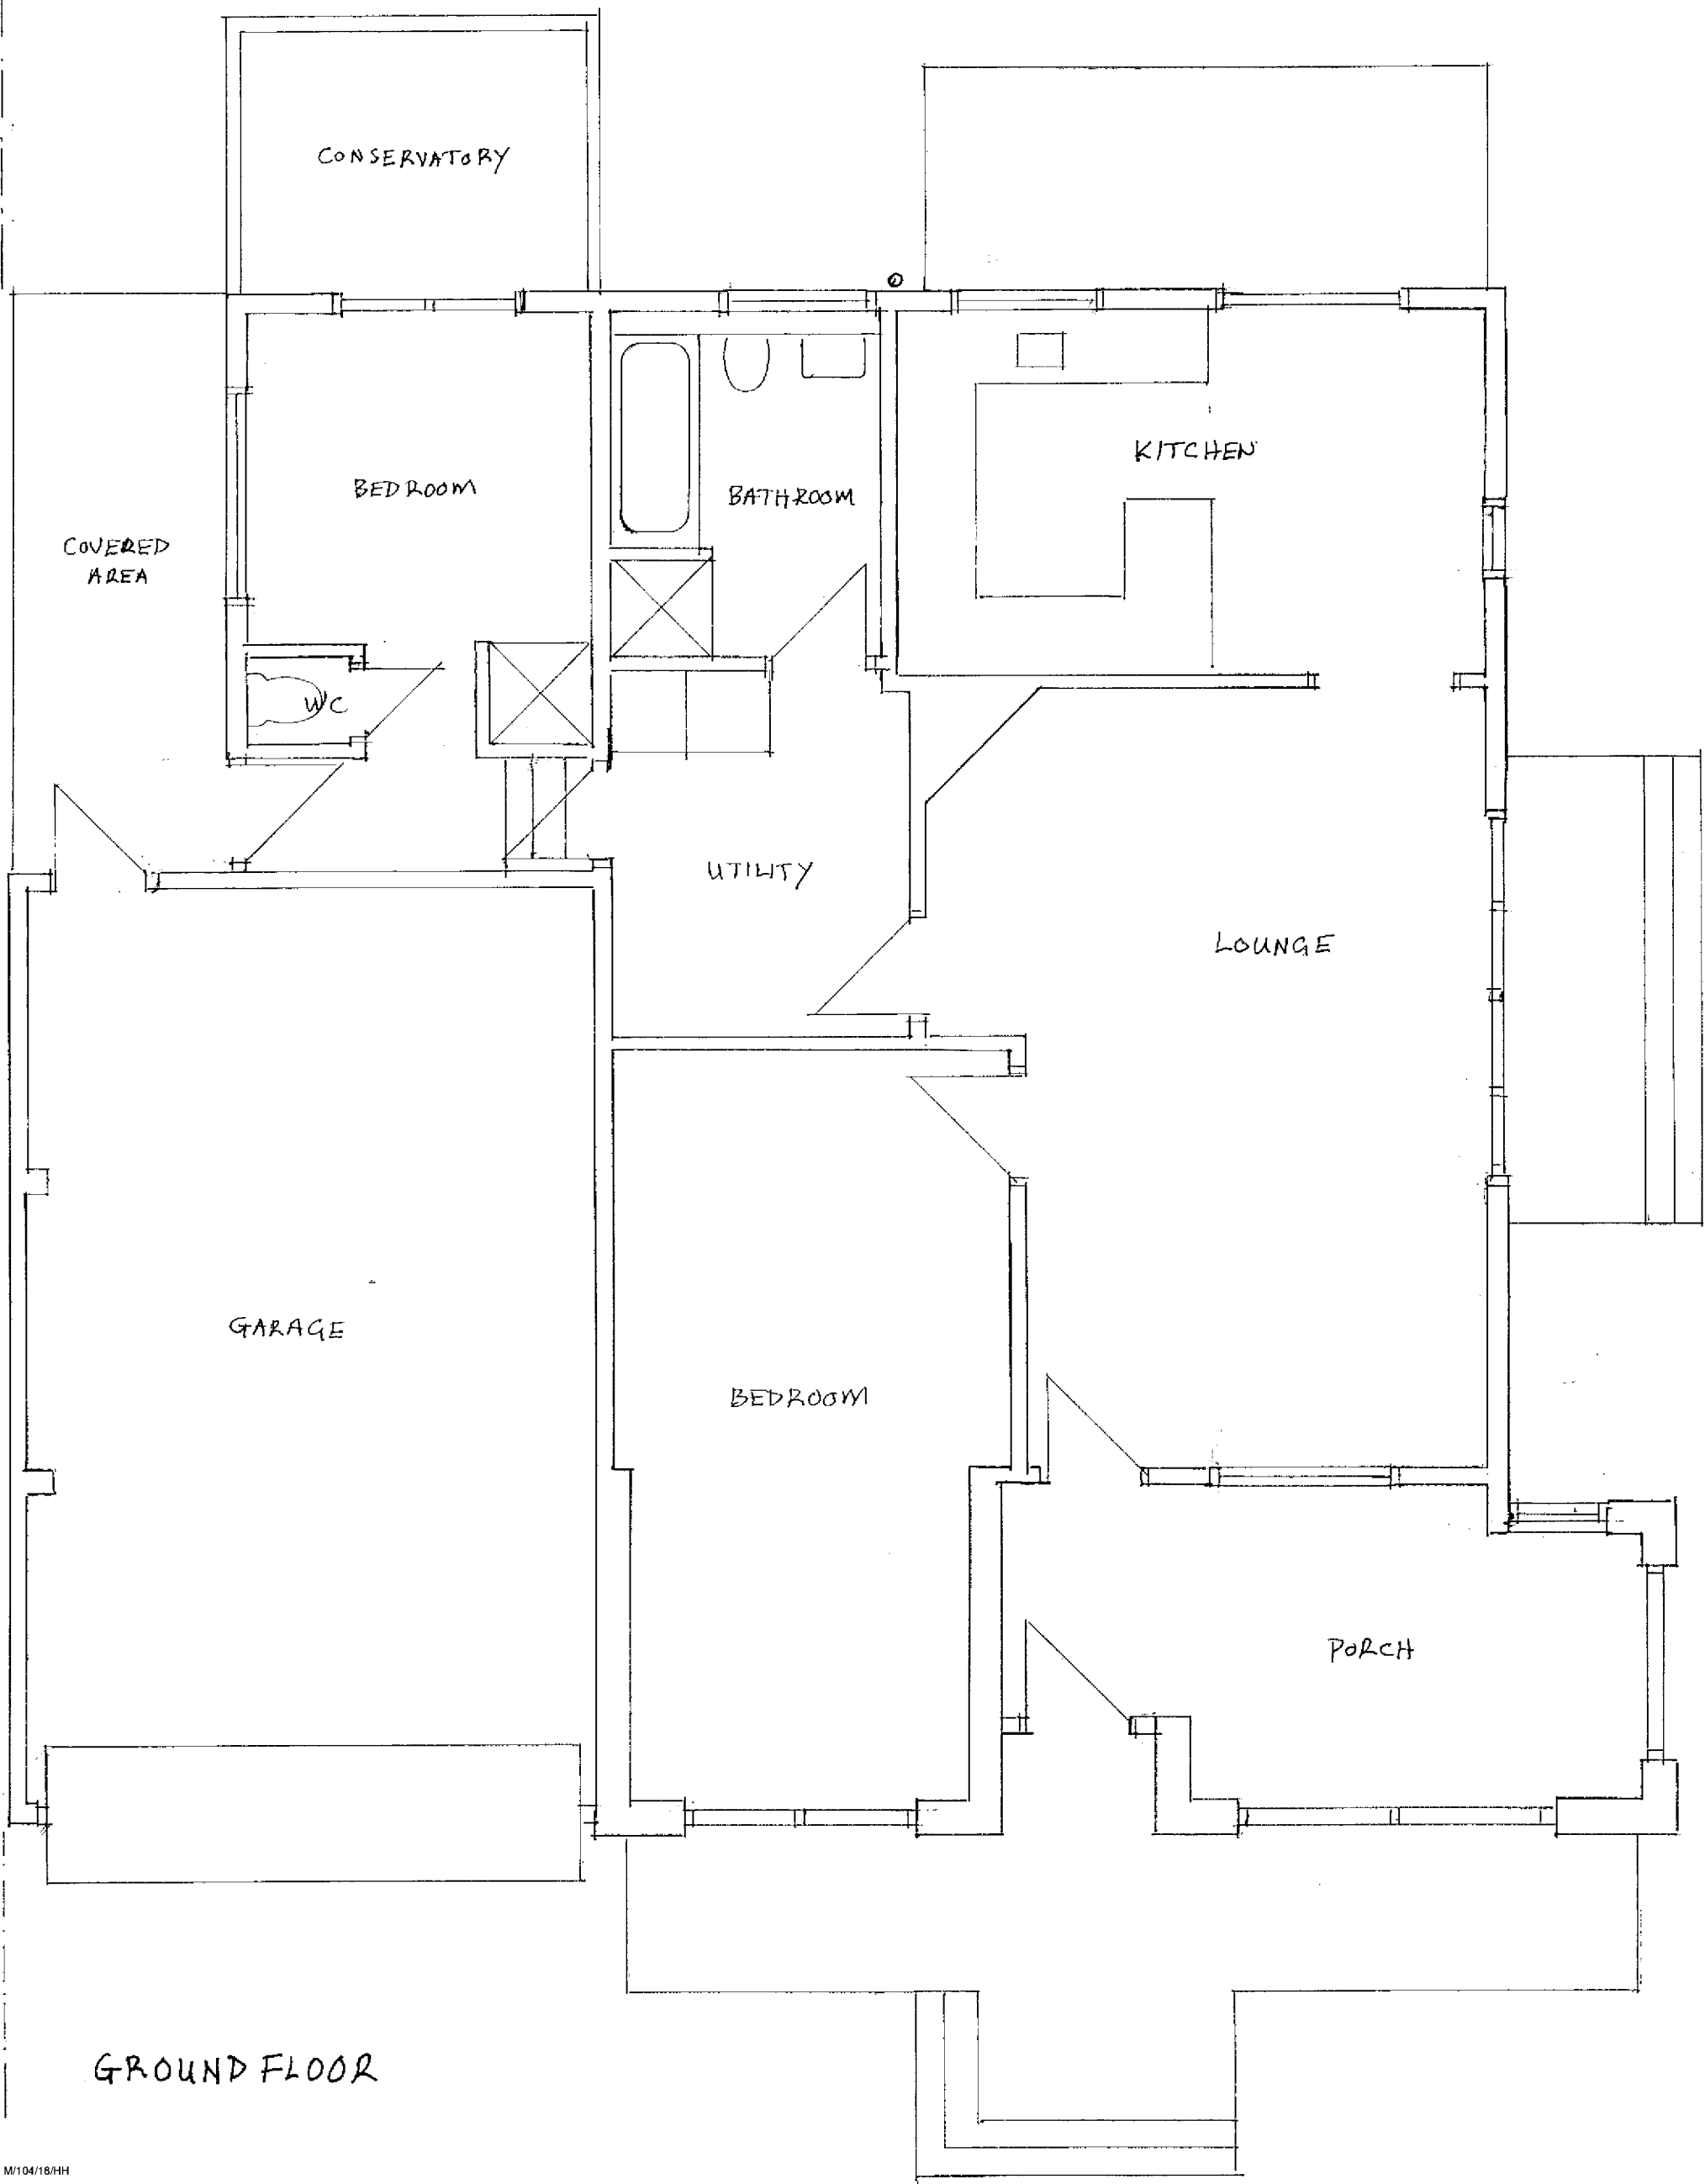

ROOF PLAN

EXISTING PLANS

SCALE 1:50 @ A2

