

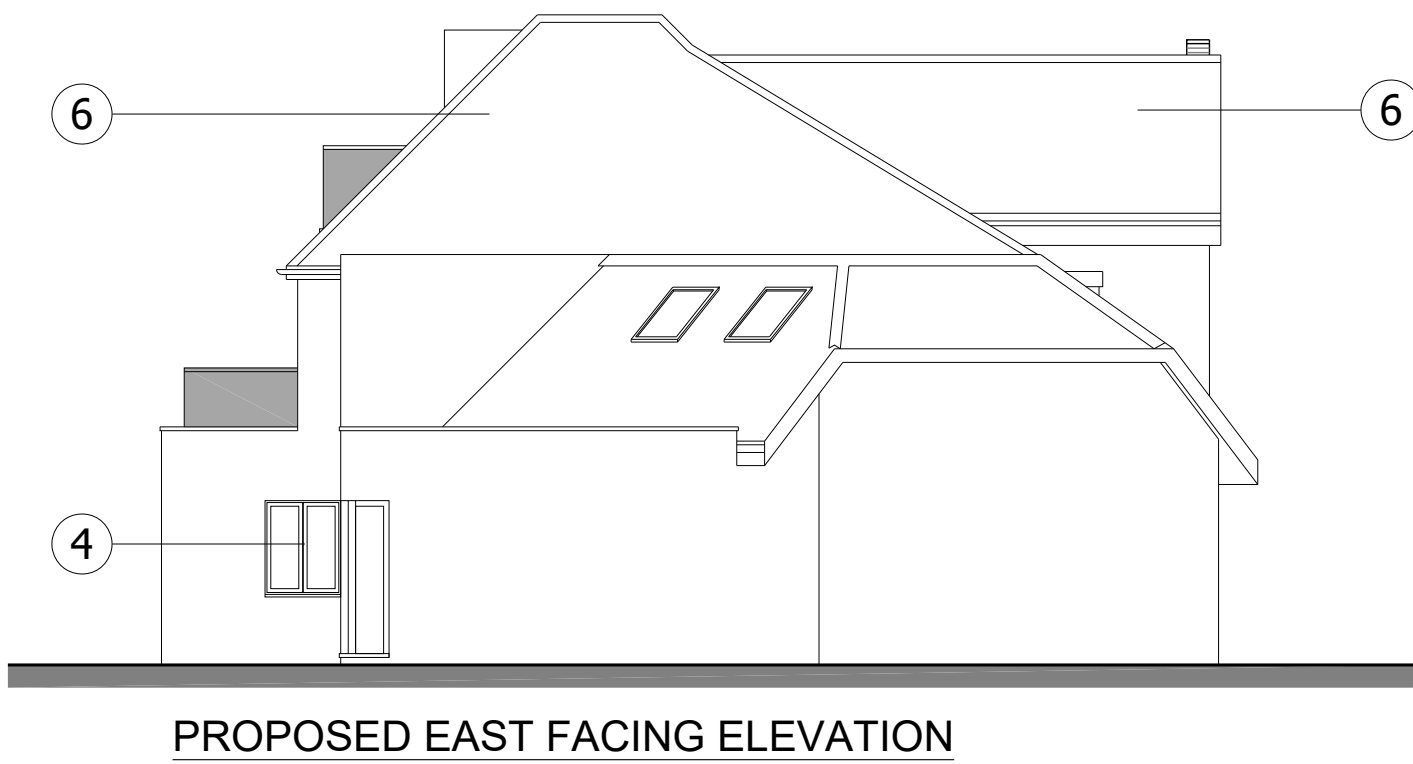
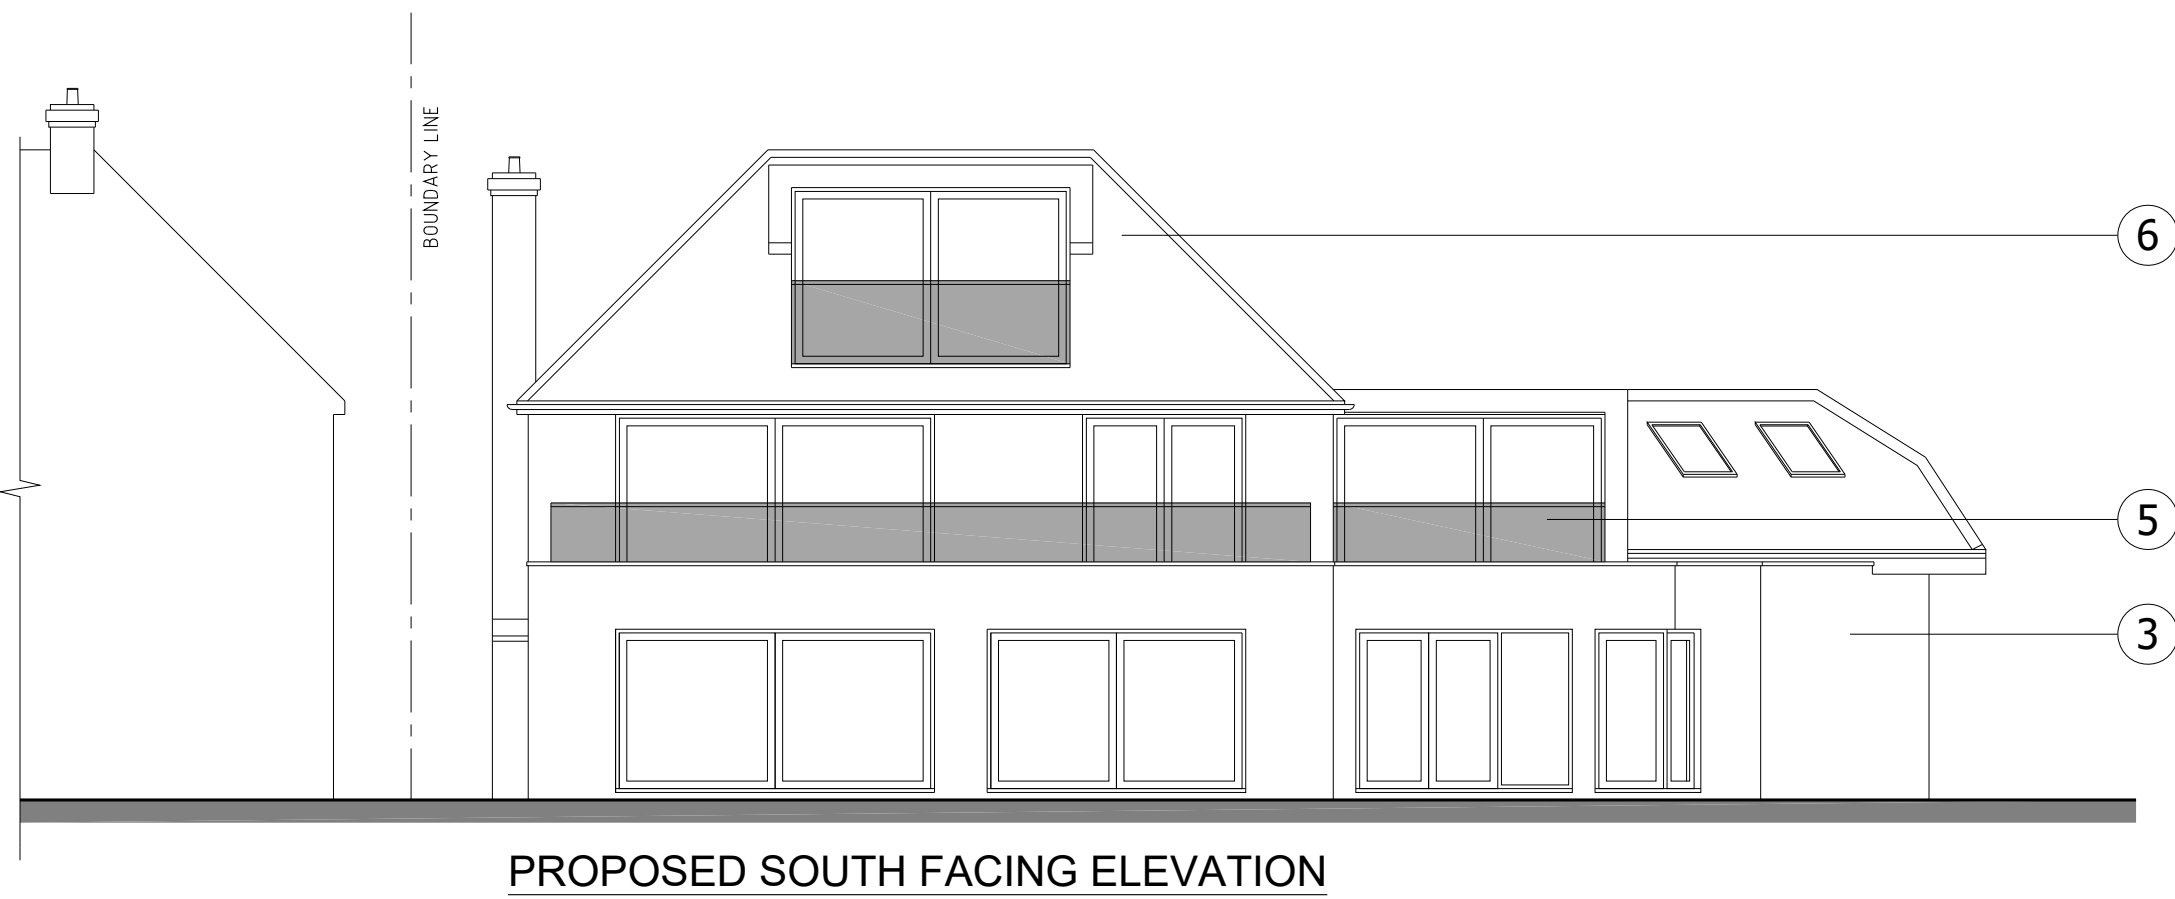
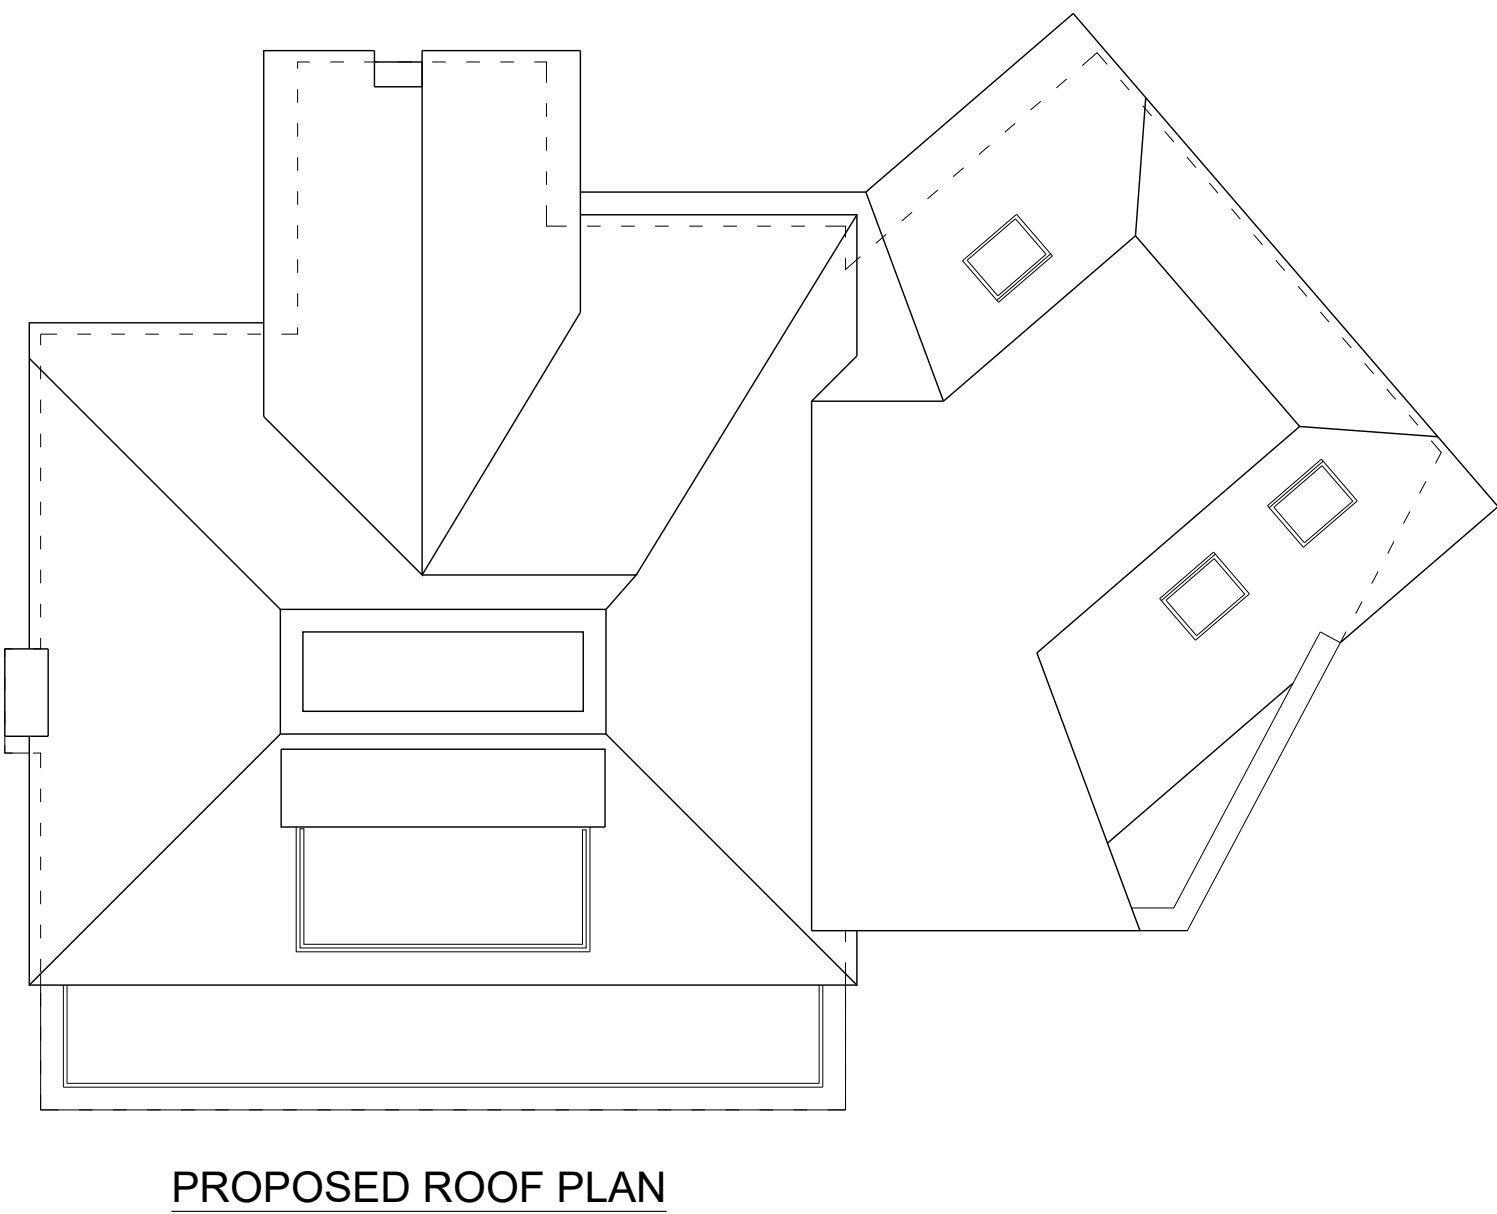
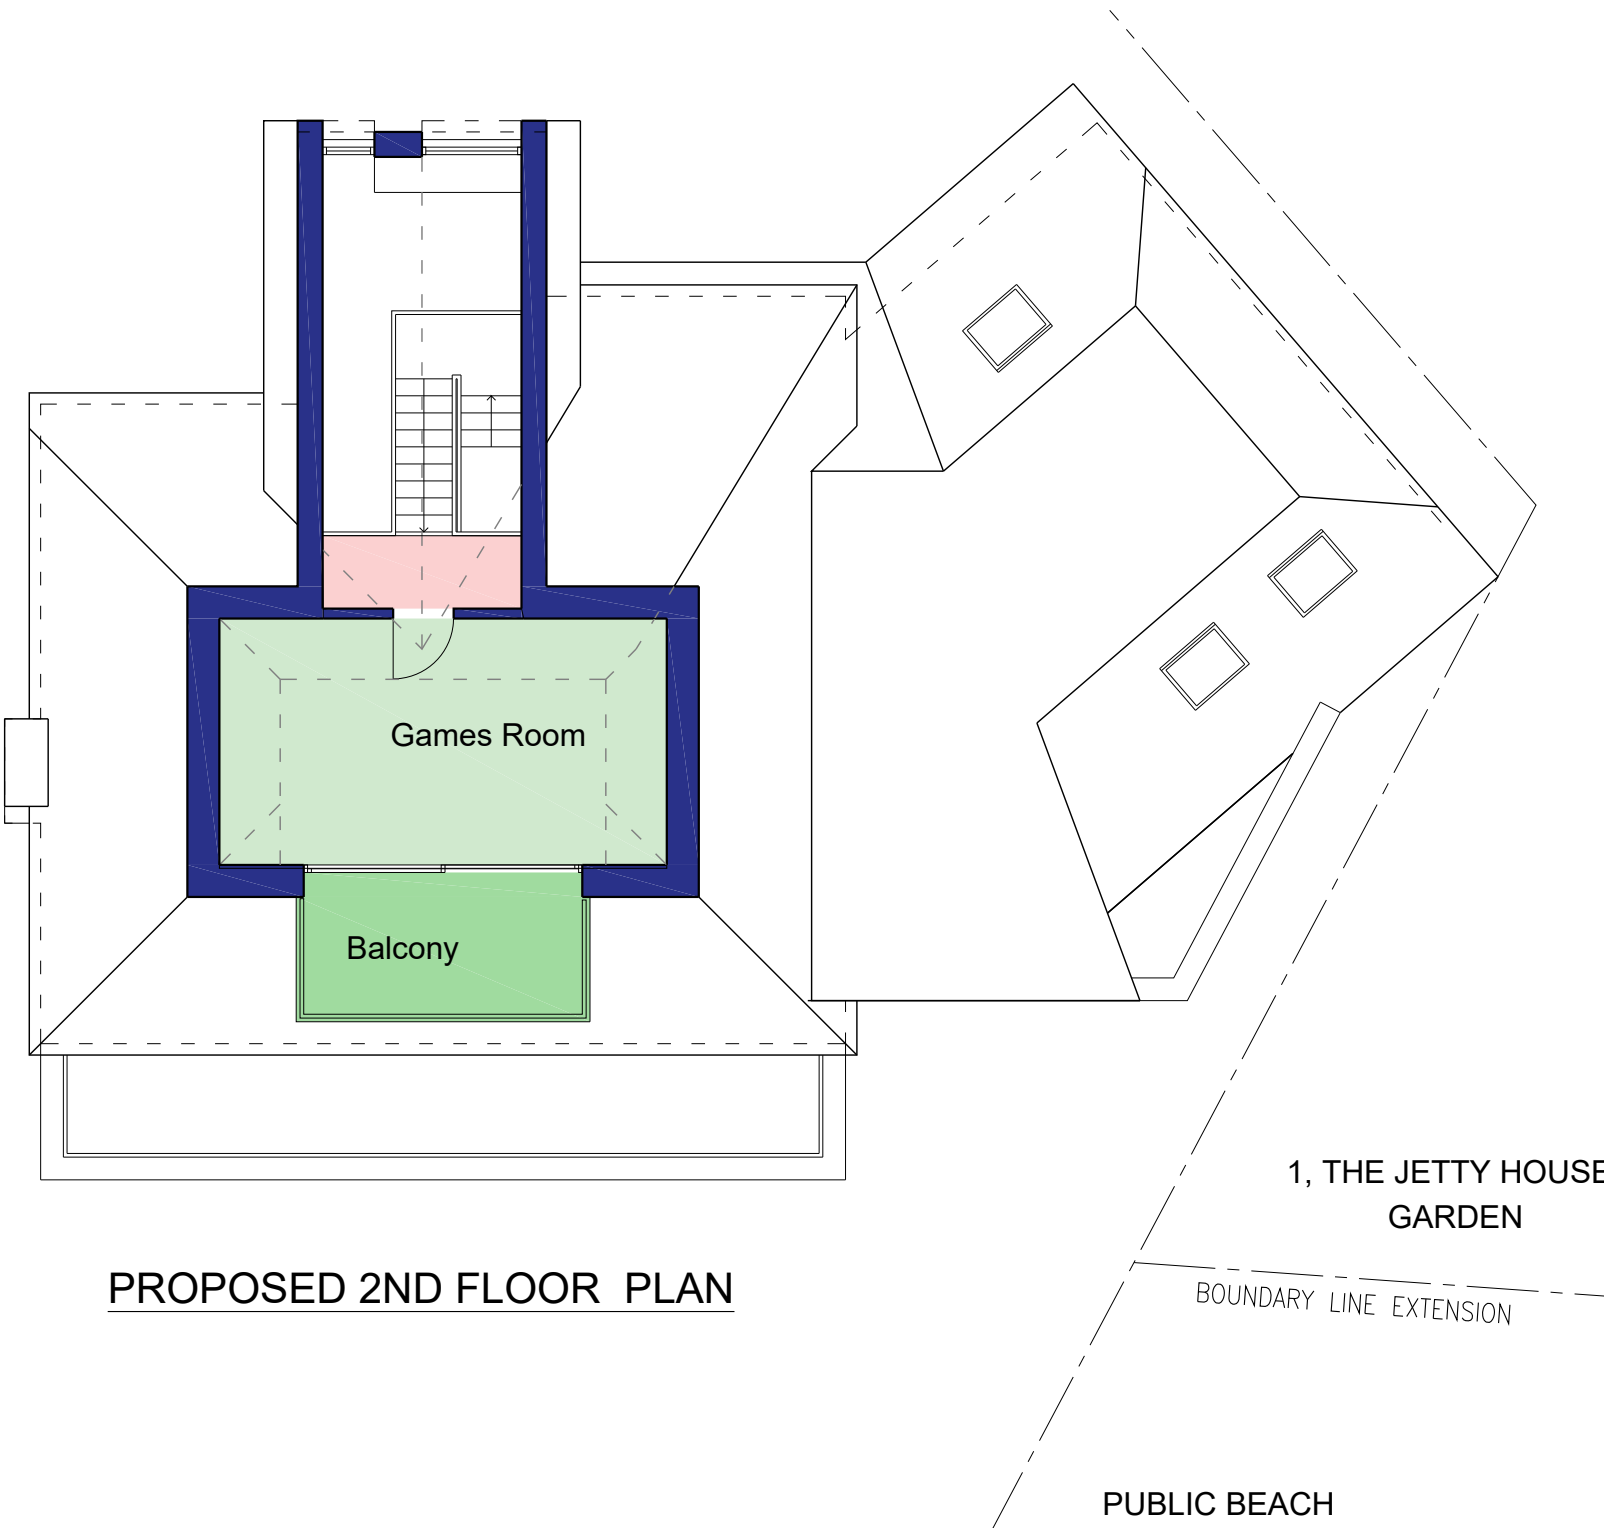
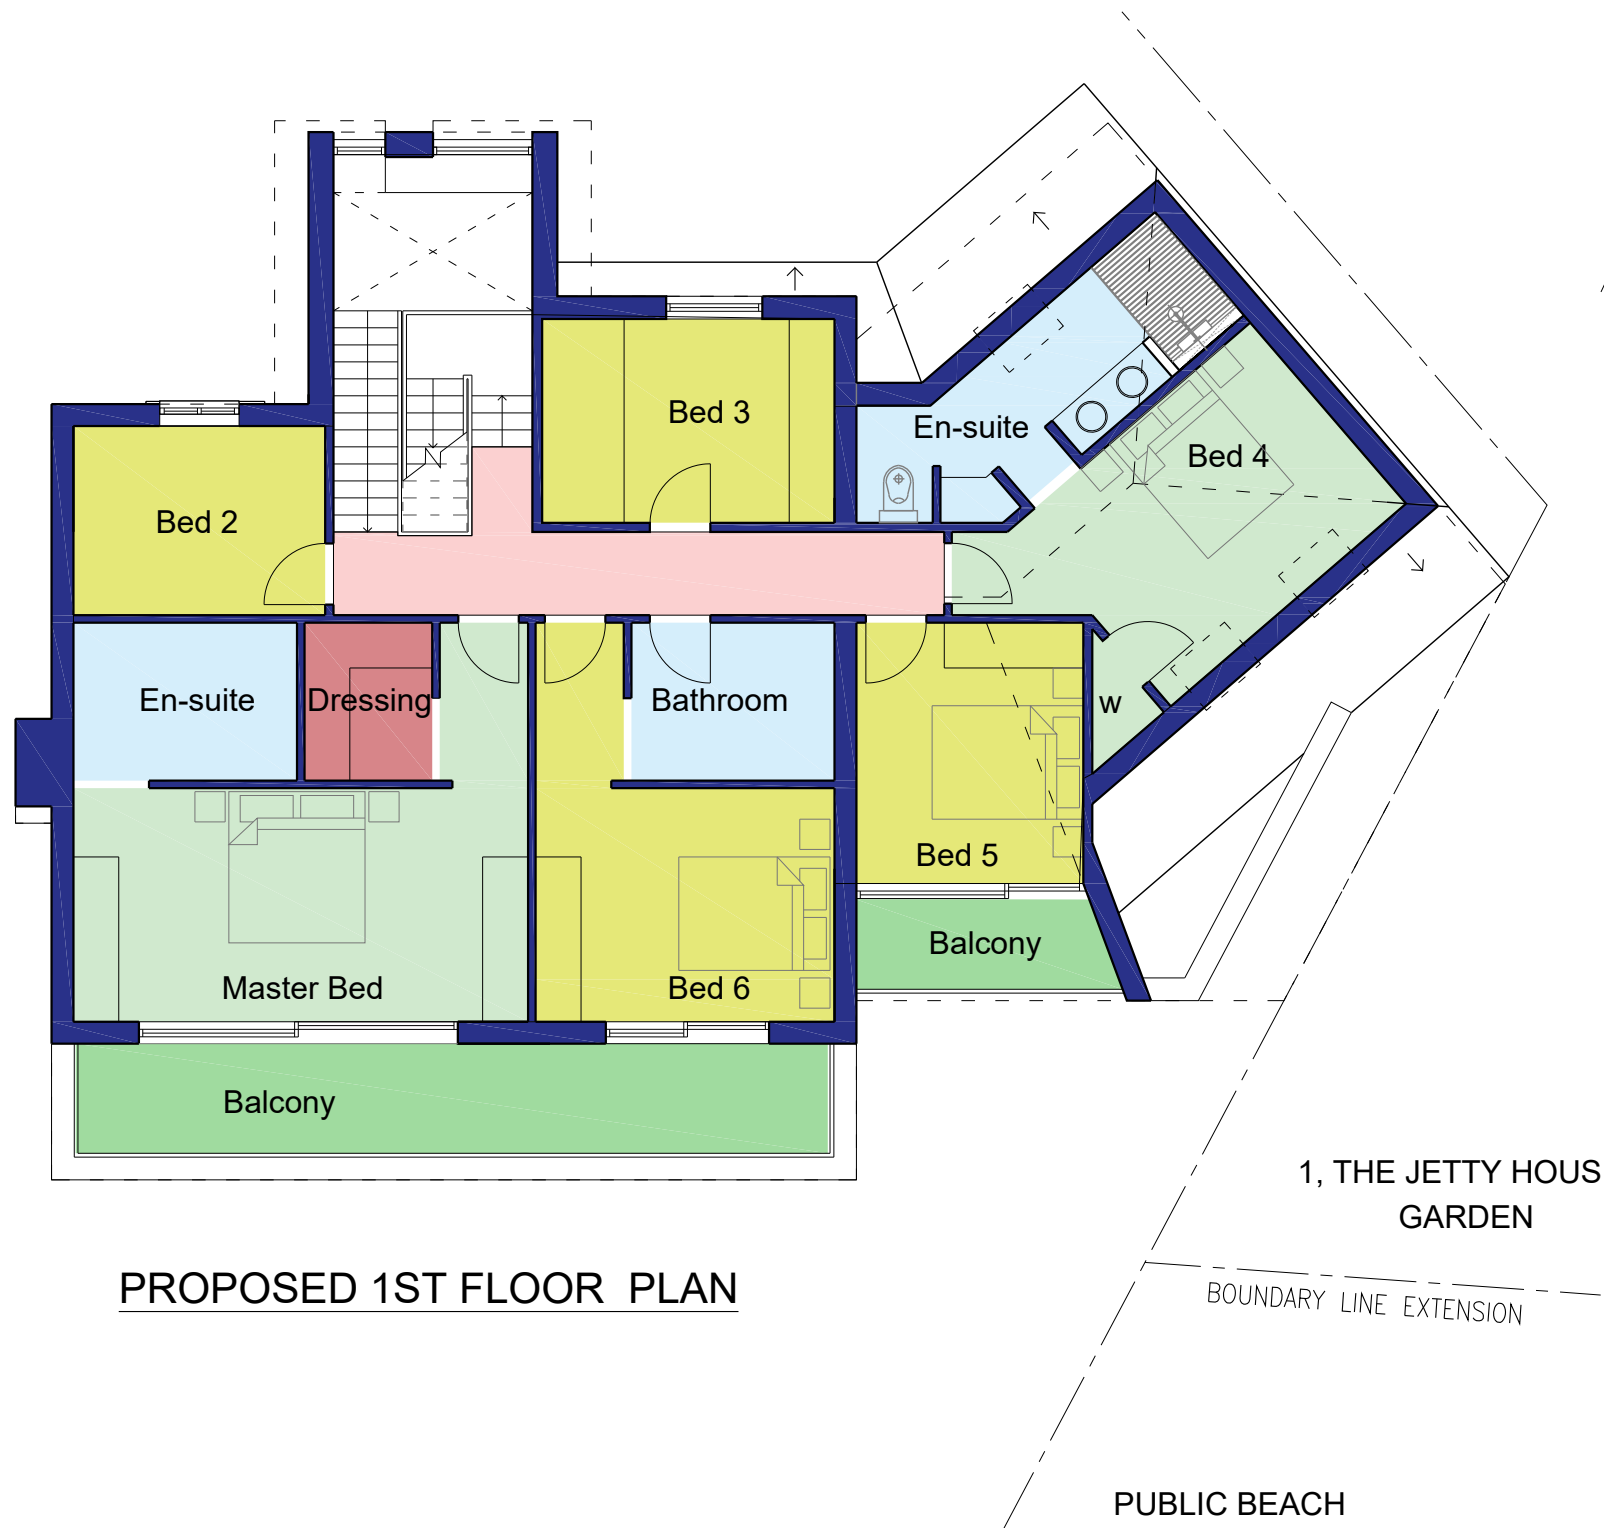


Revisions:

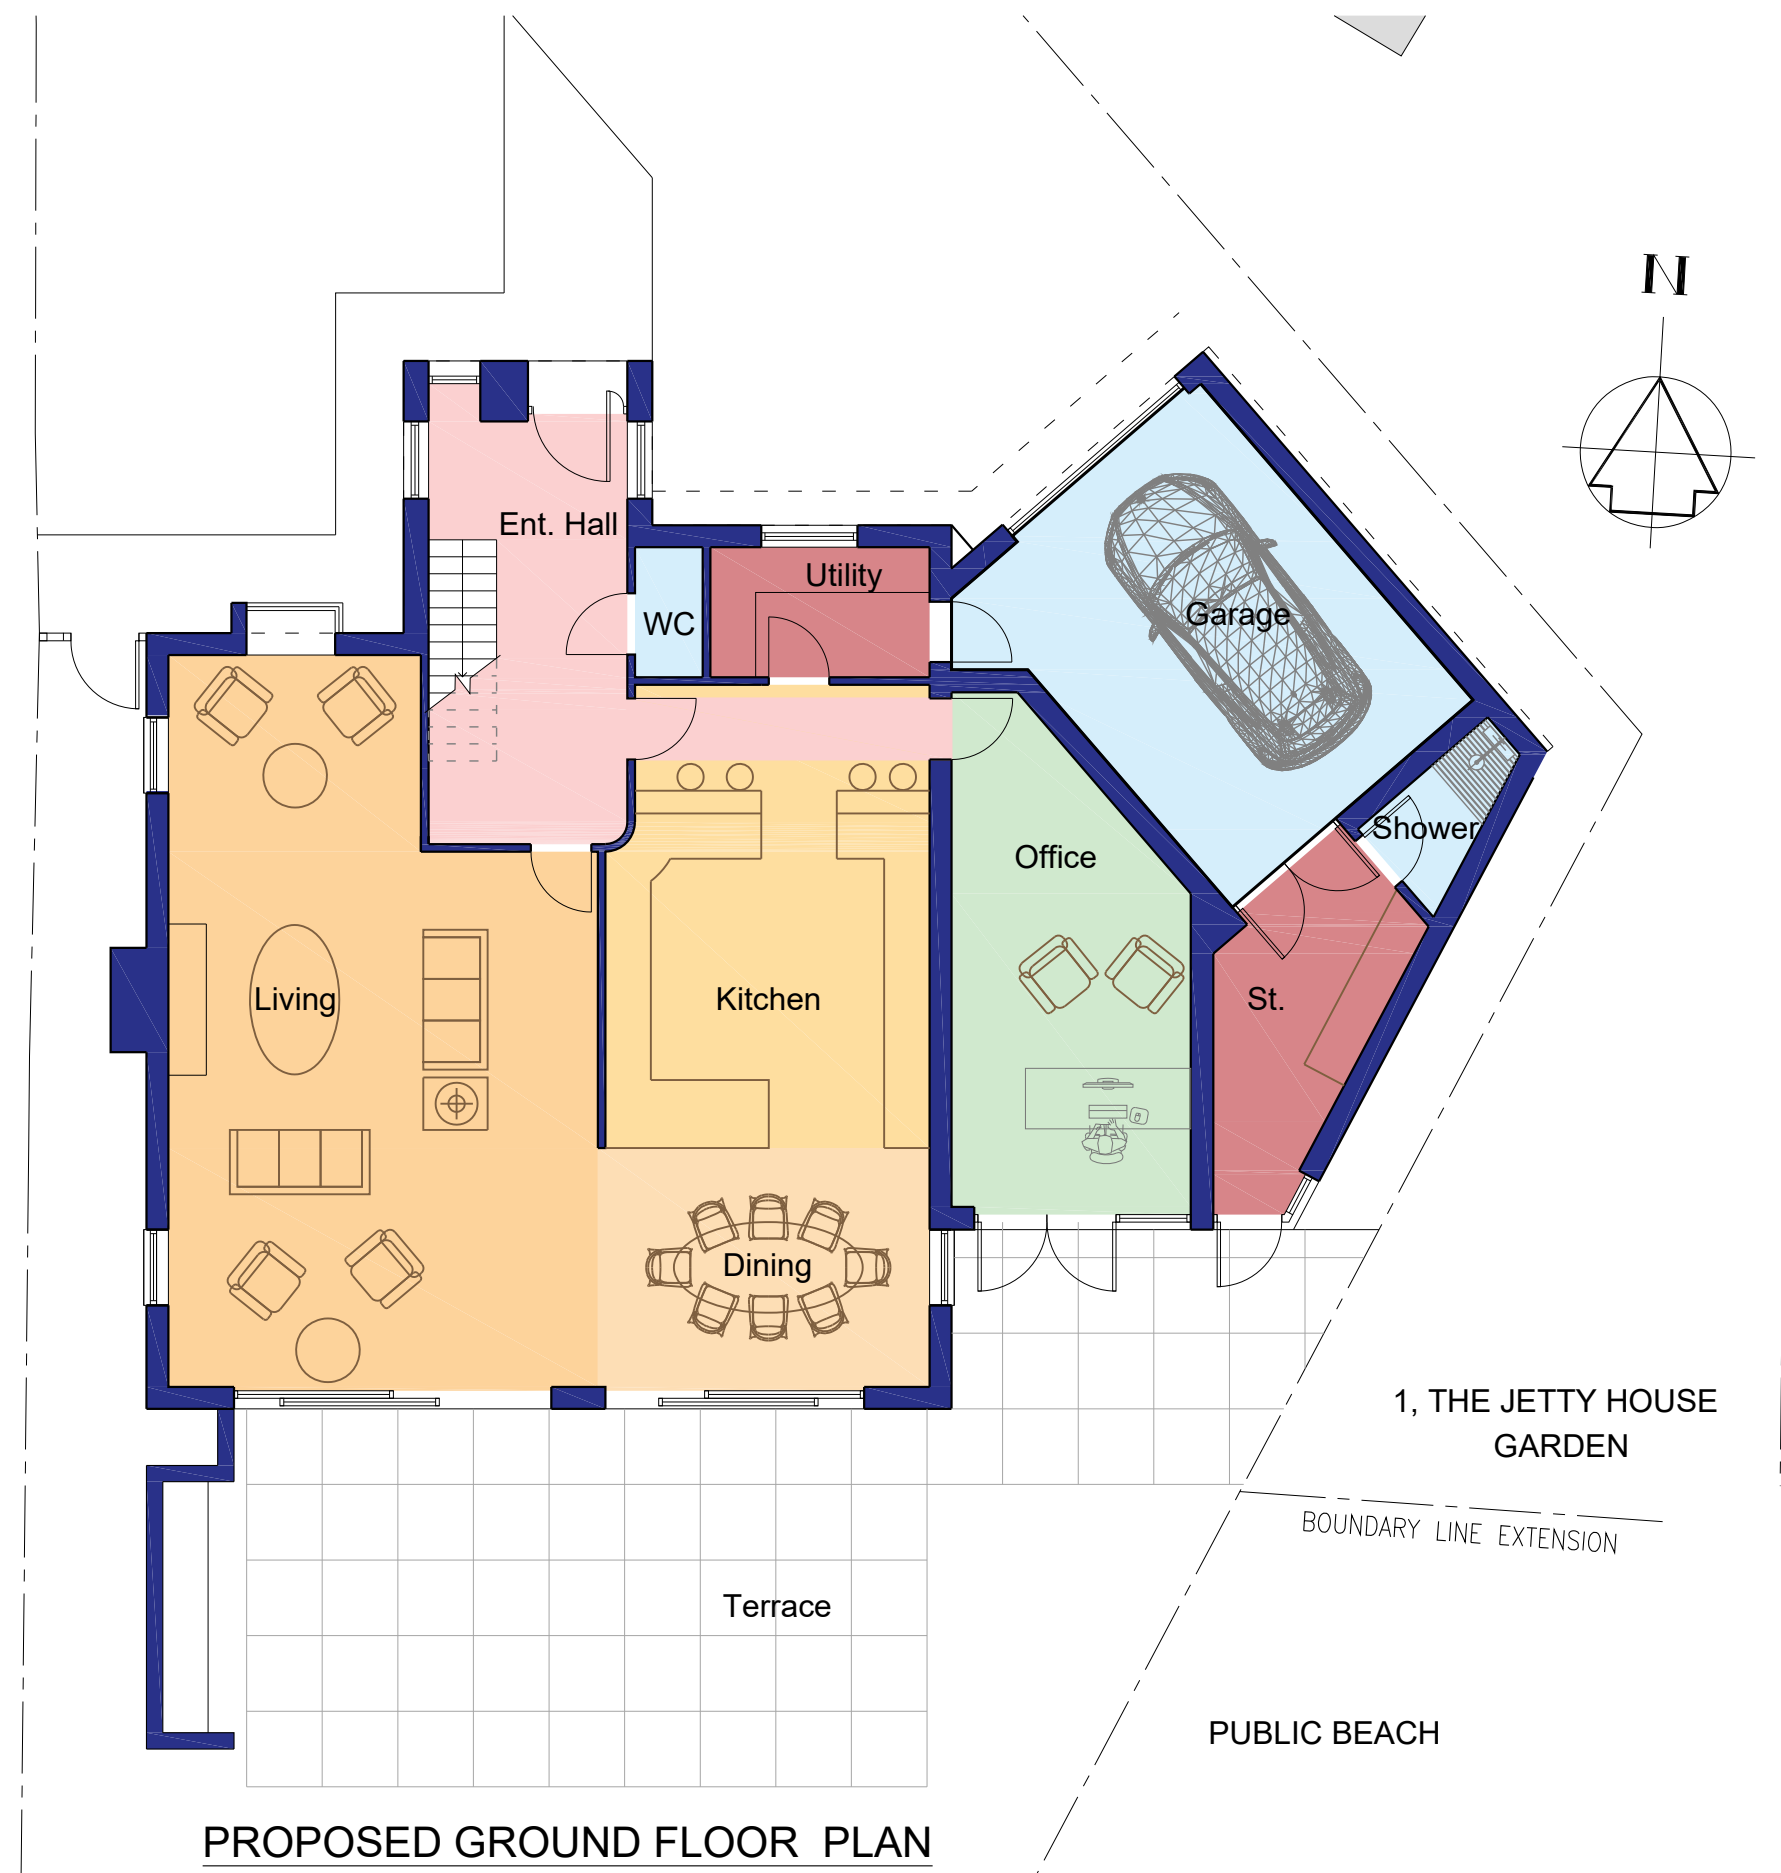

MATERIALS:

- 1 LINEAR FEATURE BRICK
- 2 ORIEL BAY WINDOW
- 3 ACRYLIC RENDER
- 4 ALUMINIUM POWDER COATED WINDOWS
- 5 GLASS BALUSTRADE
- 6 ROOF TILES TO MATCH EXISTING

 

Suite 6a
Church House,
94 Felpham Road
Felpham
West Sussex,
PO22 7PG
TEL: 01243 822081

Architectural
Services
Planning
Building Regs
On Site Supervision
Landscape Design

e-mail: info@jjrdesigns.com

Client:
MR & MRS D HOLCOMBE

Project:
45 SOUTHDEAN CLOSE, ELMER
BOGNOR REGIS, PO22 7TH

Drawing Title:
PROPOSED FLOOR PLANS & ELEVATIONS

Issue status:			
Outline proposals	☐	Production information	☐
Tender drawing	☐	Detail design	☐
		Scheme design	☐
		Contract drawing	☐
Scale:	Drawn:	Checked:	Date:
1:100 @A1	A. Stegarescu	R. Stefanski	Dec 2025
Job No:	Drawing No:	Revision:	
1713	PL 104		