




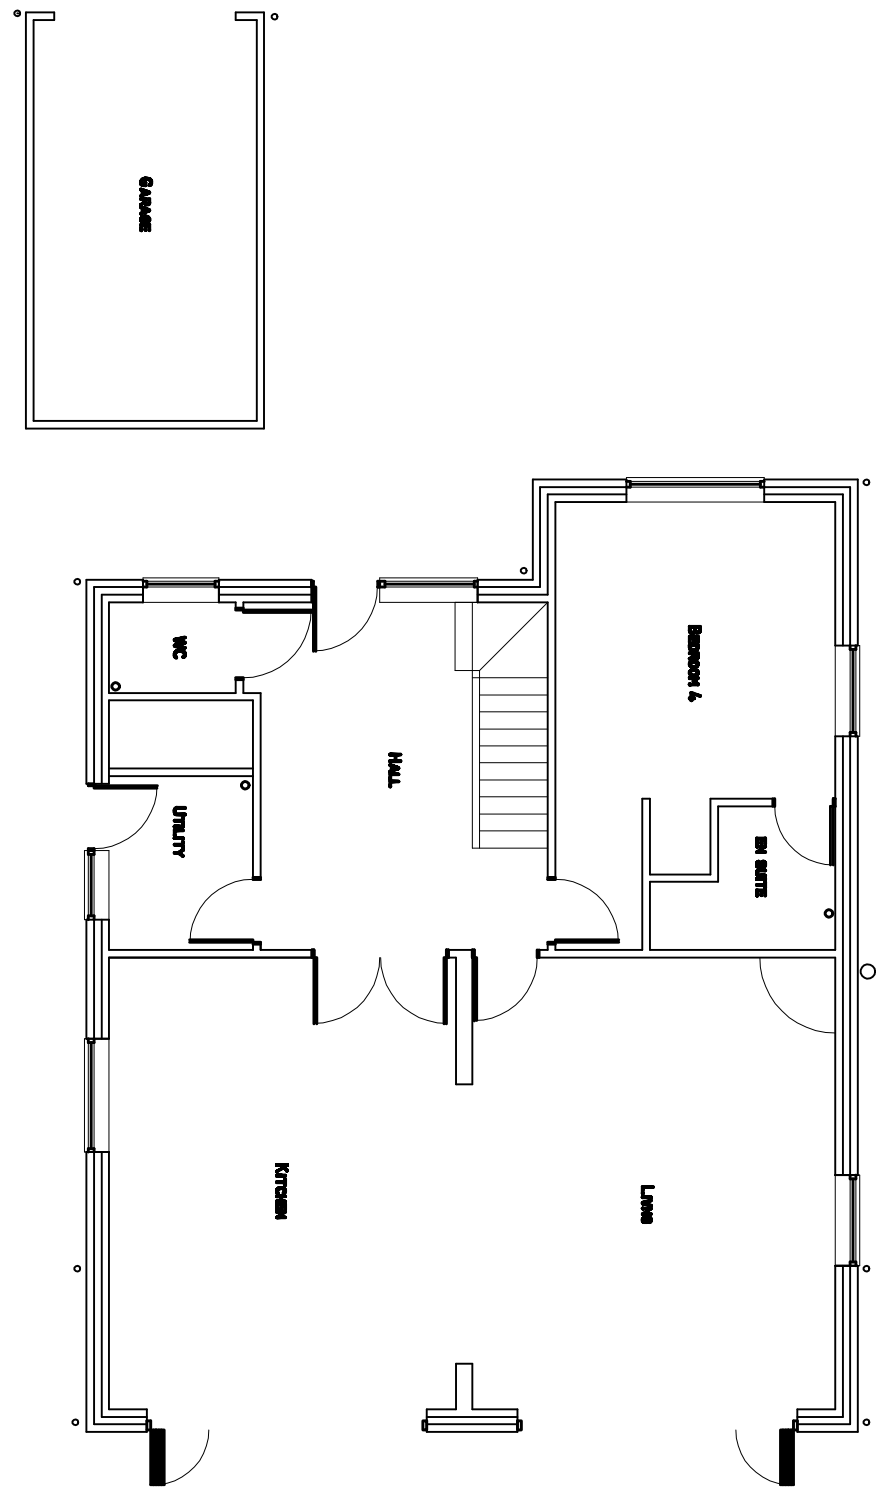


PROPOSED GROUND FLOOR PLAN SCALE 1:100 @ A1

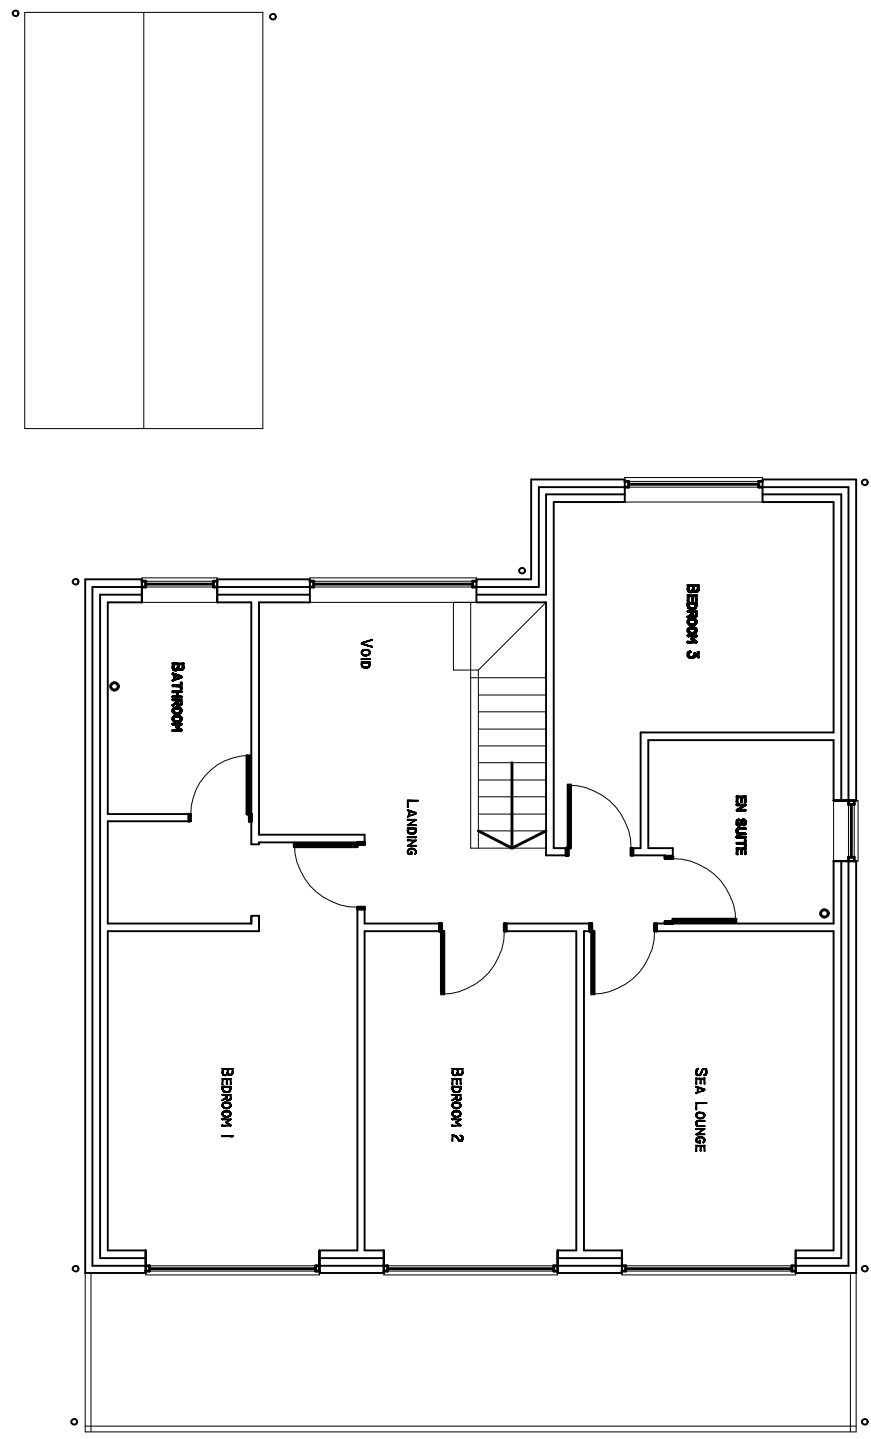


PROPOSED FIRST FLOOR PLAN SCALE 1:100 @ A1

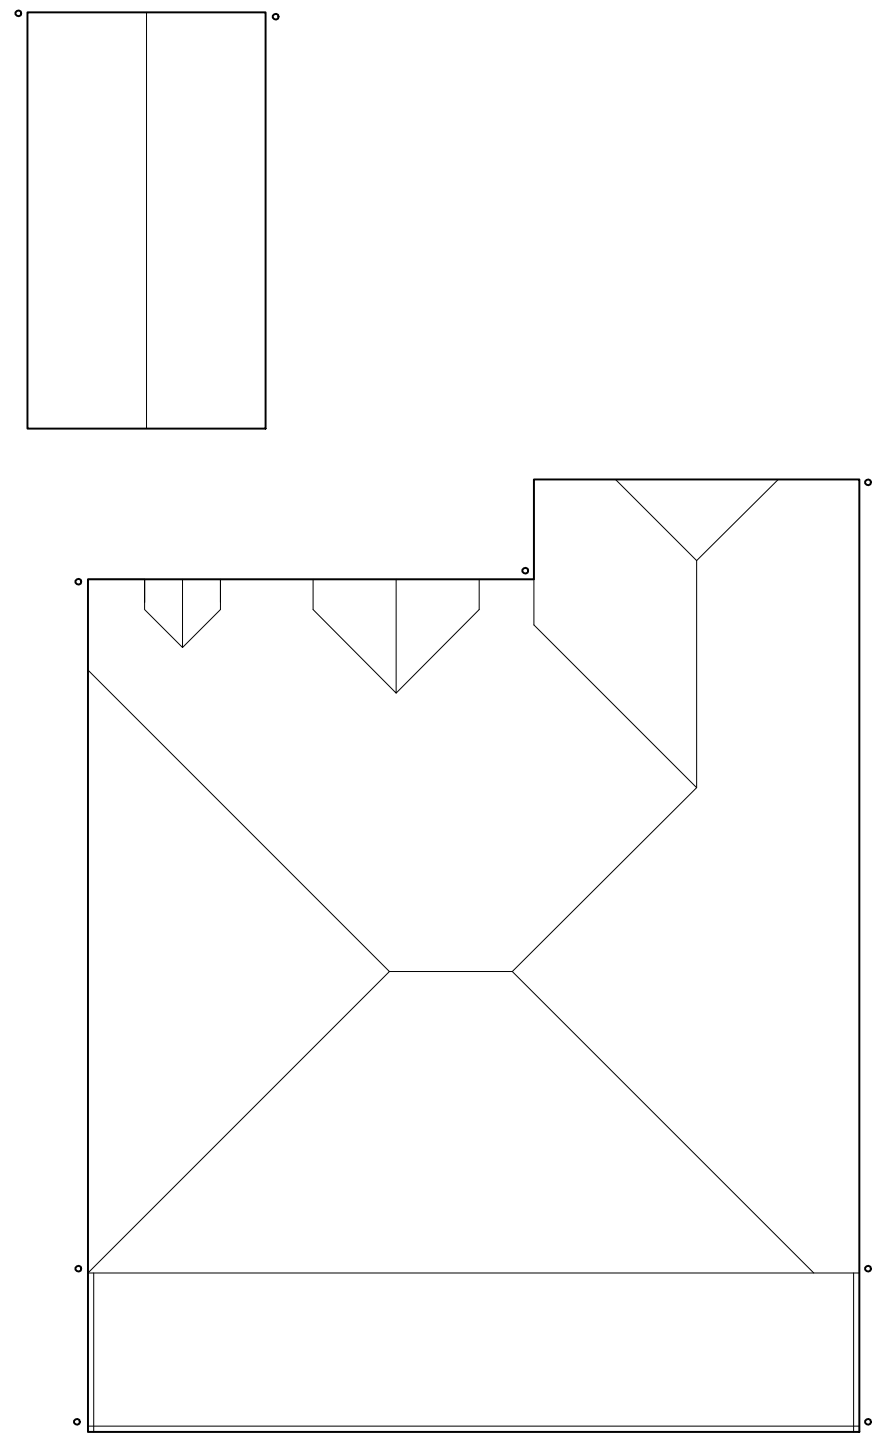


PROPOSED ROOF PLAN SCALE 1:100 @ A1

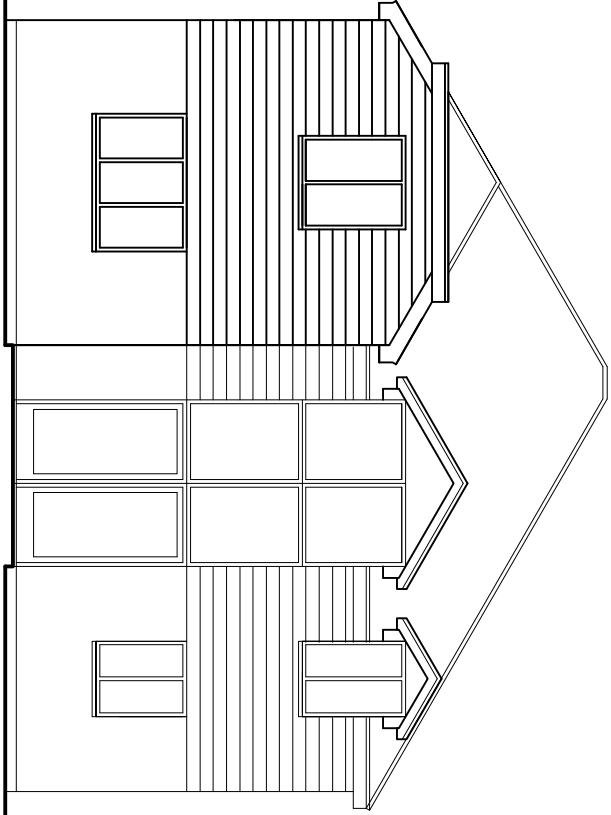


PROPOSED REAR (NORTH) ELEVATION SCALE 1:100

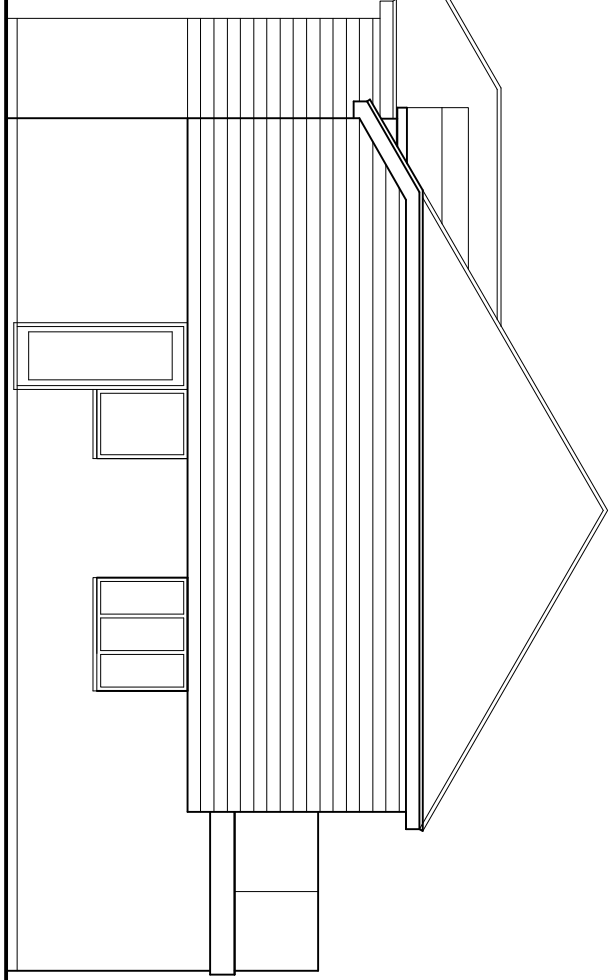

PROPOSED SIDE (WEST) ELEVATION SCALE 1:100

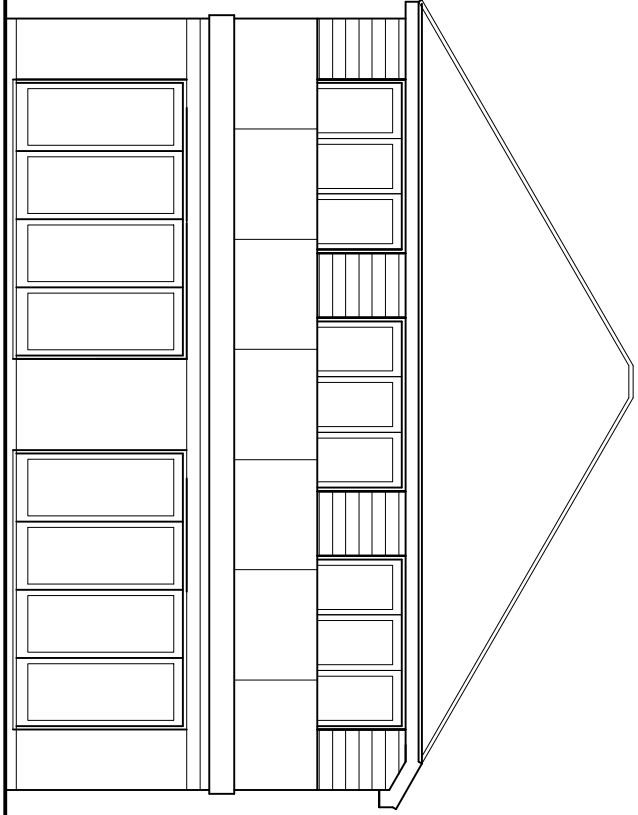

PROPOSED FRONT (SOUTH) ELEVATION SCALE 1:100

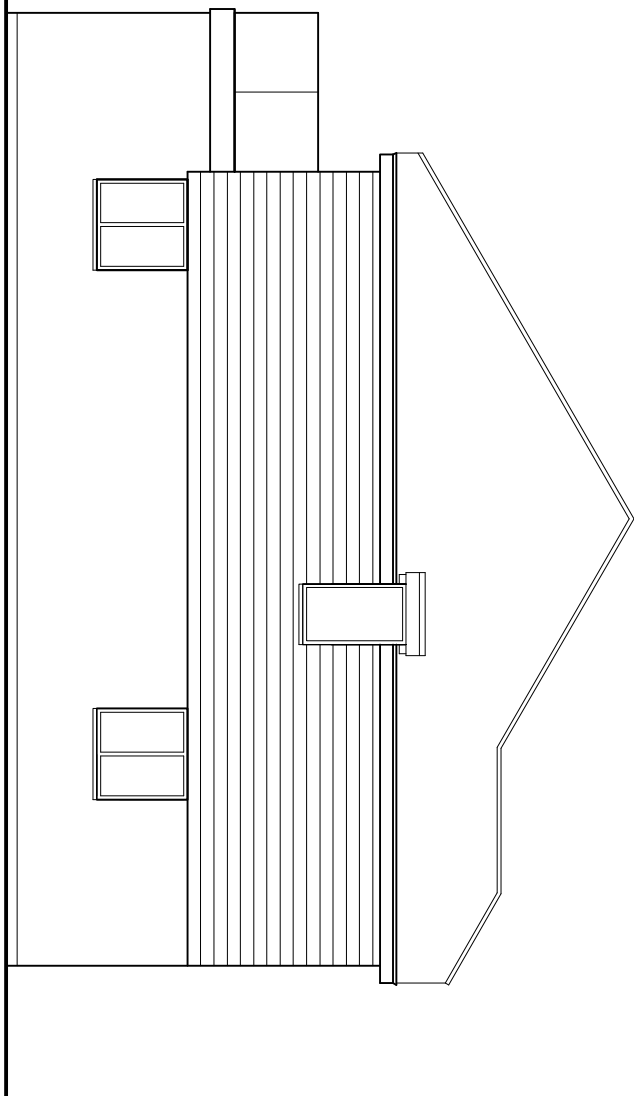

PROPOSED SIDE (EAST) ELEVATION SCALE 1:100



SITE PLAN SCALE 1:500



LOCATION PLAN SCALE 1:1250

03	IMA Planning	24.07.18
----	--------------	----------



Pope Stevens Architecture Ltd.
Crossways | 2 Beach Avenue
Chichester | West Sussex | PO19 3DR
Telephone: 01243 782 786
Email: pope.stevens@btinternet.com



Project
172 Elmer Road
Elmer Sands
Bognor Regis

Drawing
Proposed rear single storey extension
Location, Site, Floor Plans
and elevations

Date	Drawn by	Scale
August 2017	CDP	as shown
Revision		
BR-01		03