

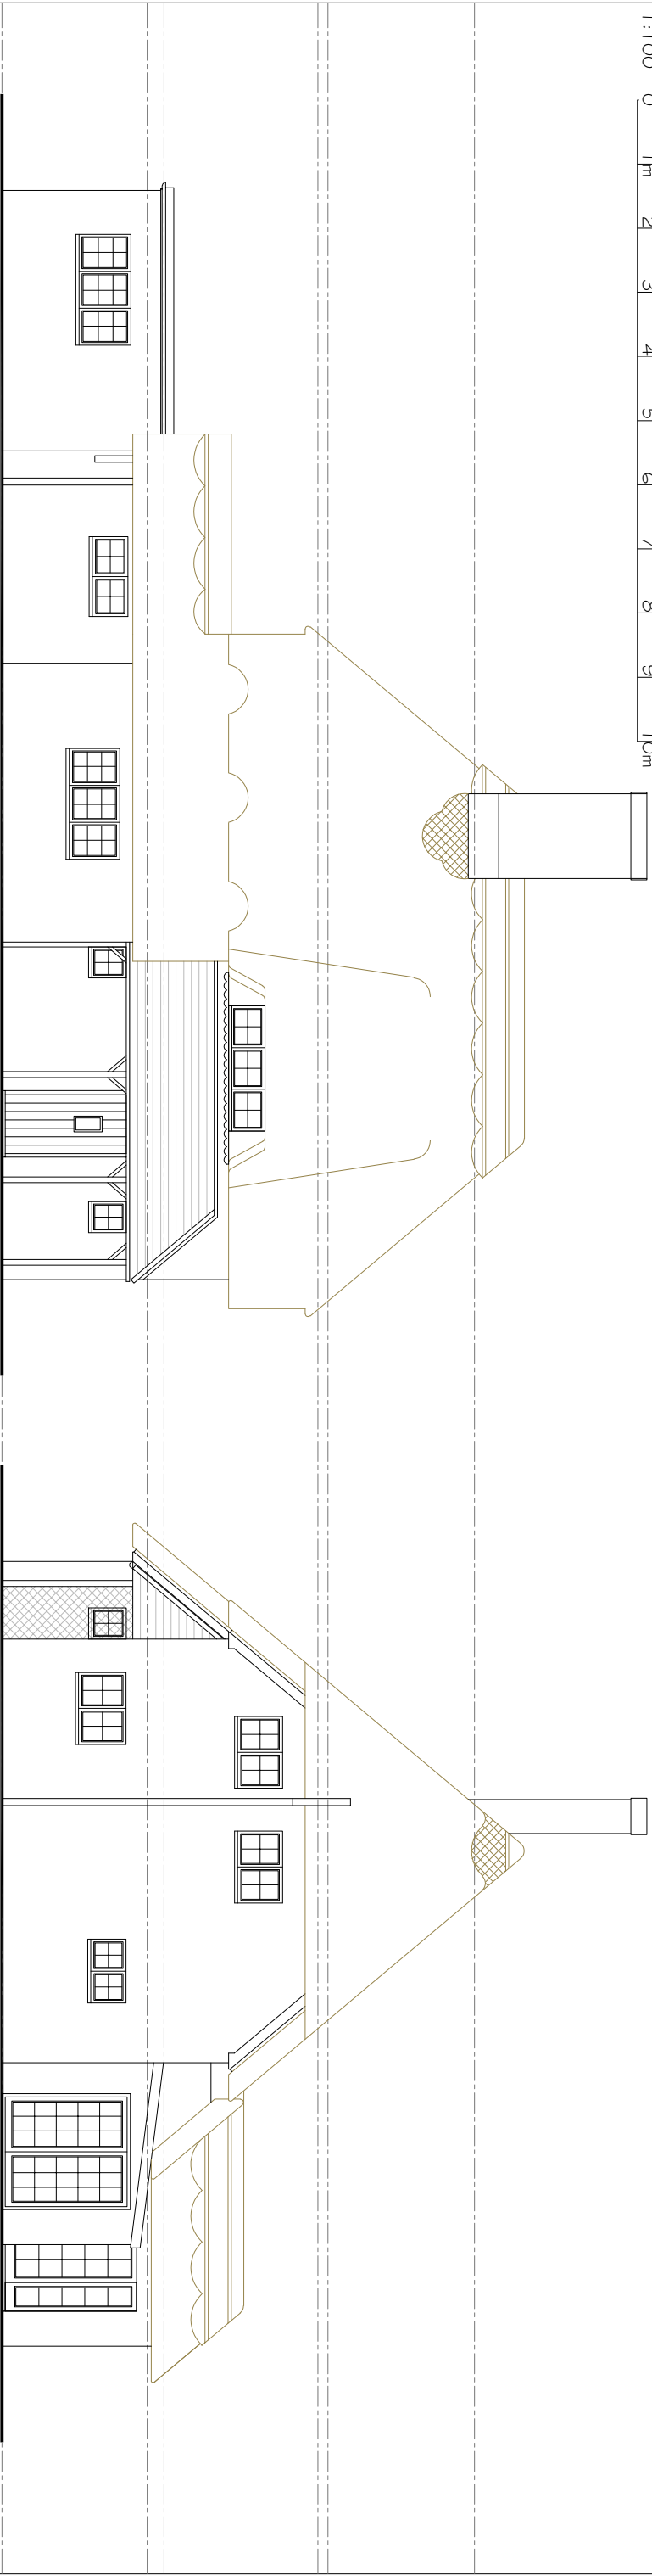


 

Front Elevation

Side Elevation

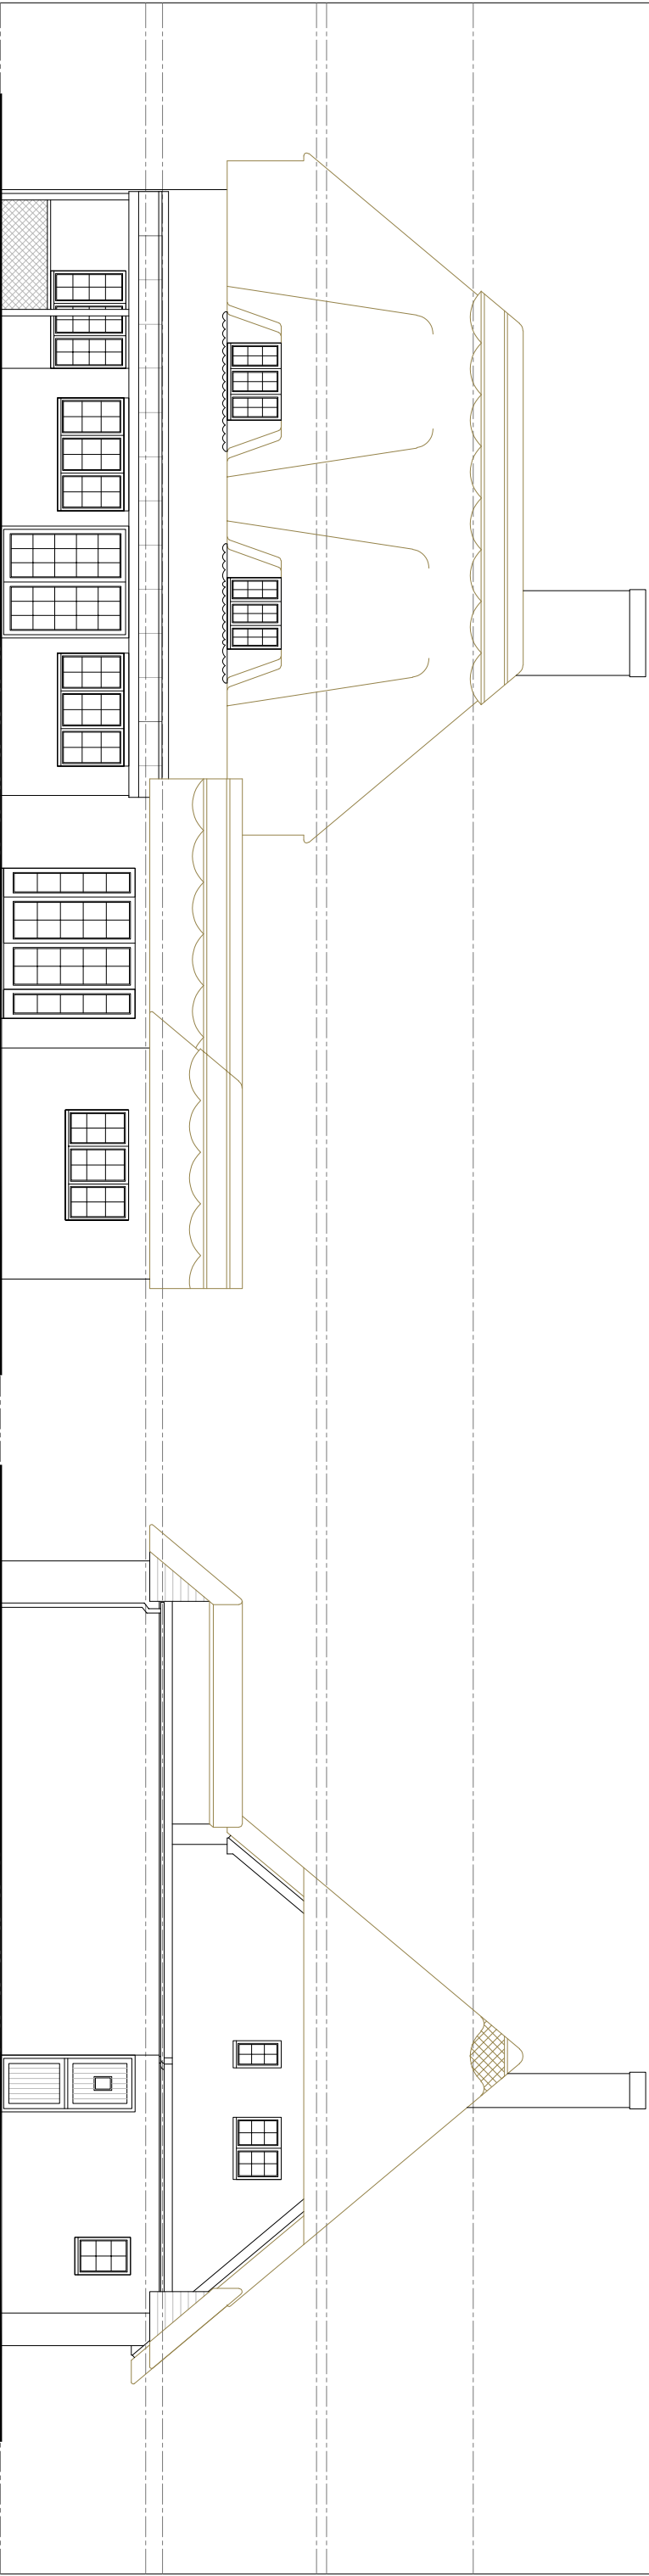

Rear Elevation

Side Elevation

REV. DATE	REVISIONS:	NOTES:			
		CLIENT: Mr & Mrs Ashton		PROJECT: 102 Middleton Road Middleton	
		SCALE: 1:100 (A3 ORIGINAL)		DRAWING: Existing Elevations	
		DRAWN: MH DATE: May 2021	CHECKED: DATE:	BD.228 S20	
© COPYRIGHT EXISTS ON THE DESIGNS AND INFORMATION SHOWN ON THIS DRAWING. DO NOT SCALE FROM THIS DRAWING EXCEPT FOR PLANNING PURPOSES THE CONTRACTOR MUST VERIFY ALL DIMENSIONS ON SITE BEFORE MAKING SHOP DRAWINGS OR COMMENCING WORK OF ANY KIND.					
 BL DESIGN Tel: 07391898537 E-mail: blockdesignltd@gmail.com					