


Key

Roof Covering

Demolition

Permeable Surface

Landscape Planting

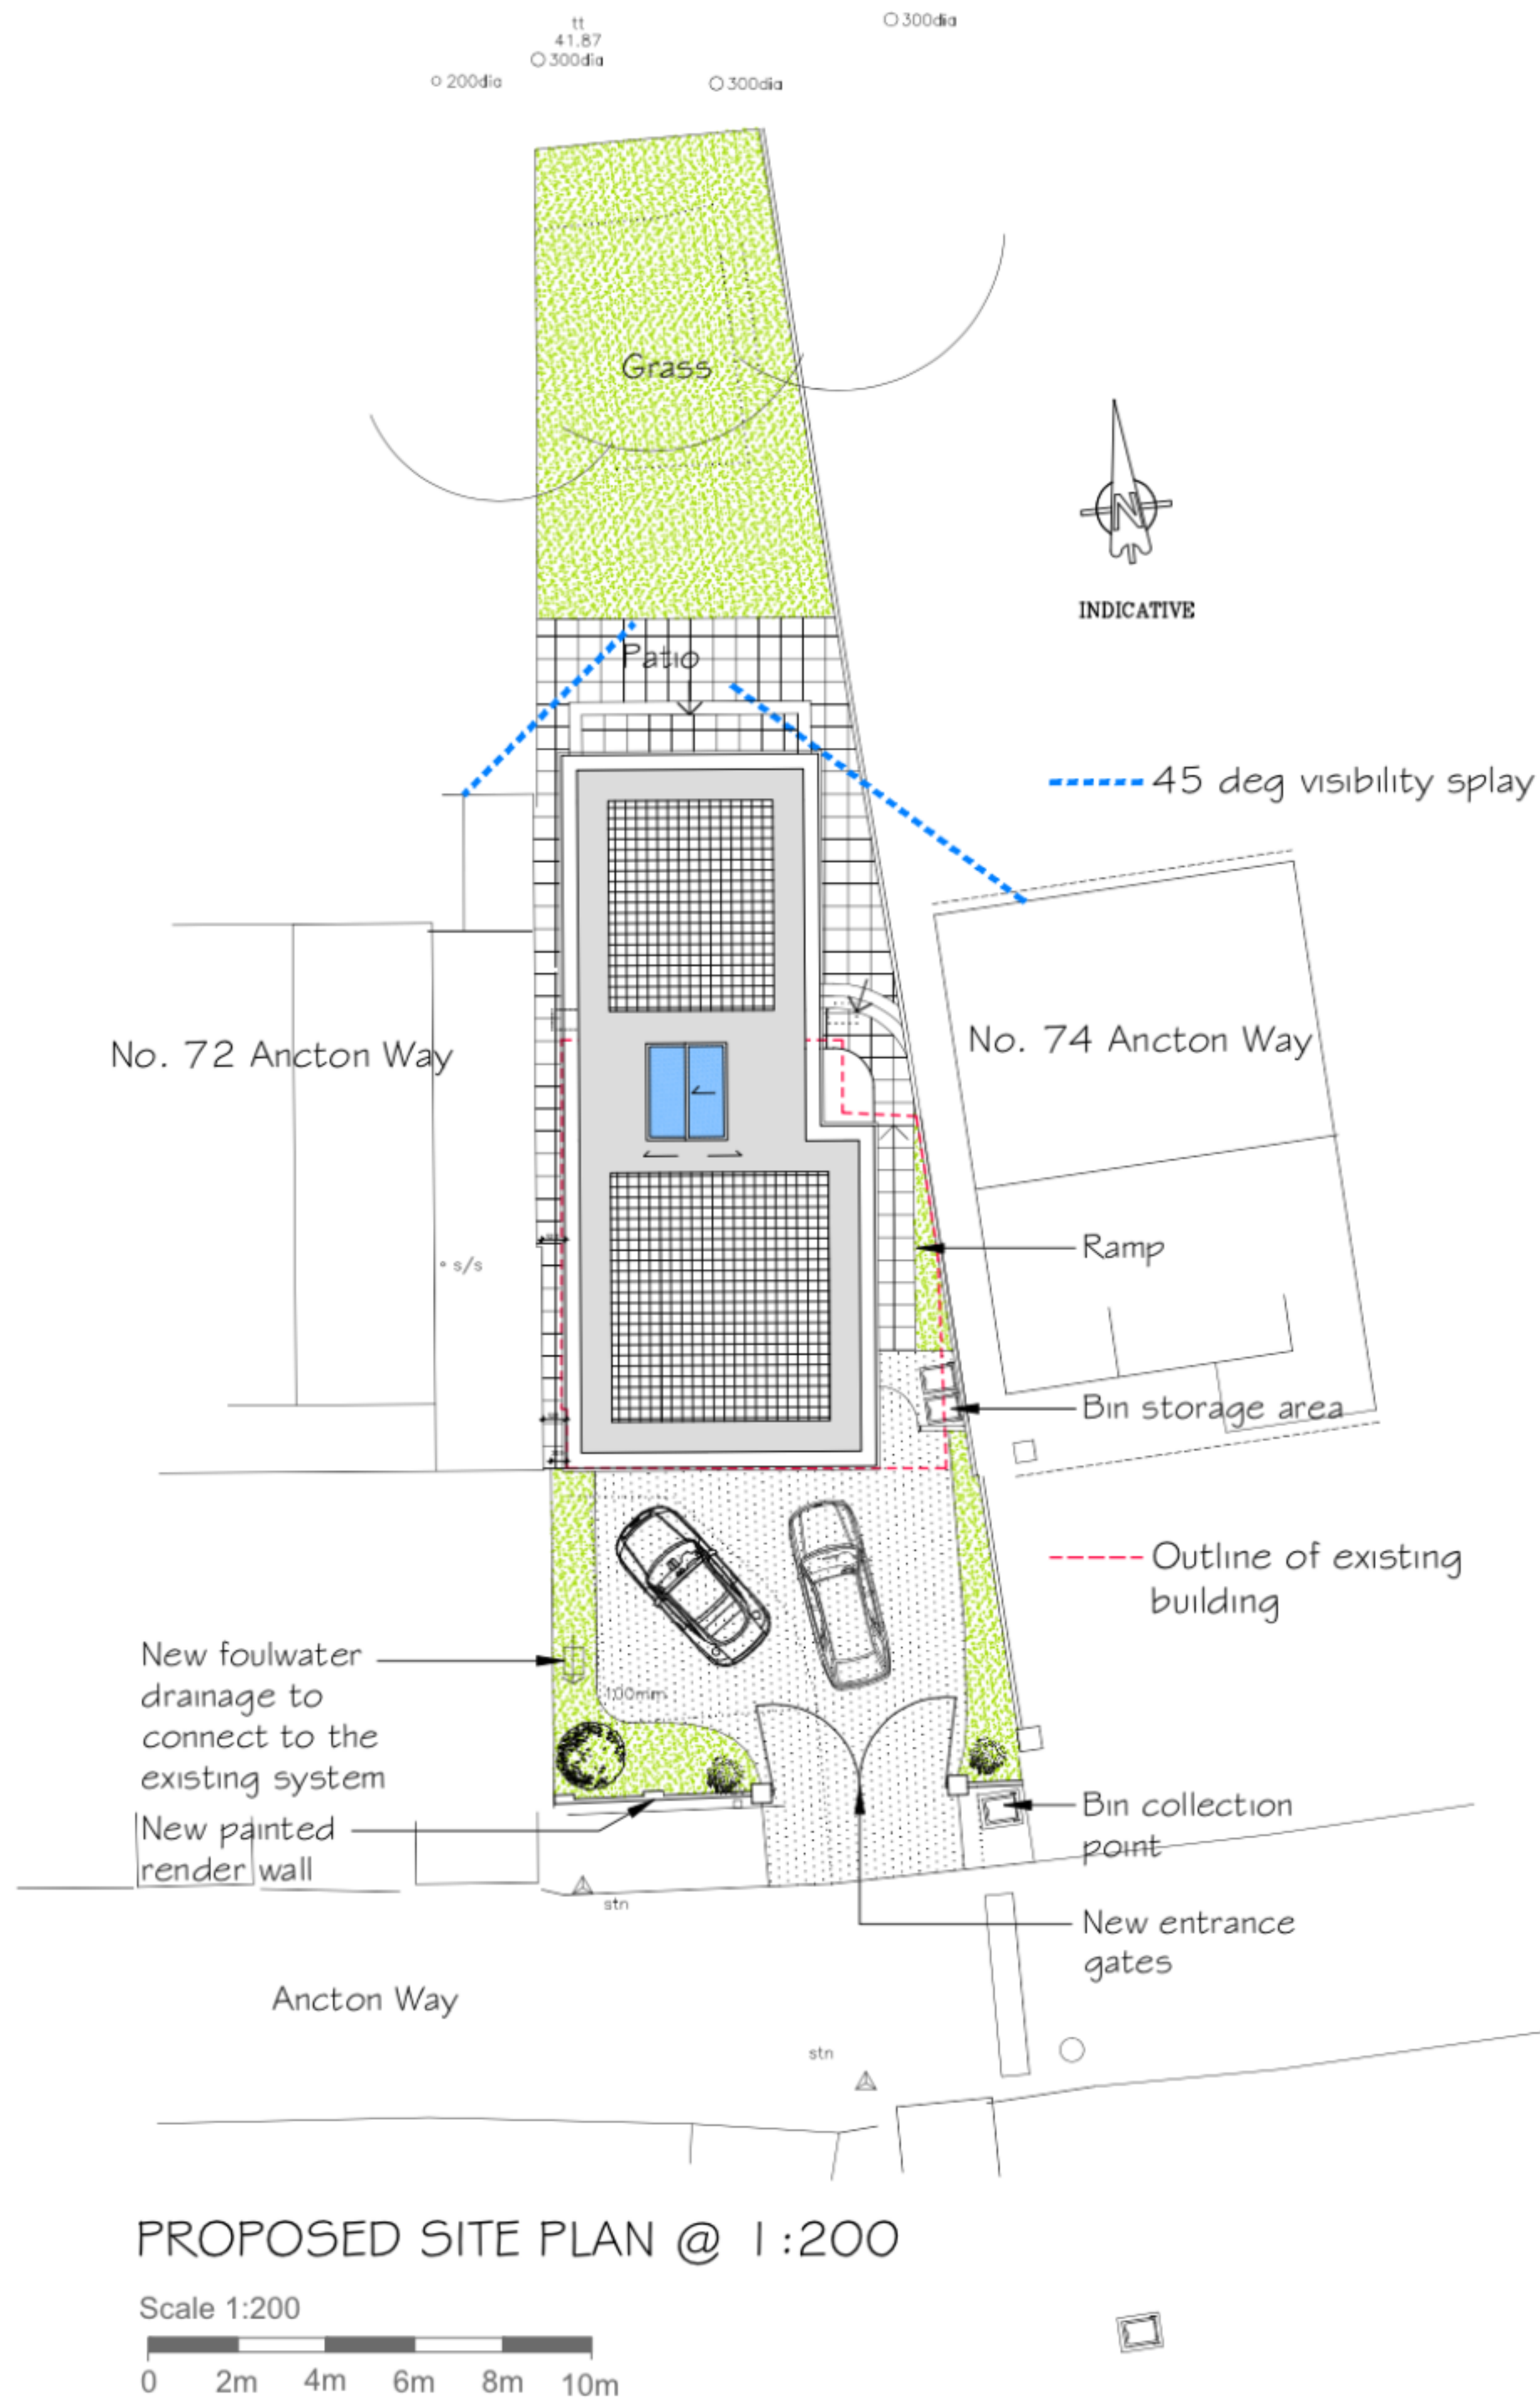

NOTES:

ALL DIMENSIONS TO BE CHECKED ON SITE AND VERIFIED PRIOR TO COMMENCING WORKS/MANUFACTURE. ANY DISCREPANCIES TO BE REPORTED TO NOUVEAU ARCHITECTURE

THIS DRAWING IS PROTECTED BY COPYRIGHT. IT MAY NOT BE REPRODUCED IN ANY FORM OR BY ANY MEANS FOR ANY PURPOSE WITHOUT THE WRITTEN PERMISSION OF NOUVEAU ARCHITECTURE

ISSUED FOR PLANNING PURPOSES ONLY

Rev	Date	Description
Revisions		

CLIENT:

Mr & Mrs Hudlass-Galley

Touchwood

Pagham Road

Lagness

Chichester PO20 1LL

PROJECT:

New House

72 Ancton Way

Bognor Regis

PO22 6JP

DRAWING TITLE:

Proposed Site Plan

PLANNING APPLICATION

NOUVEAU ARCHITECTURE

9 Bere Lane

Knowle Village

Hampshire

PO17 5GL

Tel: 01329 833396

Email: info@nouveau-architecture.co.uk

Web: www.nouveau-architecture.co.uk

ARCHITECTURE

SCALE:	As shown @ A3	
DATE:	July 2017	
DRAWN:	ASW	
CHECKED BY:	CW	
DRAWING NO:		
N265	PL02	*