
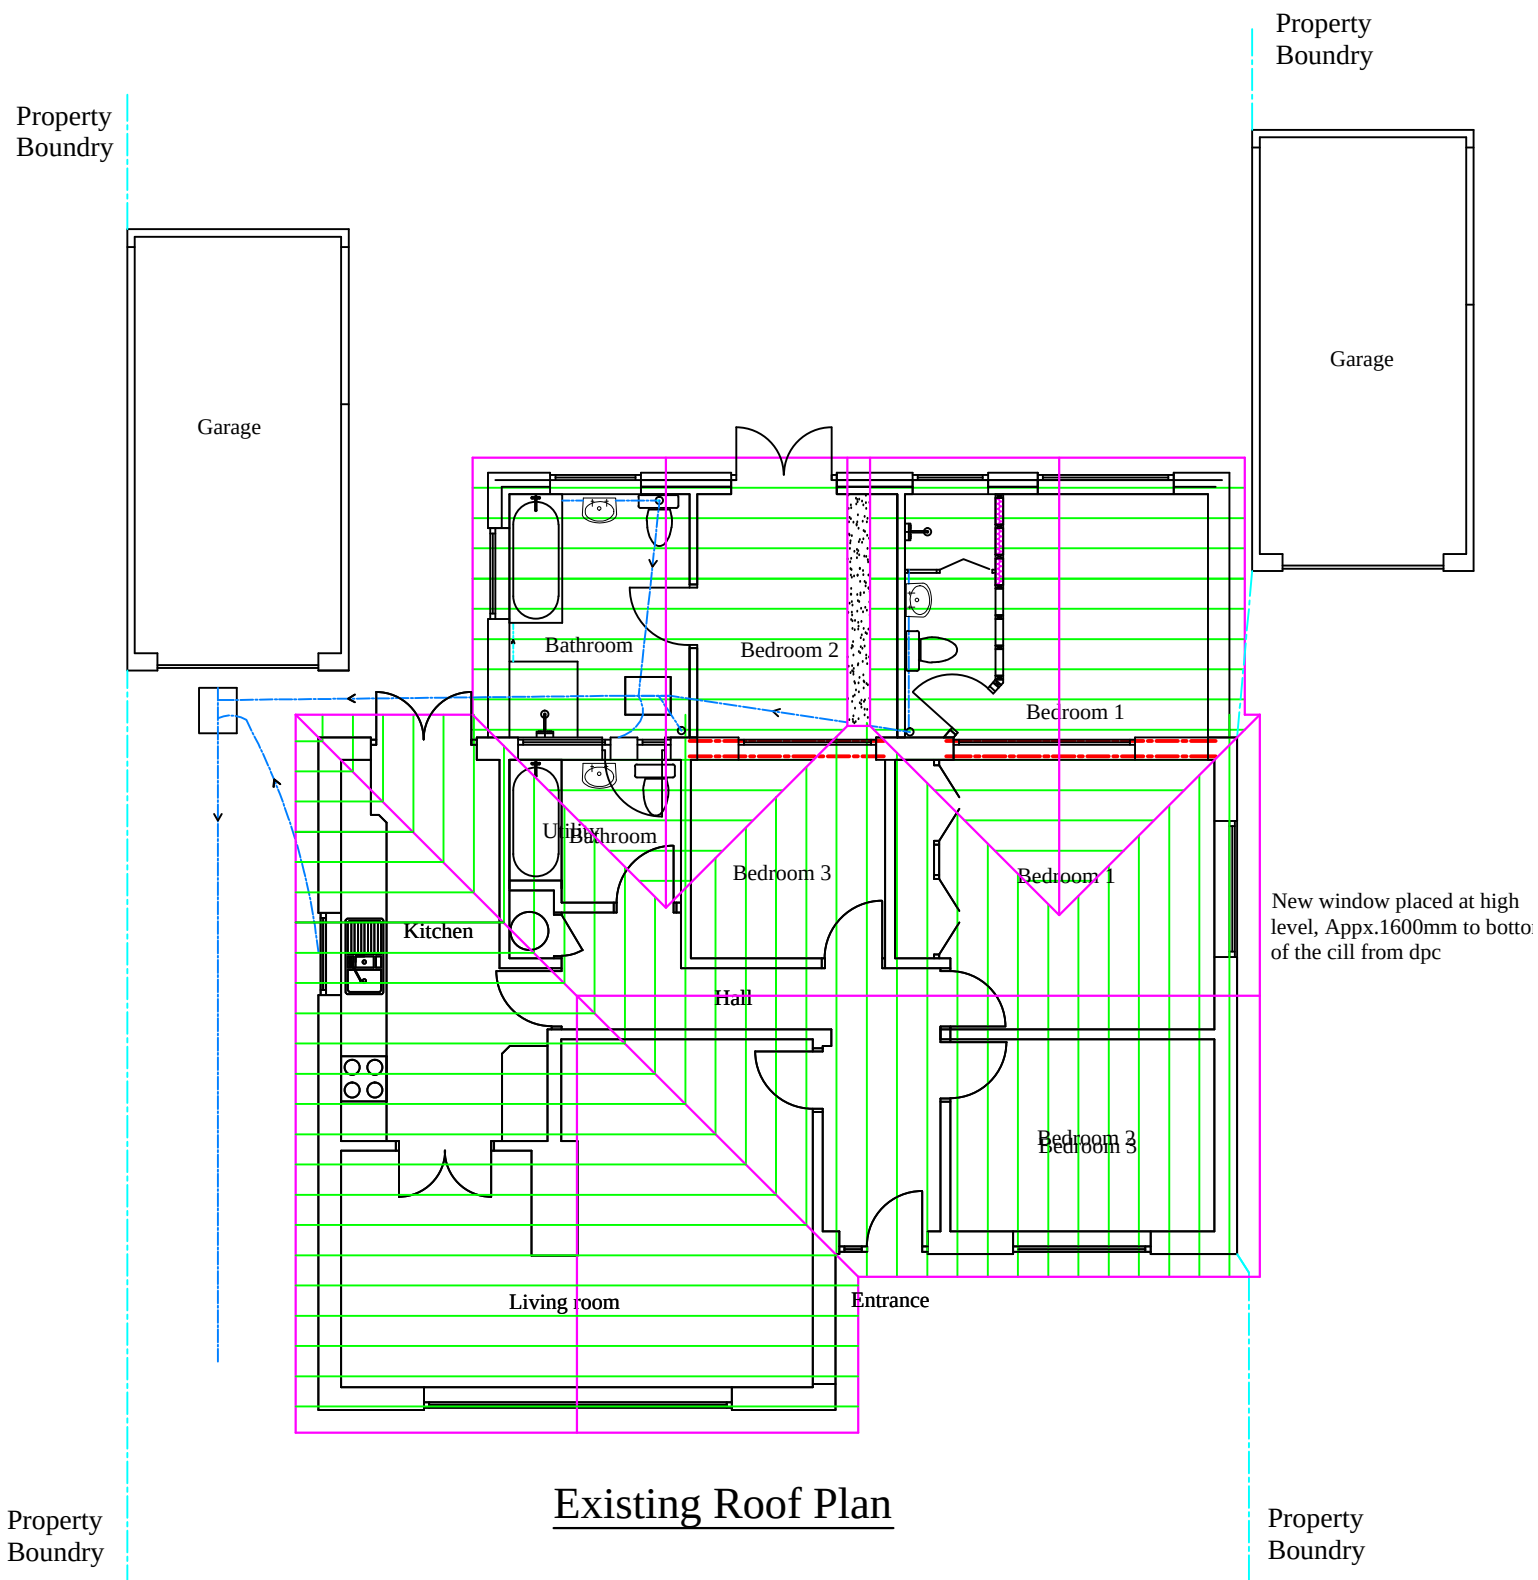


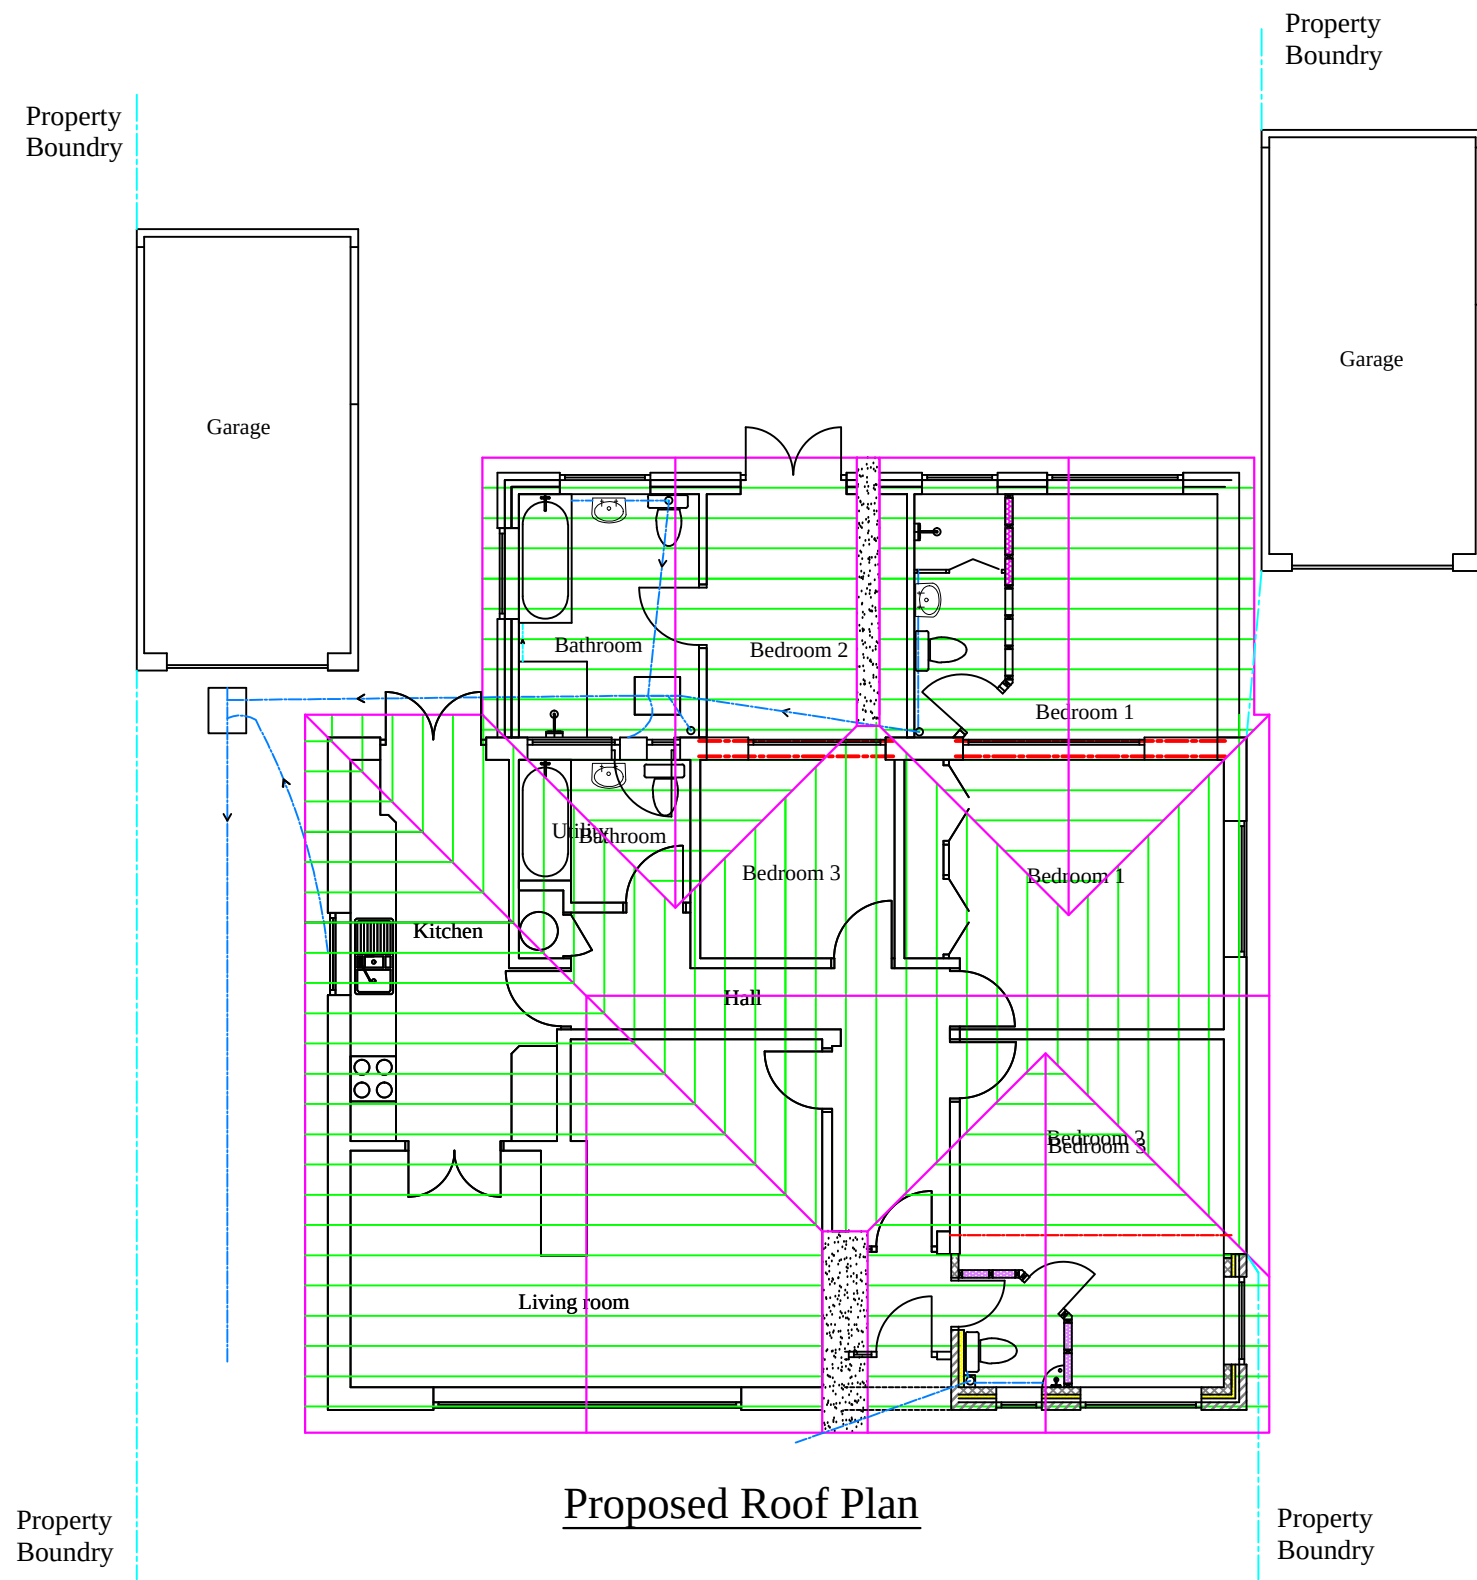

Aldwick Construction & Design

Cawley Gate, 17 Cawley Road, Chichester, PO19 1XB
 Tel : 01243 779181, Mobile: 07970727506, Fax: 01243 779181
 Email: farhadaarabi@hotmail.co.uk

Farhad Aarabi

PROJECT

Proposed single storey Front extension & alterations
 23 Southdean Dive, Middleton-On-Sea, PO22 7TA

TITLE

Existing and Proposed Roof Plans

CLIENT

Mr & Mrs Keith Jordan

SCALE

1: 100

DATE

18/12/2019

DRAWING NO.

1207-04

rev.