



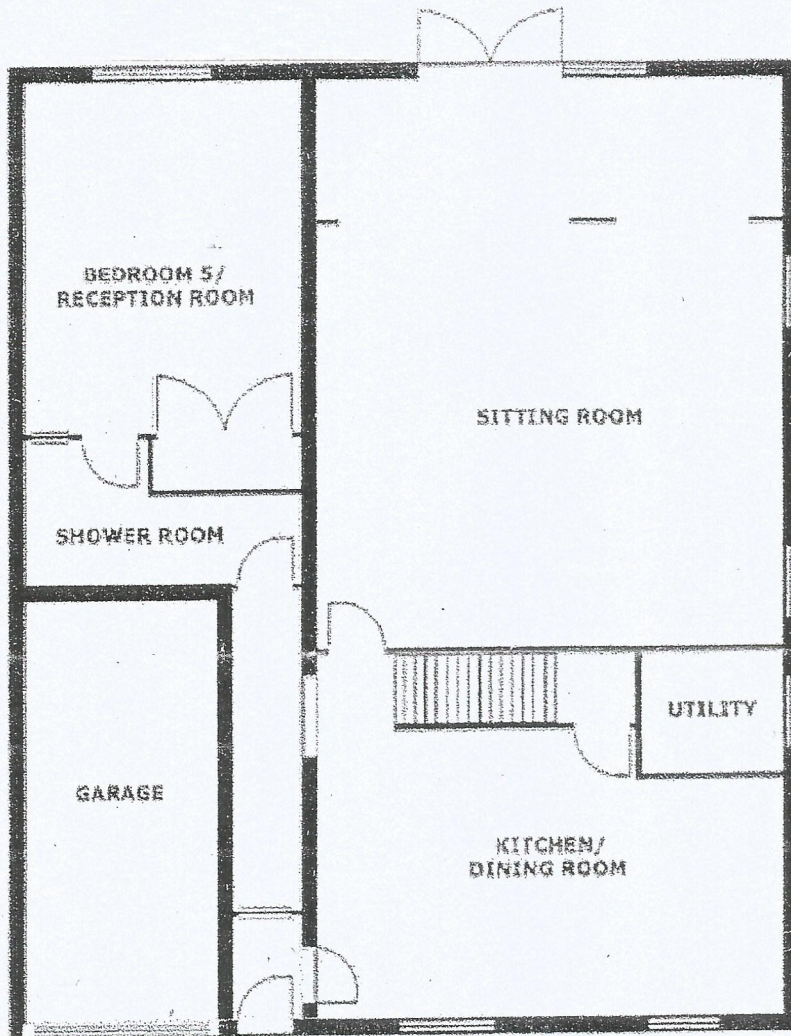

EXISTING GROUND FLOOR PLAN

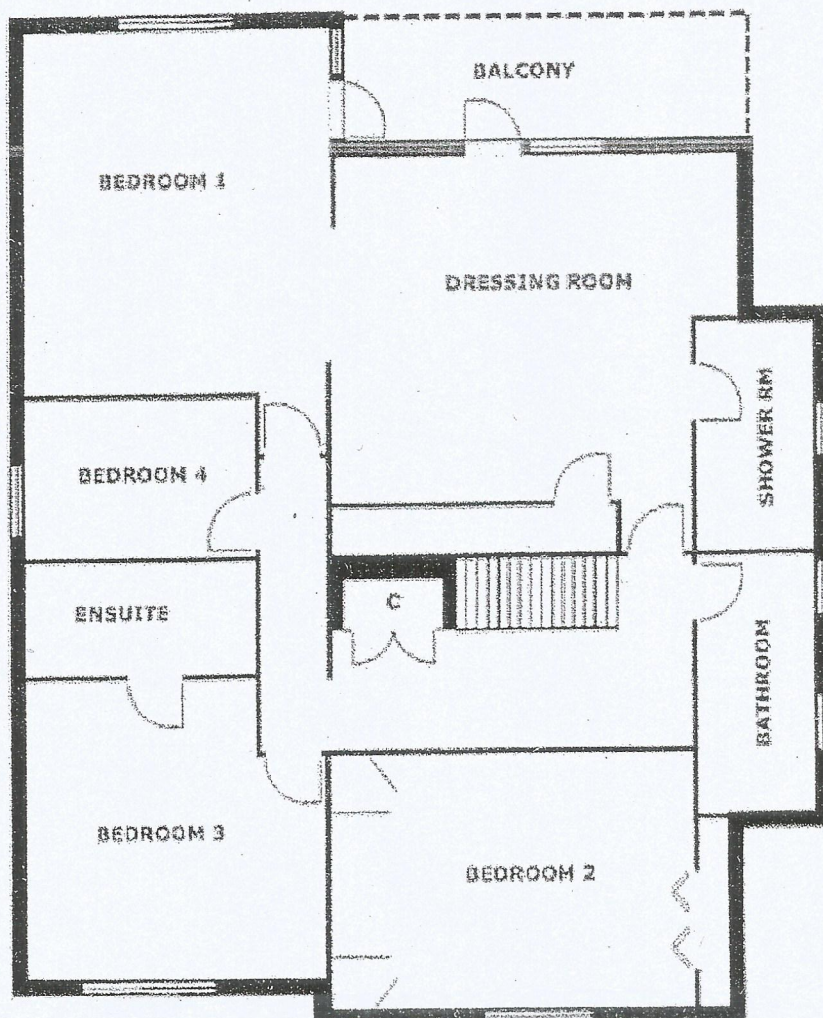

EXISTING FLOOR PLAN



Scale 1:100

Scheme
SEA FEVER
188 ELMER ROAD
ELMER Nr BOGNOR

Drg Title
EXISTING ELEVATIONS
AND ROOF PLANS

Date
October 2018

Scale
1:100

Drg No
P1027-3