



This drawing has been prepared to support the planning application.
This drawing is not to be used for construction purposes, detailed construction drawings will be provided dependent on planning permission and order placement

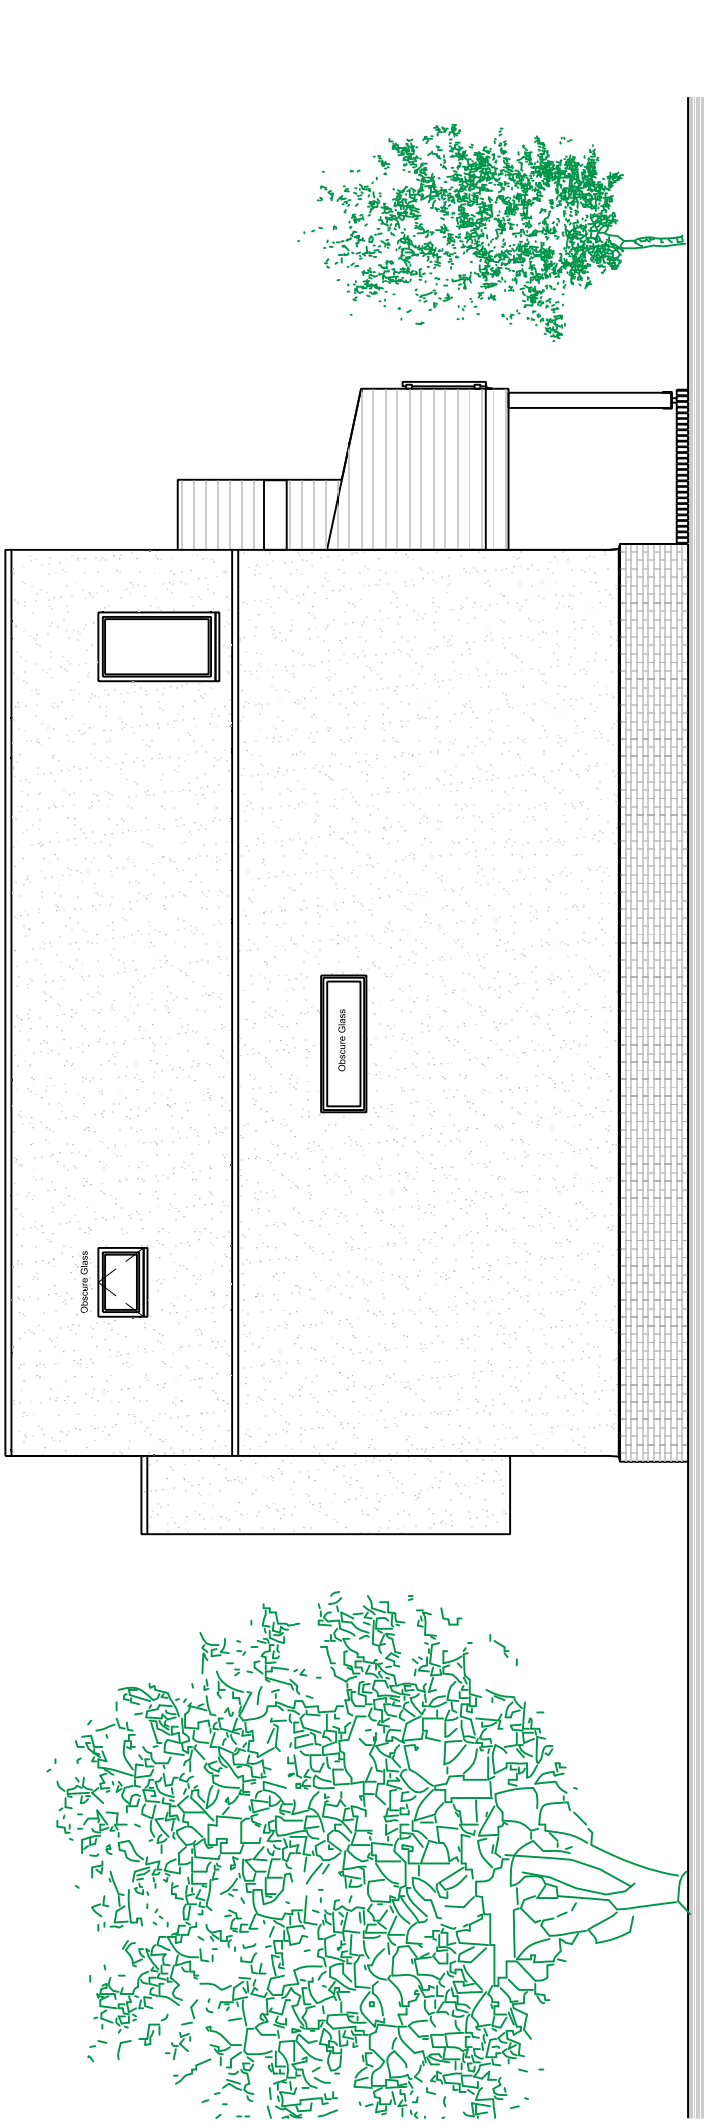

West Elevation

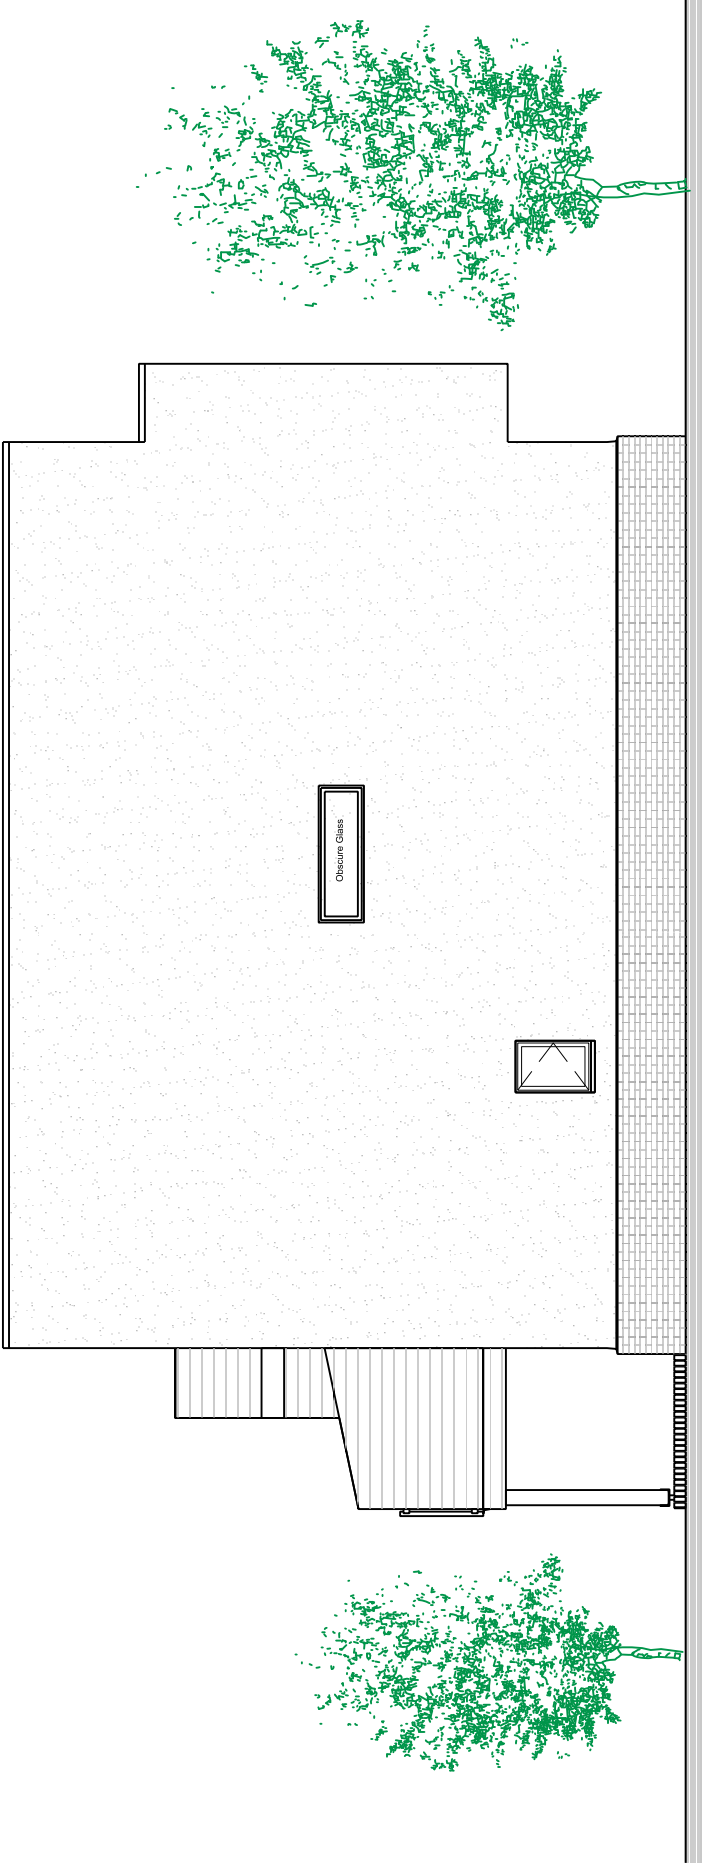

East Elevation

G	08/06/21	Amends as per email 210607	DS	n/a
F	24/05/21	Amends as per email 17/05/21 & 20/05/21	DS	n/a
E	30/04/21	Amends as per email	ME	n/a
D	17/05/19	Amends to Initial Planning Drawings	DS	n/a
C	20/05/19	Amends to Initial Planning Drawings	DS	n/a
B	07/02/19	Amends to Initial Planning Drawings	DS	-
A	09/08/18	Initial Planning Drawings	DS	-
Rev:	Date:	Description:	Drawn:	Checked:

Client:

Mr & Mrs Caplin

Site Address:

Seafever, 188 Elmer Road,
Bognor Regis, West Sussex,
PO22 6JA

Property Type:

Bespoke Dwelling

Drawing Title:

Side Elevations

Job Number:

18-070

Drawing Number:

E2

Revision:

G

Drawing Scale (UNO):

1:100@A3

0

1

2

3

4

5



POTTON

A KINGSPAN COMPANY

Kingspan Timber Solutions Ltd
Eltisley Road,
Great Gransden,
Beds, SG19 3AR

Tel: 01767 676400
Fax: 01767 676444
E-mail: sales@potton.co.uk
Web: www.potton.co.uk

This document is the copyright of Kingspan Timber Solutions Ltd, and is made available on the express condition that it shall not be used in connection with the erection of any building or the production of any components for such a building unless the building to be erected or the components are supplied by Kingspan Timber Solutions Ltd.

© Kingspan Timber Solutions Ltd.