




EXISTING GROUND FLOOR PLAN 1/50

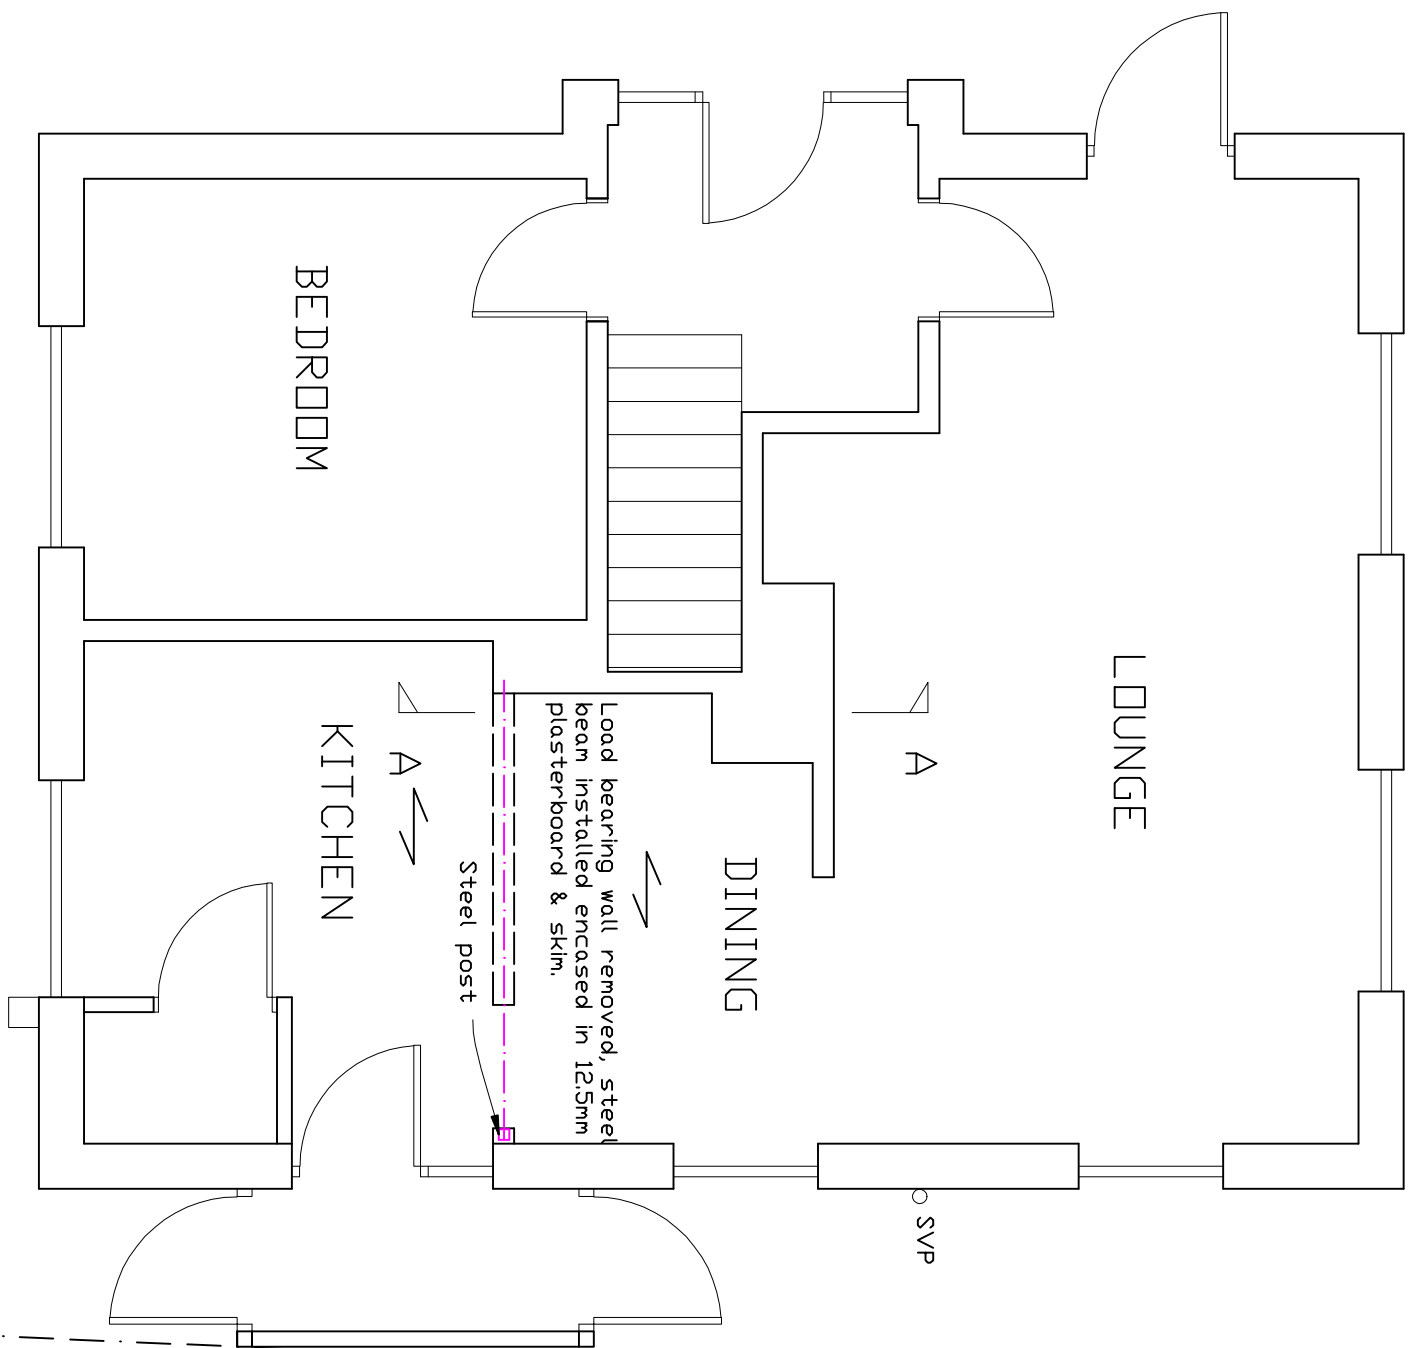


PROPOSED GROUND FLOOR PLAN 1/50

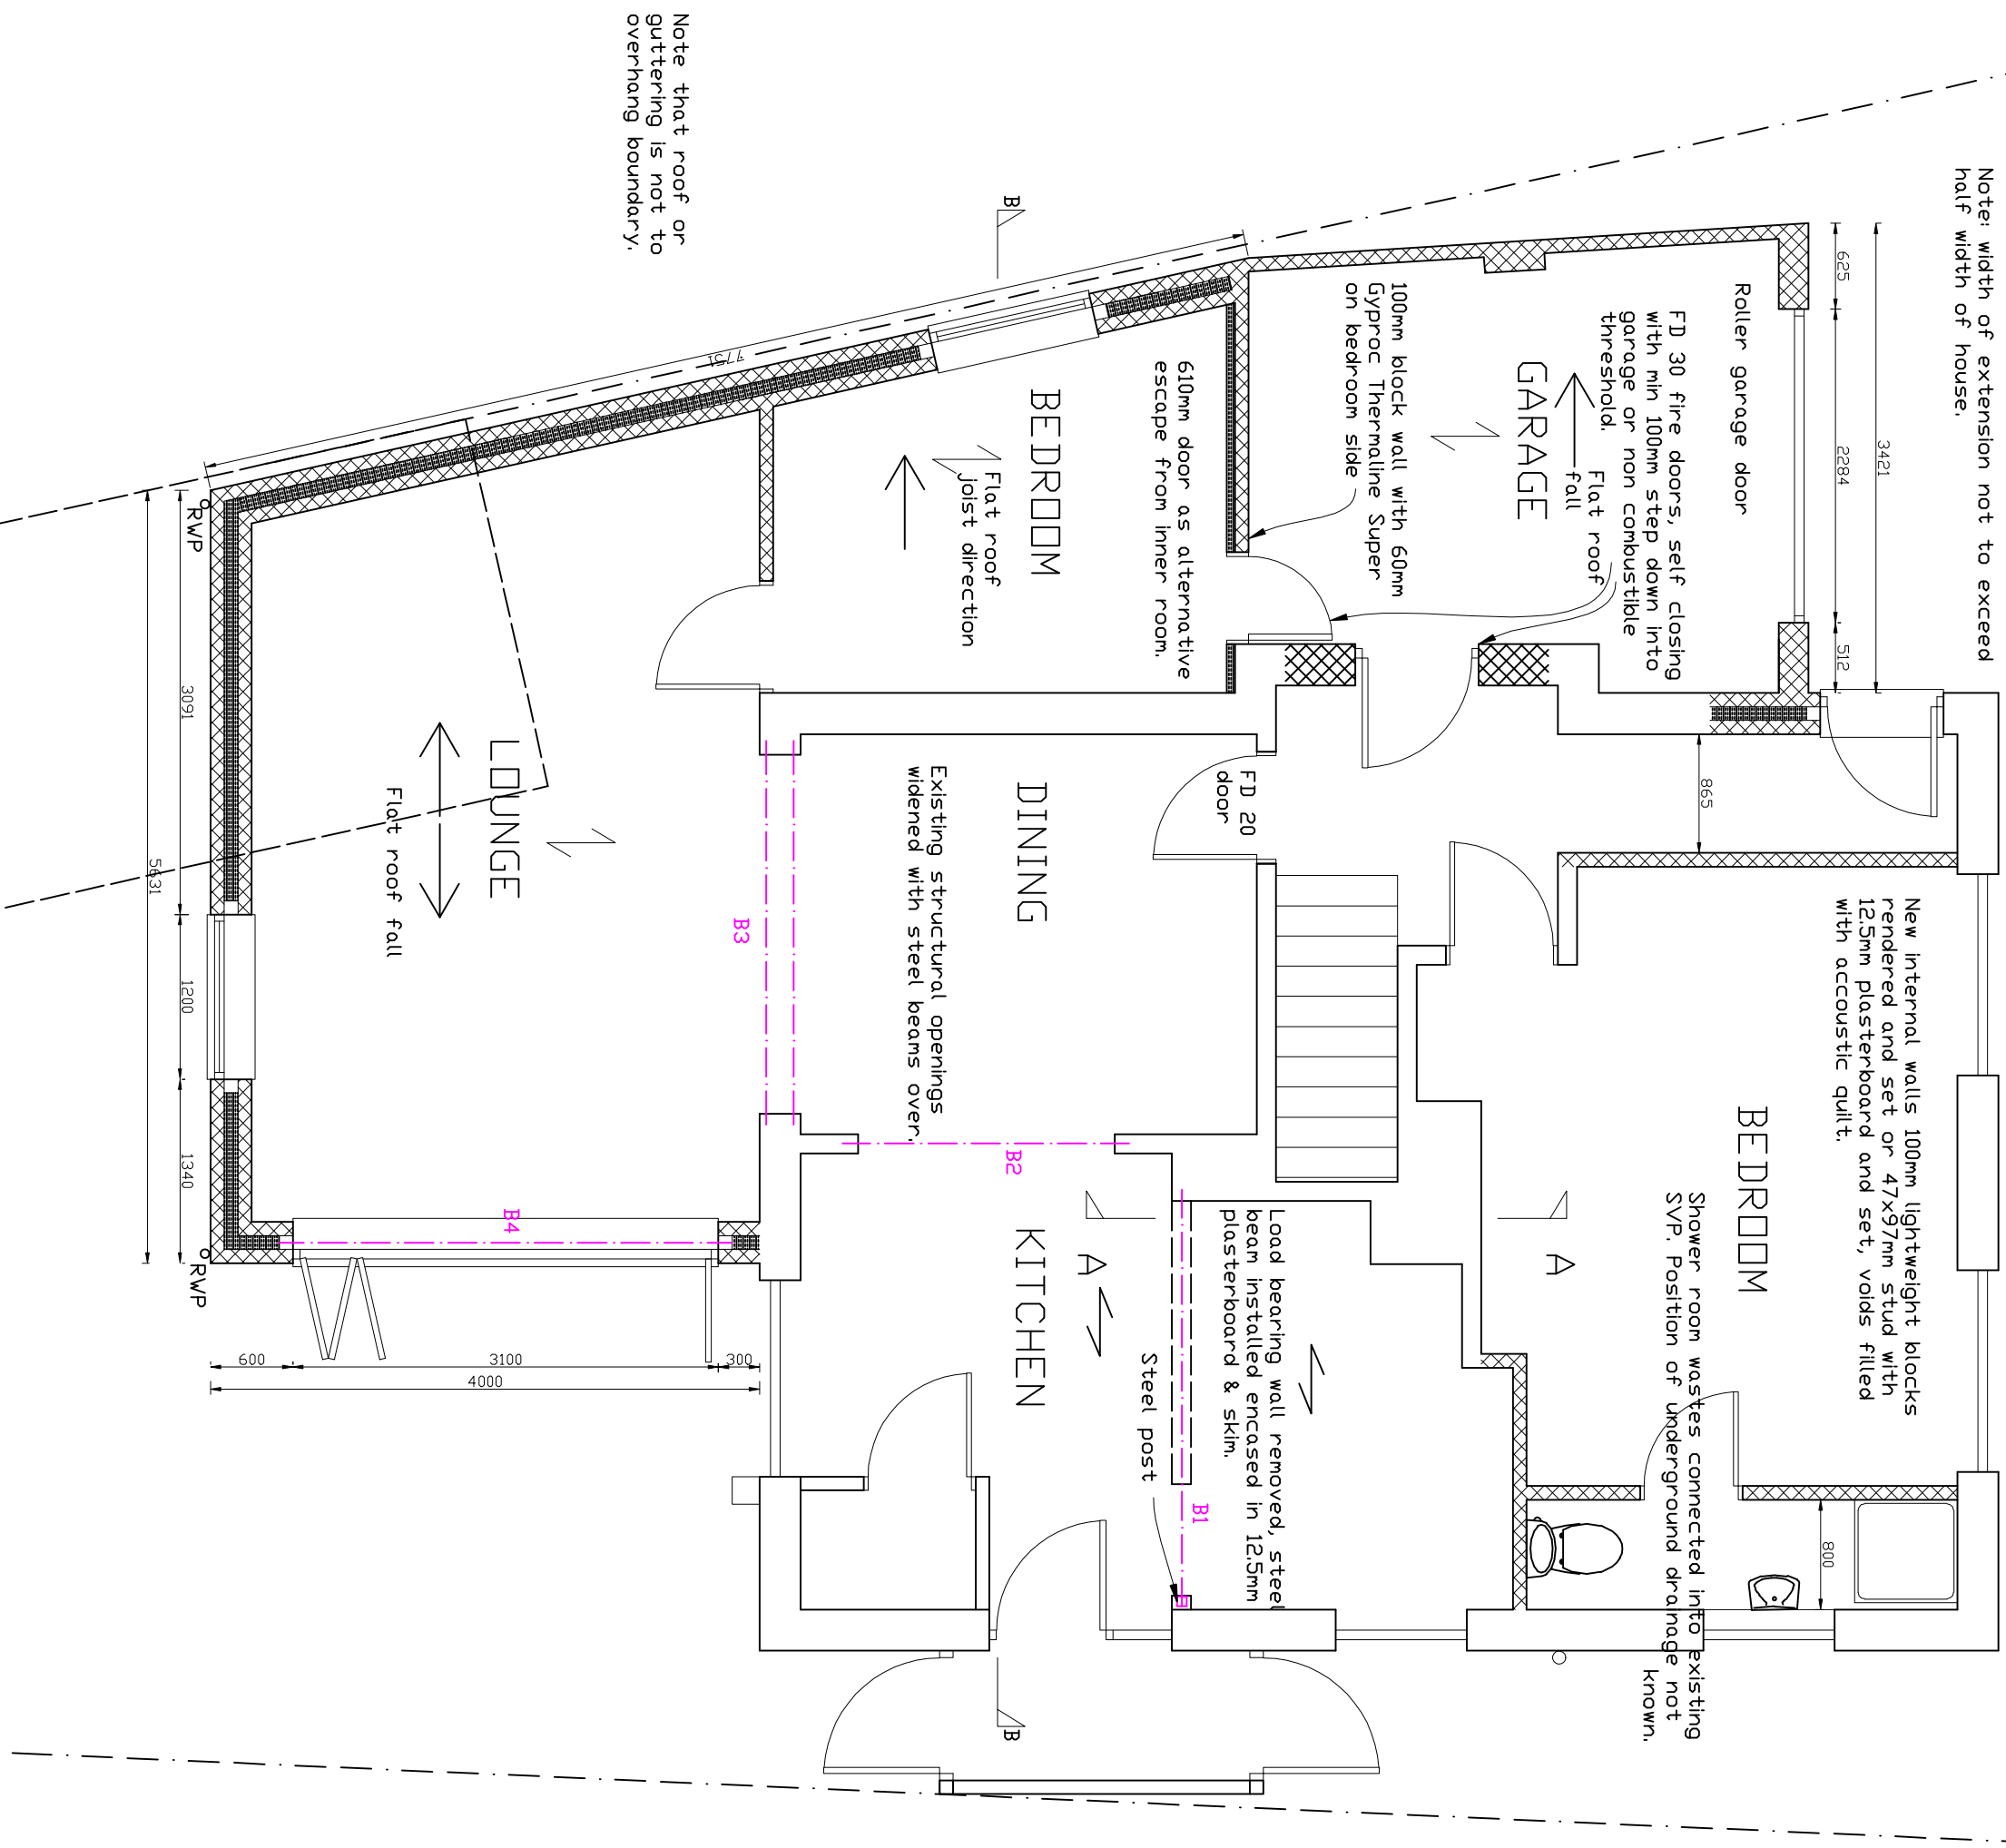


SECTION AA

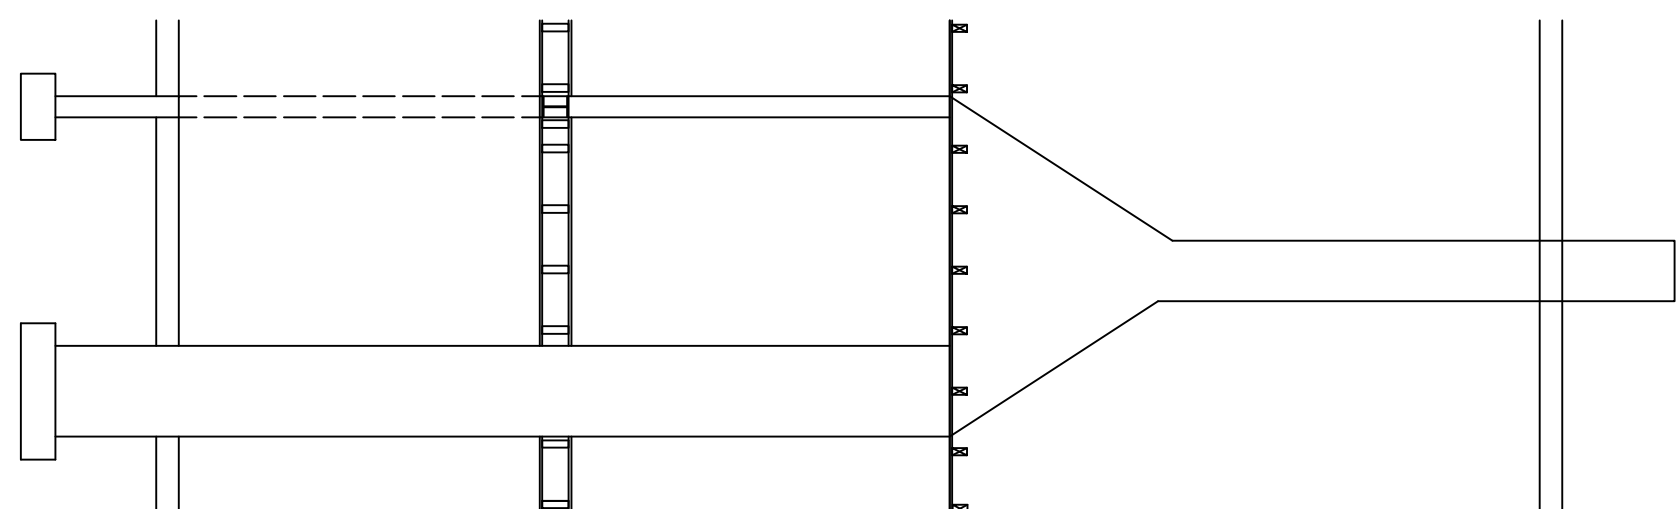


SECTION BB.

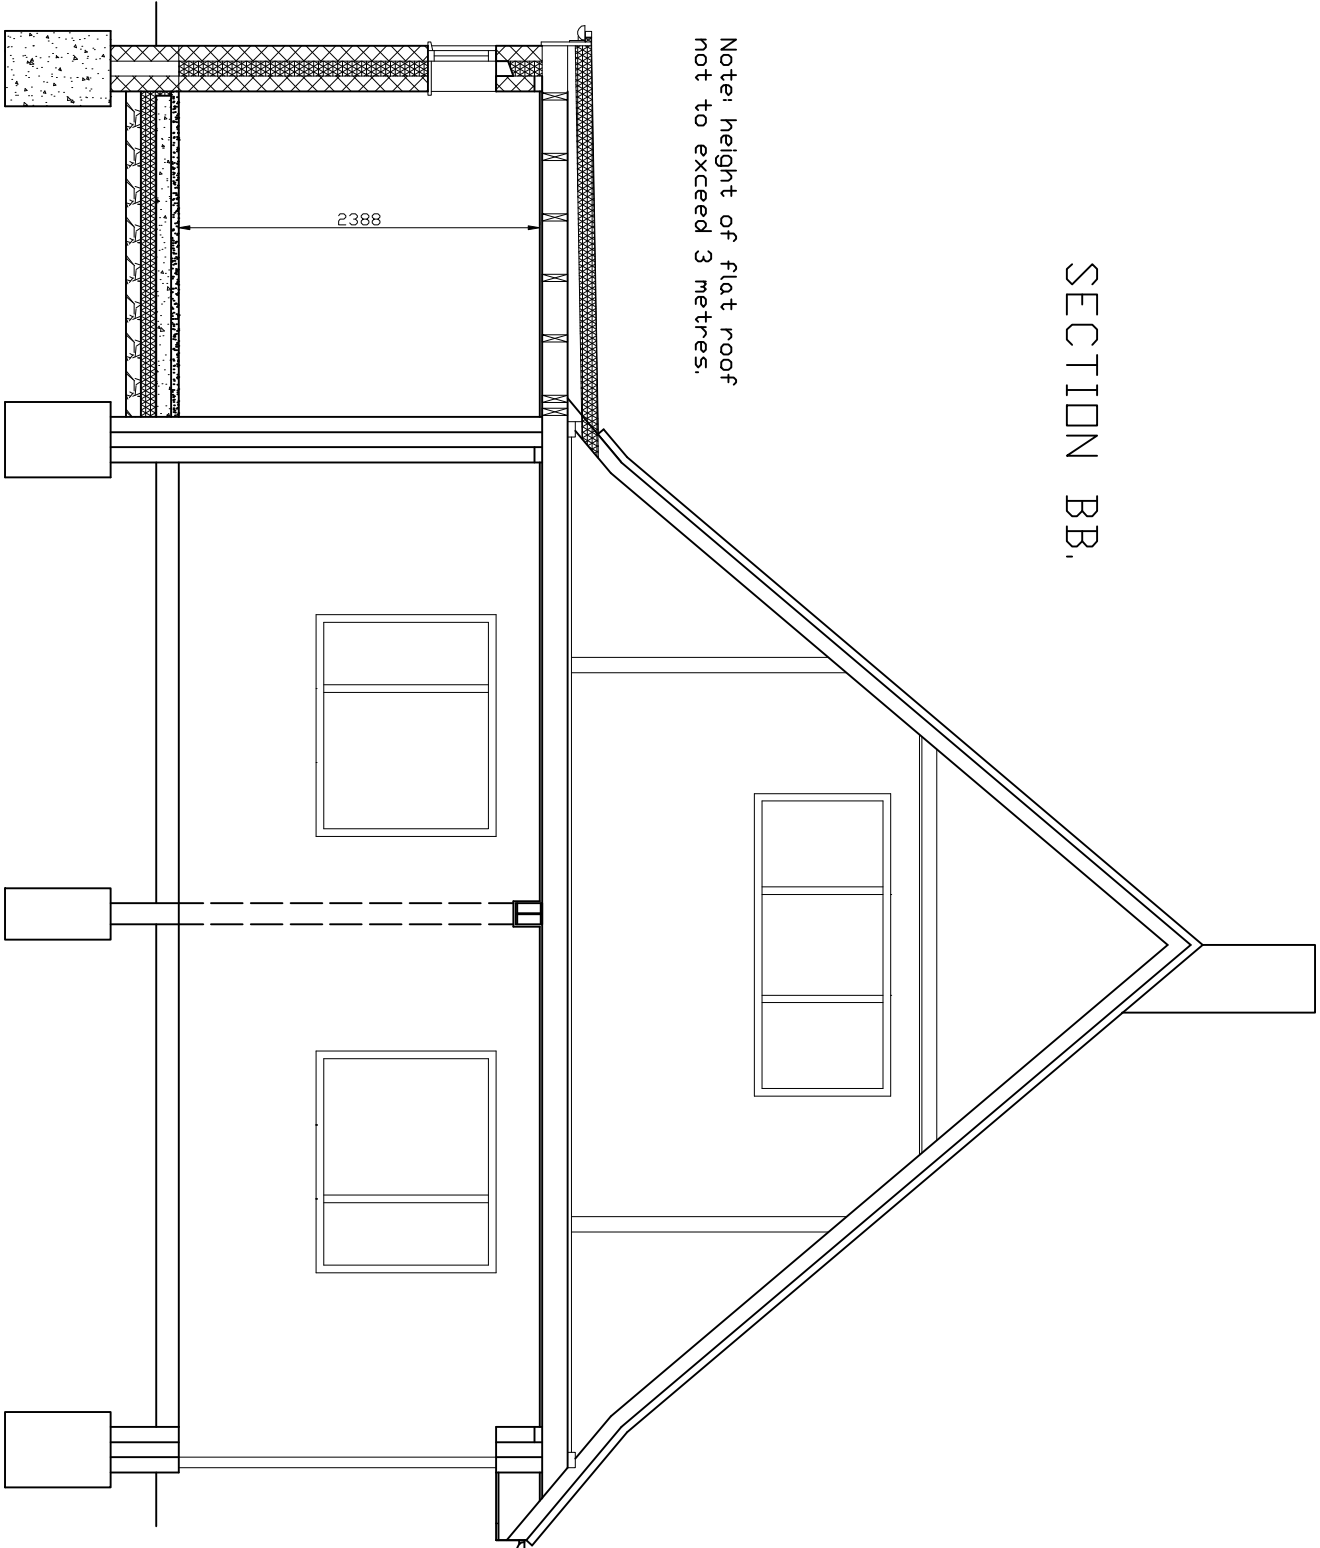


EXISTING NORTH WEST ELEVATION 1/100

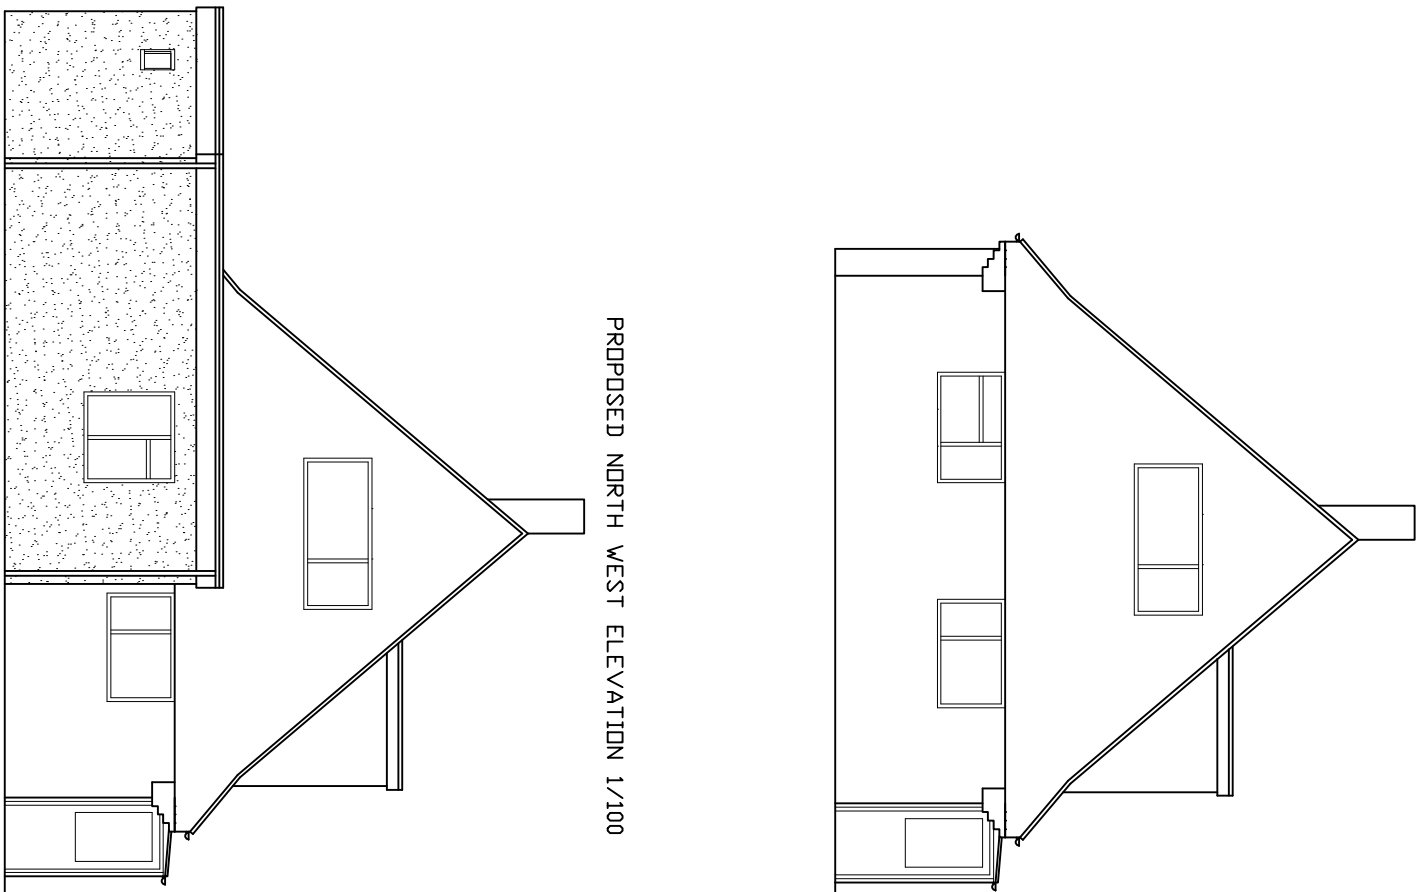


EXISTING SOUTH EAST ELEVATION 1/100

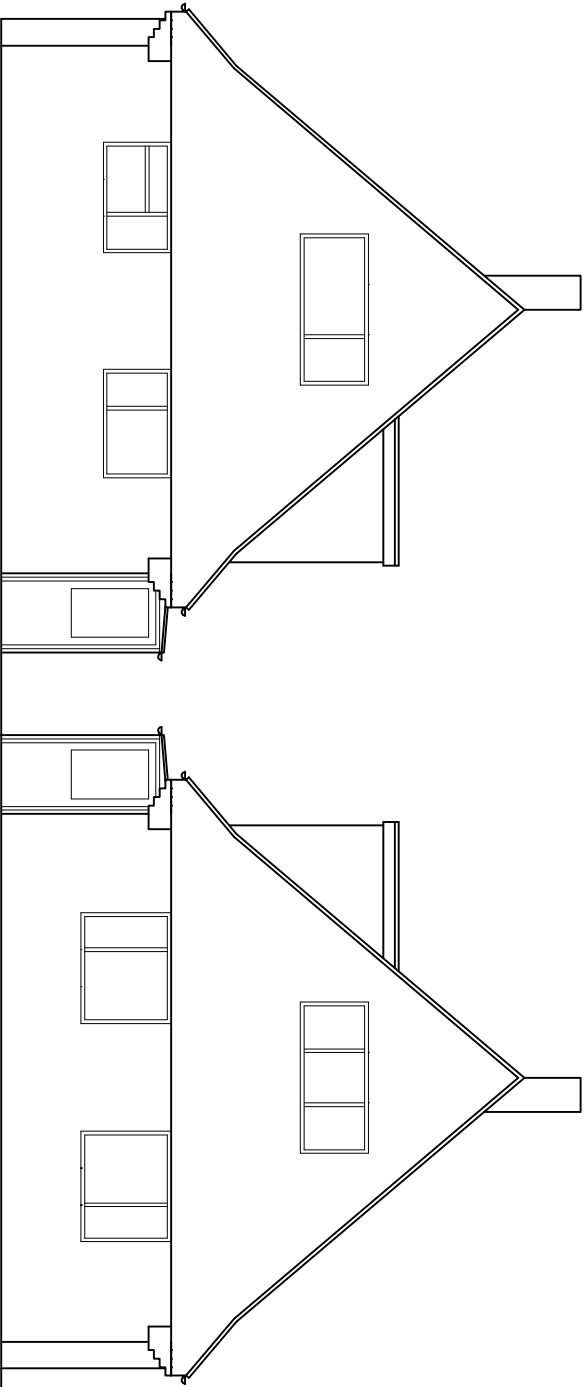


EXISTING NORTH EAST ELEVATION 1/100

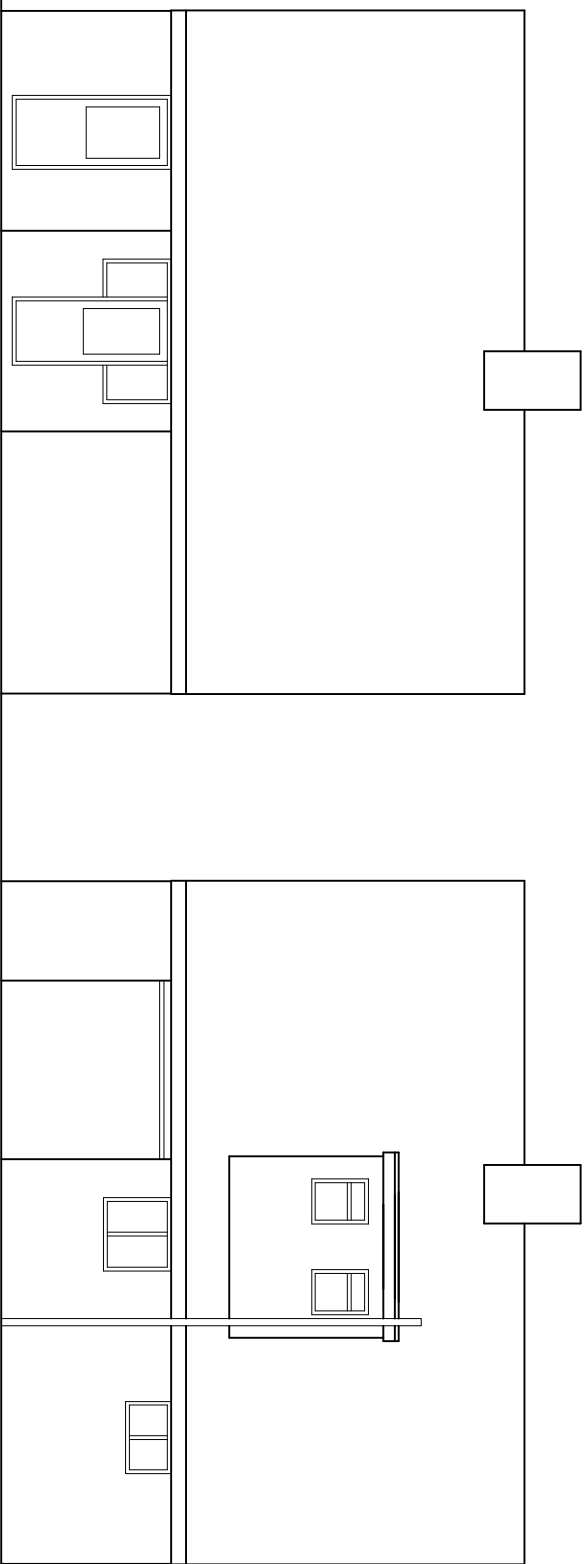


EXISTING SOUTH WEST ELEVATION 1/100

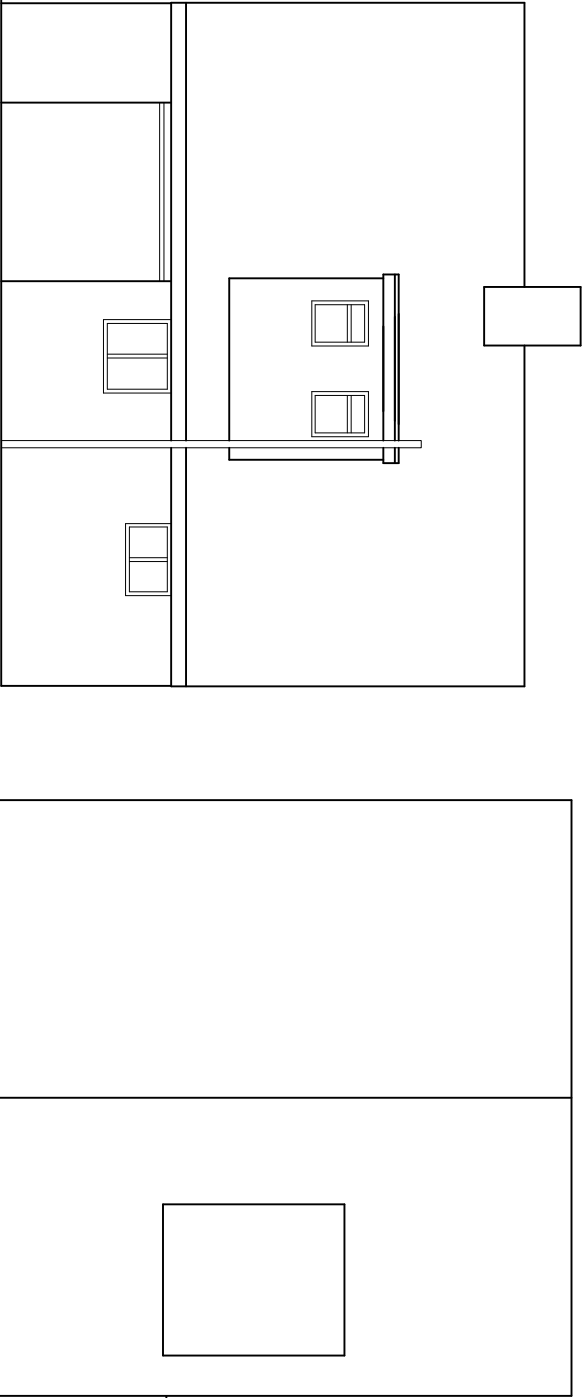


EXISTING ROOF PLAN 1/100

 


PROPOSED NORTH WEST ELEVATION 1/100

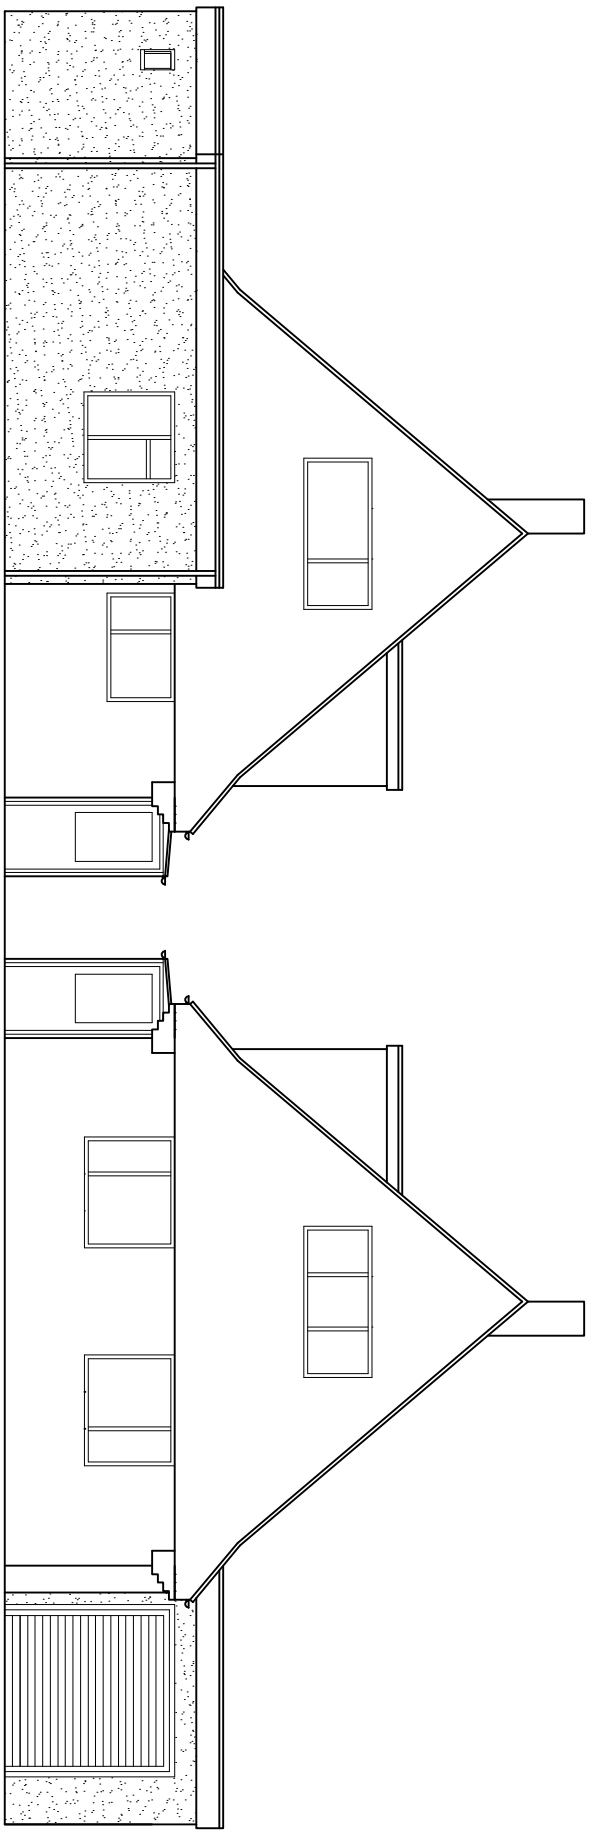


PROPOSED SOUTH EAST ELEVATION 1/100

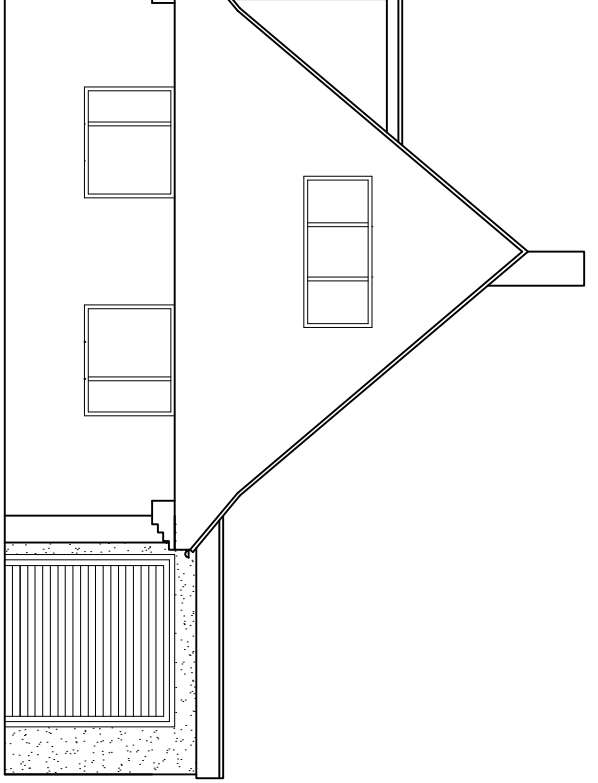


PROPOSED NORTH EAST ELEVATION 1/100

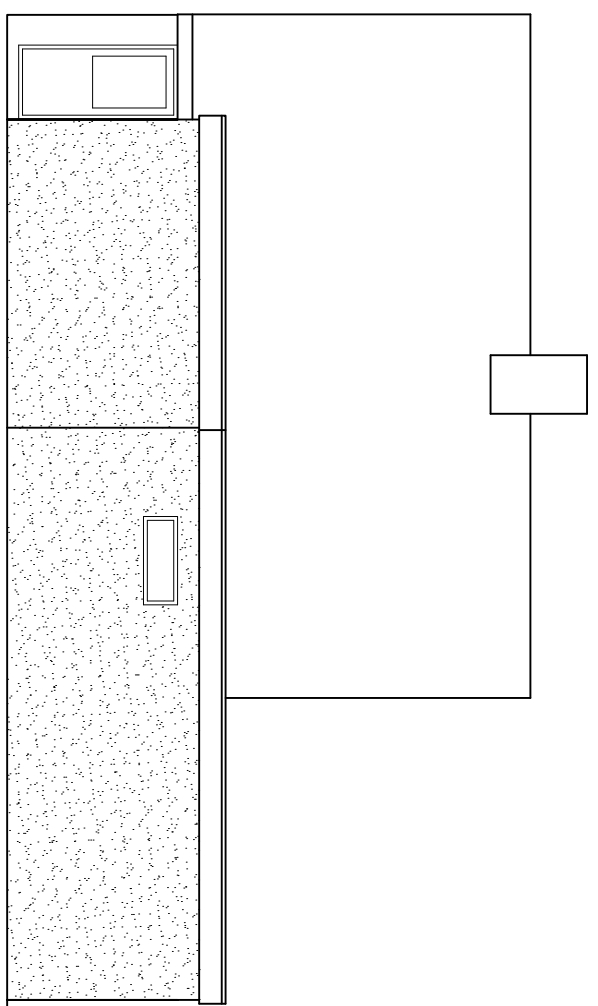

PROPOSED SOUTH WEST ELEVATION 1/100

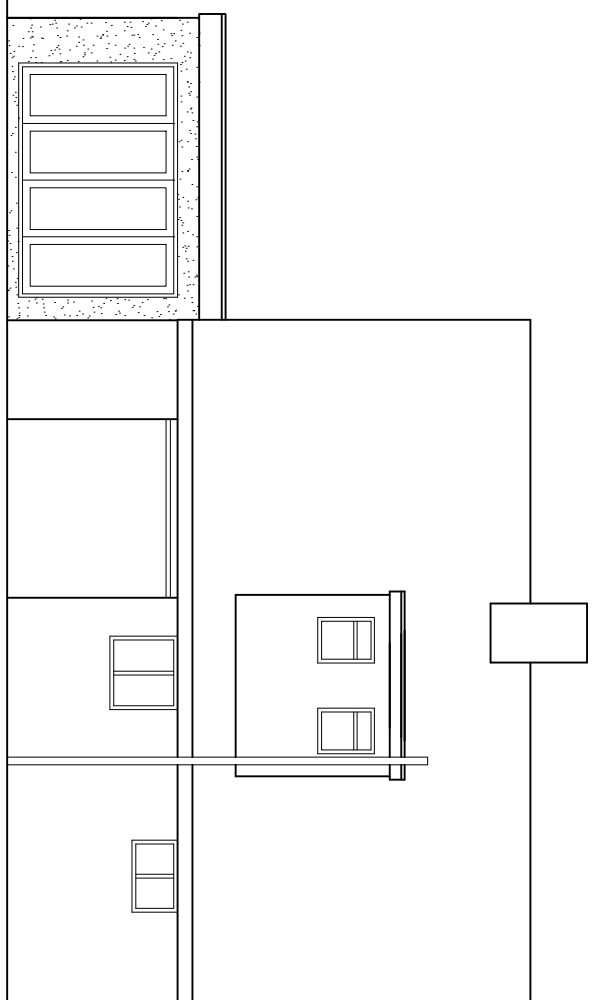

PROPOSED ROOF PLAN 1/100

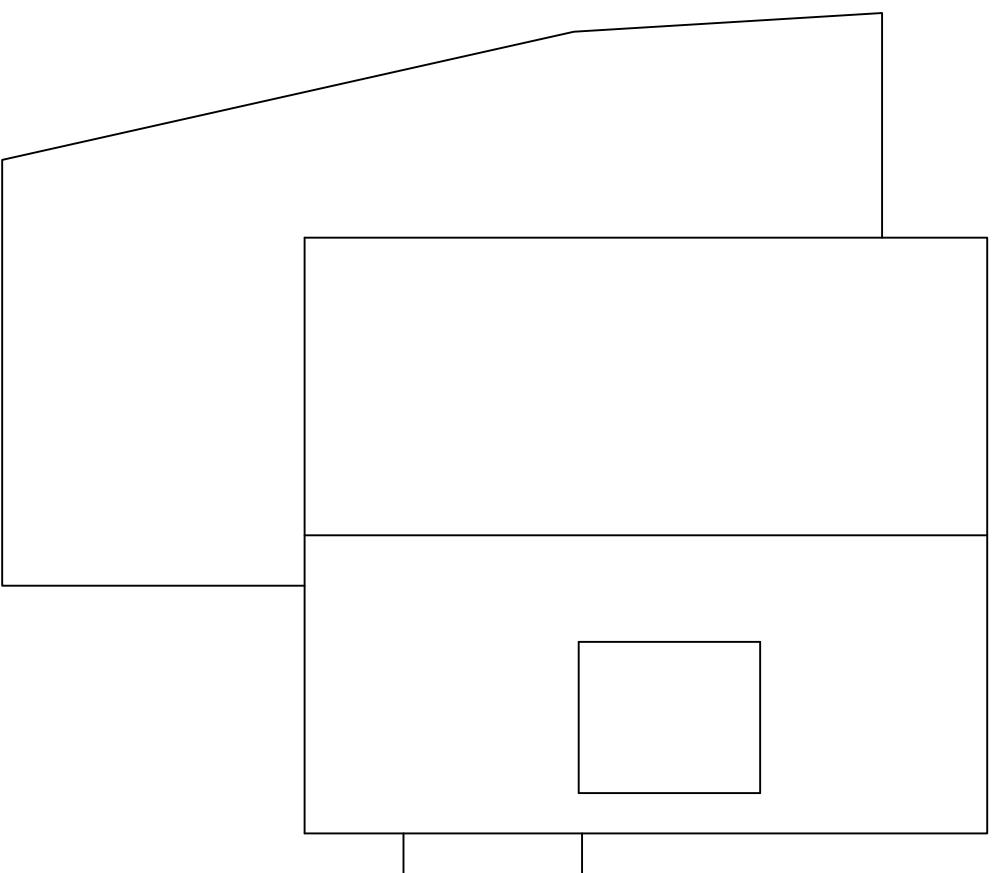

REVISIONS			
Notes			
1. All drawings are completed drawings for the purpose of obtaining planning permission. They are not to be used for construction purposes without the approval of the planning authority.			
2. Drawings shown are not to be used for construction purposes without the approval of the planning authority.			
3. Where applicable the drawing is to be used in conjunction with the planning permission.			
4. Do not make any alterations to the drawing without the approval of the planning authority.			
5. The drawing is to be used in conjunction with the planning permission.			
© 2015			
- T. Murray			
TIM MURRAY MBE BUILDING CONSULTANT			
8 Middleton Court, Shaw Road			
Middletown-on-Sea			
West Sussex, PO22 6EH			
Tel: 01243 983676			
PROJECT DETAIL			
21 WEST SUSSEX LPOVETON			
ON 8th, WEST SUSSEX, PO22 6EH			
EXTENSION & ALTERATIONS			
FOR: TIM JOSEPH			
DRAWING			
BUILDING REGULATIONS			
DATE: JANUARY 2015			
DRAWN: T. Murray			
DRAWING: 160271			
REVISION:			
SCALE			
1/50			