


M/110/11

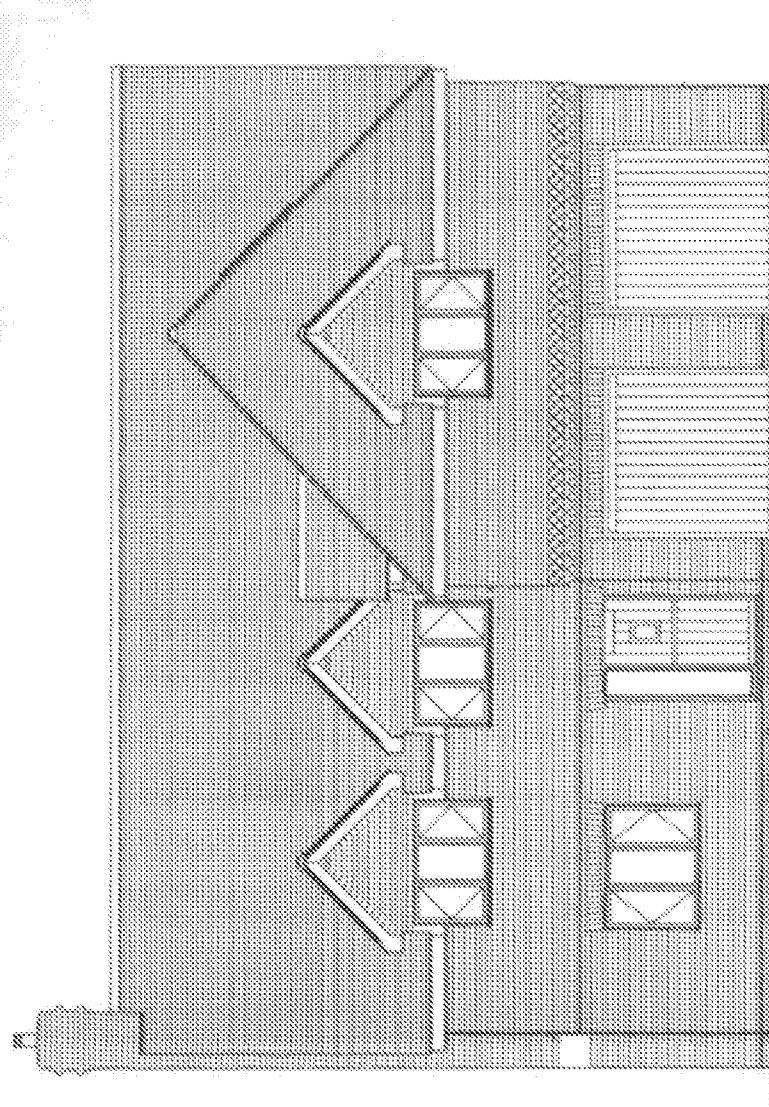


SUGGESTED FRONT ELEVATION

Proposed replacement for the existing Chalet bungalow on this site with a four bedroom Chalet bungalow. The floor will be raised to level 600mm above the crown of the road. All other matters reserved.



LOCATION PLAN

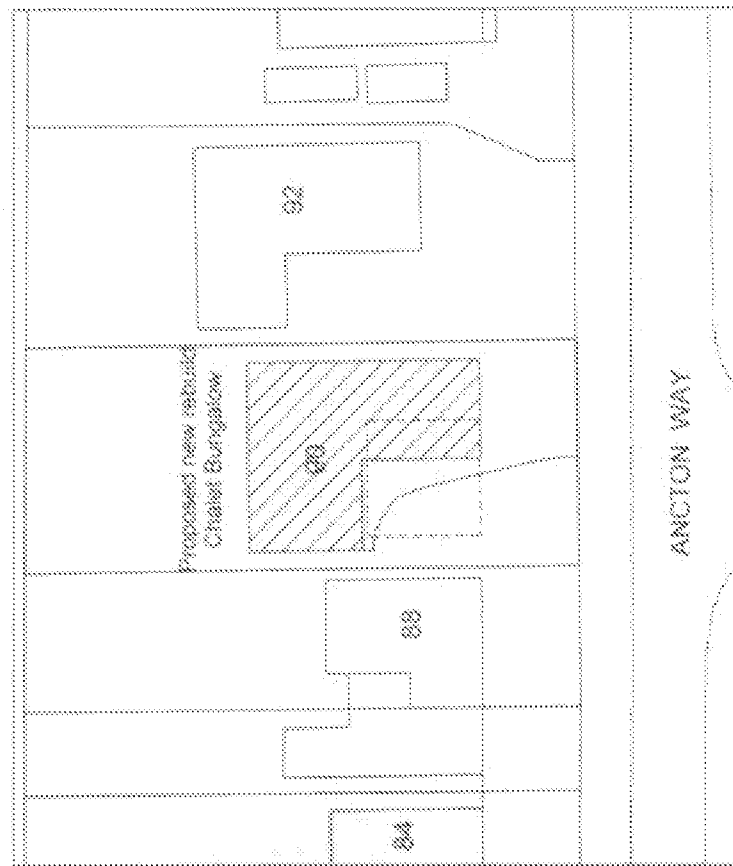

SITE PLAN

Do not scale from drawings (excepting Local Authorities)		All dimensions to be checked on site	
All work to comply with Building Regulations, English Standards, manufacturer's instructions, specifications and engineer's calculations at all times. Construction must also comply with all safety at work regulations. Additional work may be requested by the building inspector as work proceeds to ensure the new building complies with all building regulations.		BAM PLANS Architectural plans and drawing service	
The Proposed Four Bed Chalet Bungalow To replace existing Chalet Bungalow At No 90 Ancton Way Corner Stable Field		Scale 1:100 1:500 1:1250	
		Date 14th November 2011	
		Drawn by	
		Drawing 1/2	
		All drawings are copyright of BAM Architectural plans and drawings service and may not be reproduced without prior permissions.	