



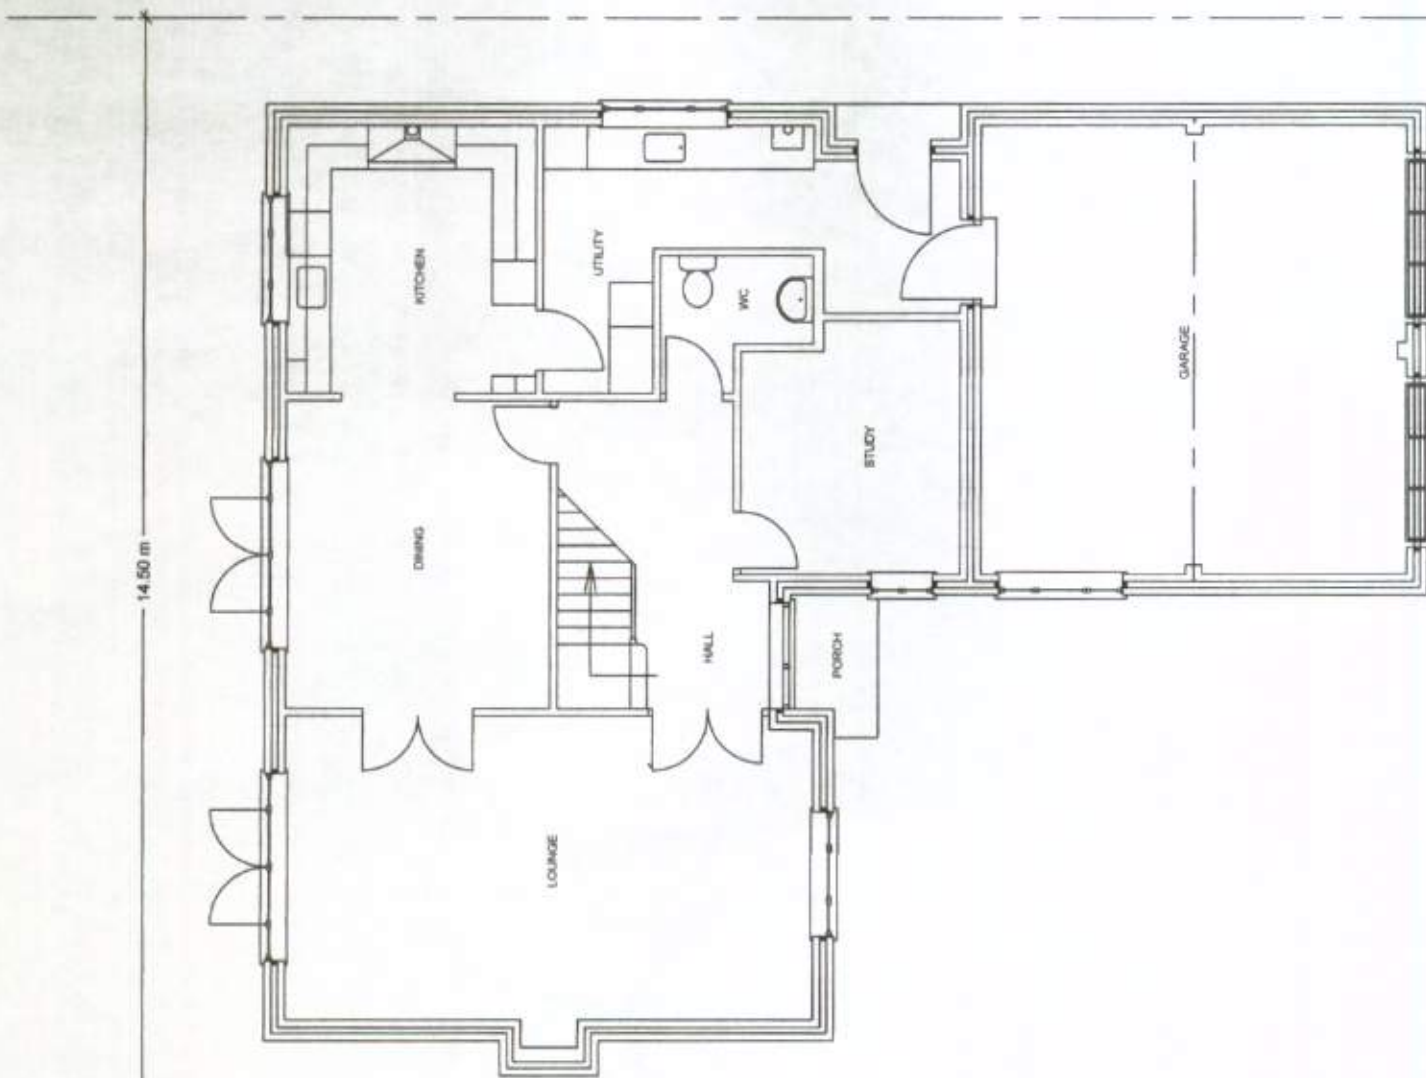

SUGGESTED SIZE AND LAYOUT GROUND FLOOR PLAN

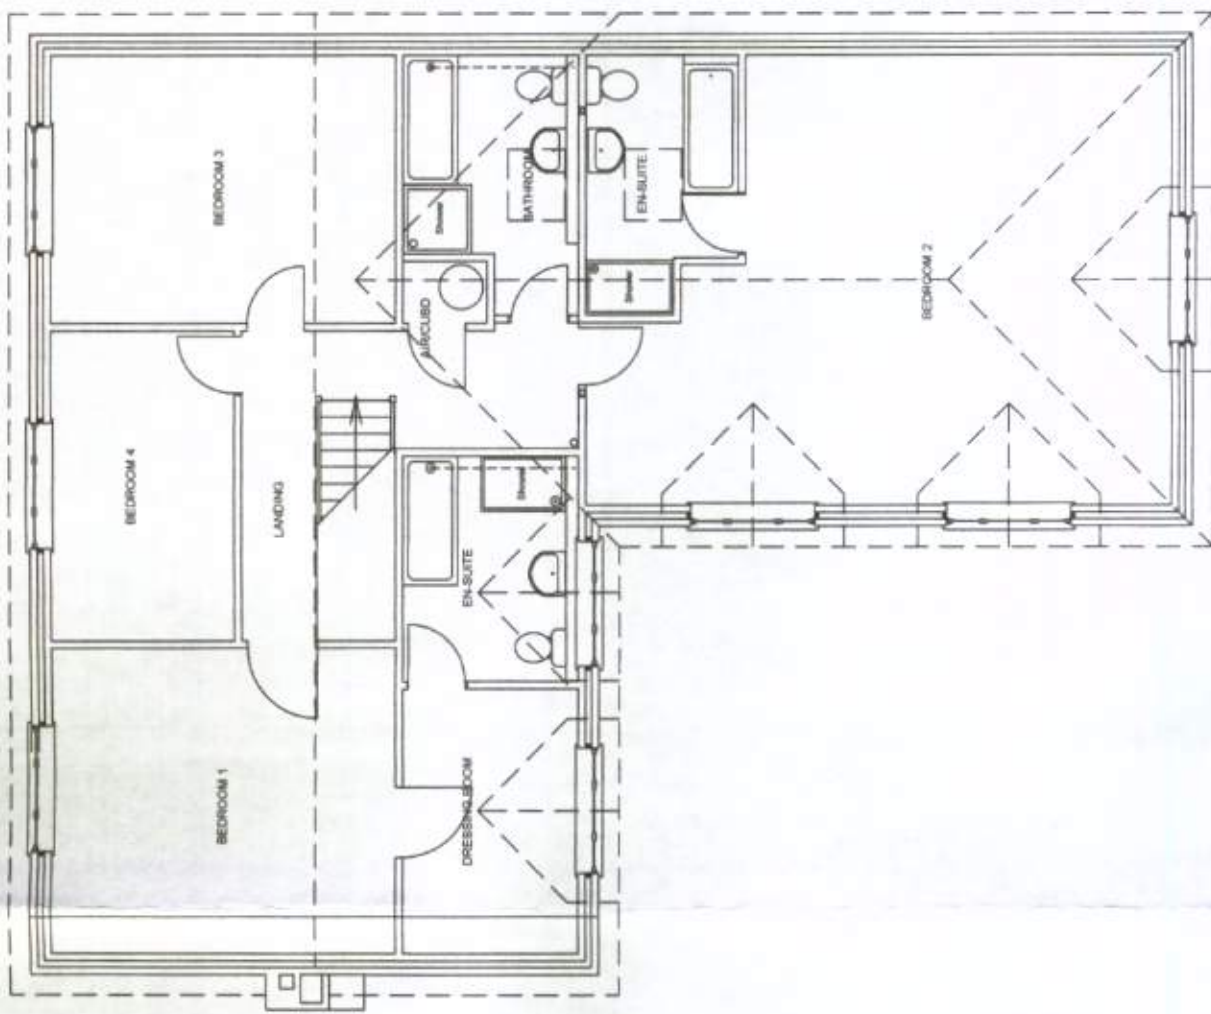

SUGGESTED SIZE AND LAYOUT FIRST FLOOR PLAN

Do not scale from drawings (excepting Local Authorities) All dimensions to be checked on site			
All work to comply with Building Regulations, British Standards, manufacturer's instructions /specifications and engineer's calculations at all times. Construction must also comply with all safety at work regulations. Additional work may be requested by the building inspector as work proceeds to ensure the new building complies with all building regulations.			
Rev	Change	Date	By
BKM PLANS architectural plans and drawing service			
Title: Proposed Four Bed Chalet Bungalow To replace existing Chalet Bungalow At No 90 Andon Way Elmer Sands Bognor Regis			
Scale:	1:100		
Date	14 th November 2011		
Drawn by:			
Drawing 2 / 2			
All drawings are copyright of BKM architectural plans and drawings service and may not be reproduced without prior permissions			

Proposed replacement for the existing Chalet bungalow on this site with a four bedroom Chalet bungalow. The floor will be raised to level 600mm above the crown of the road All other Matters reserved.