



m/11/11

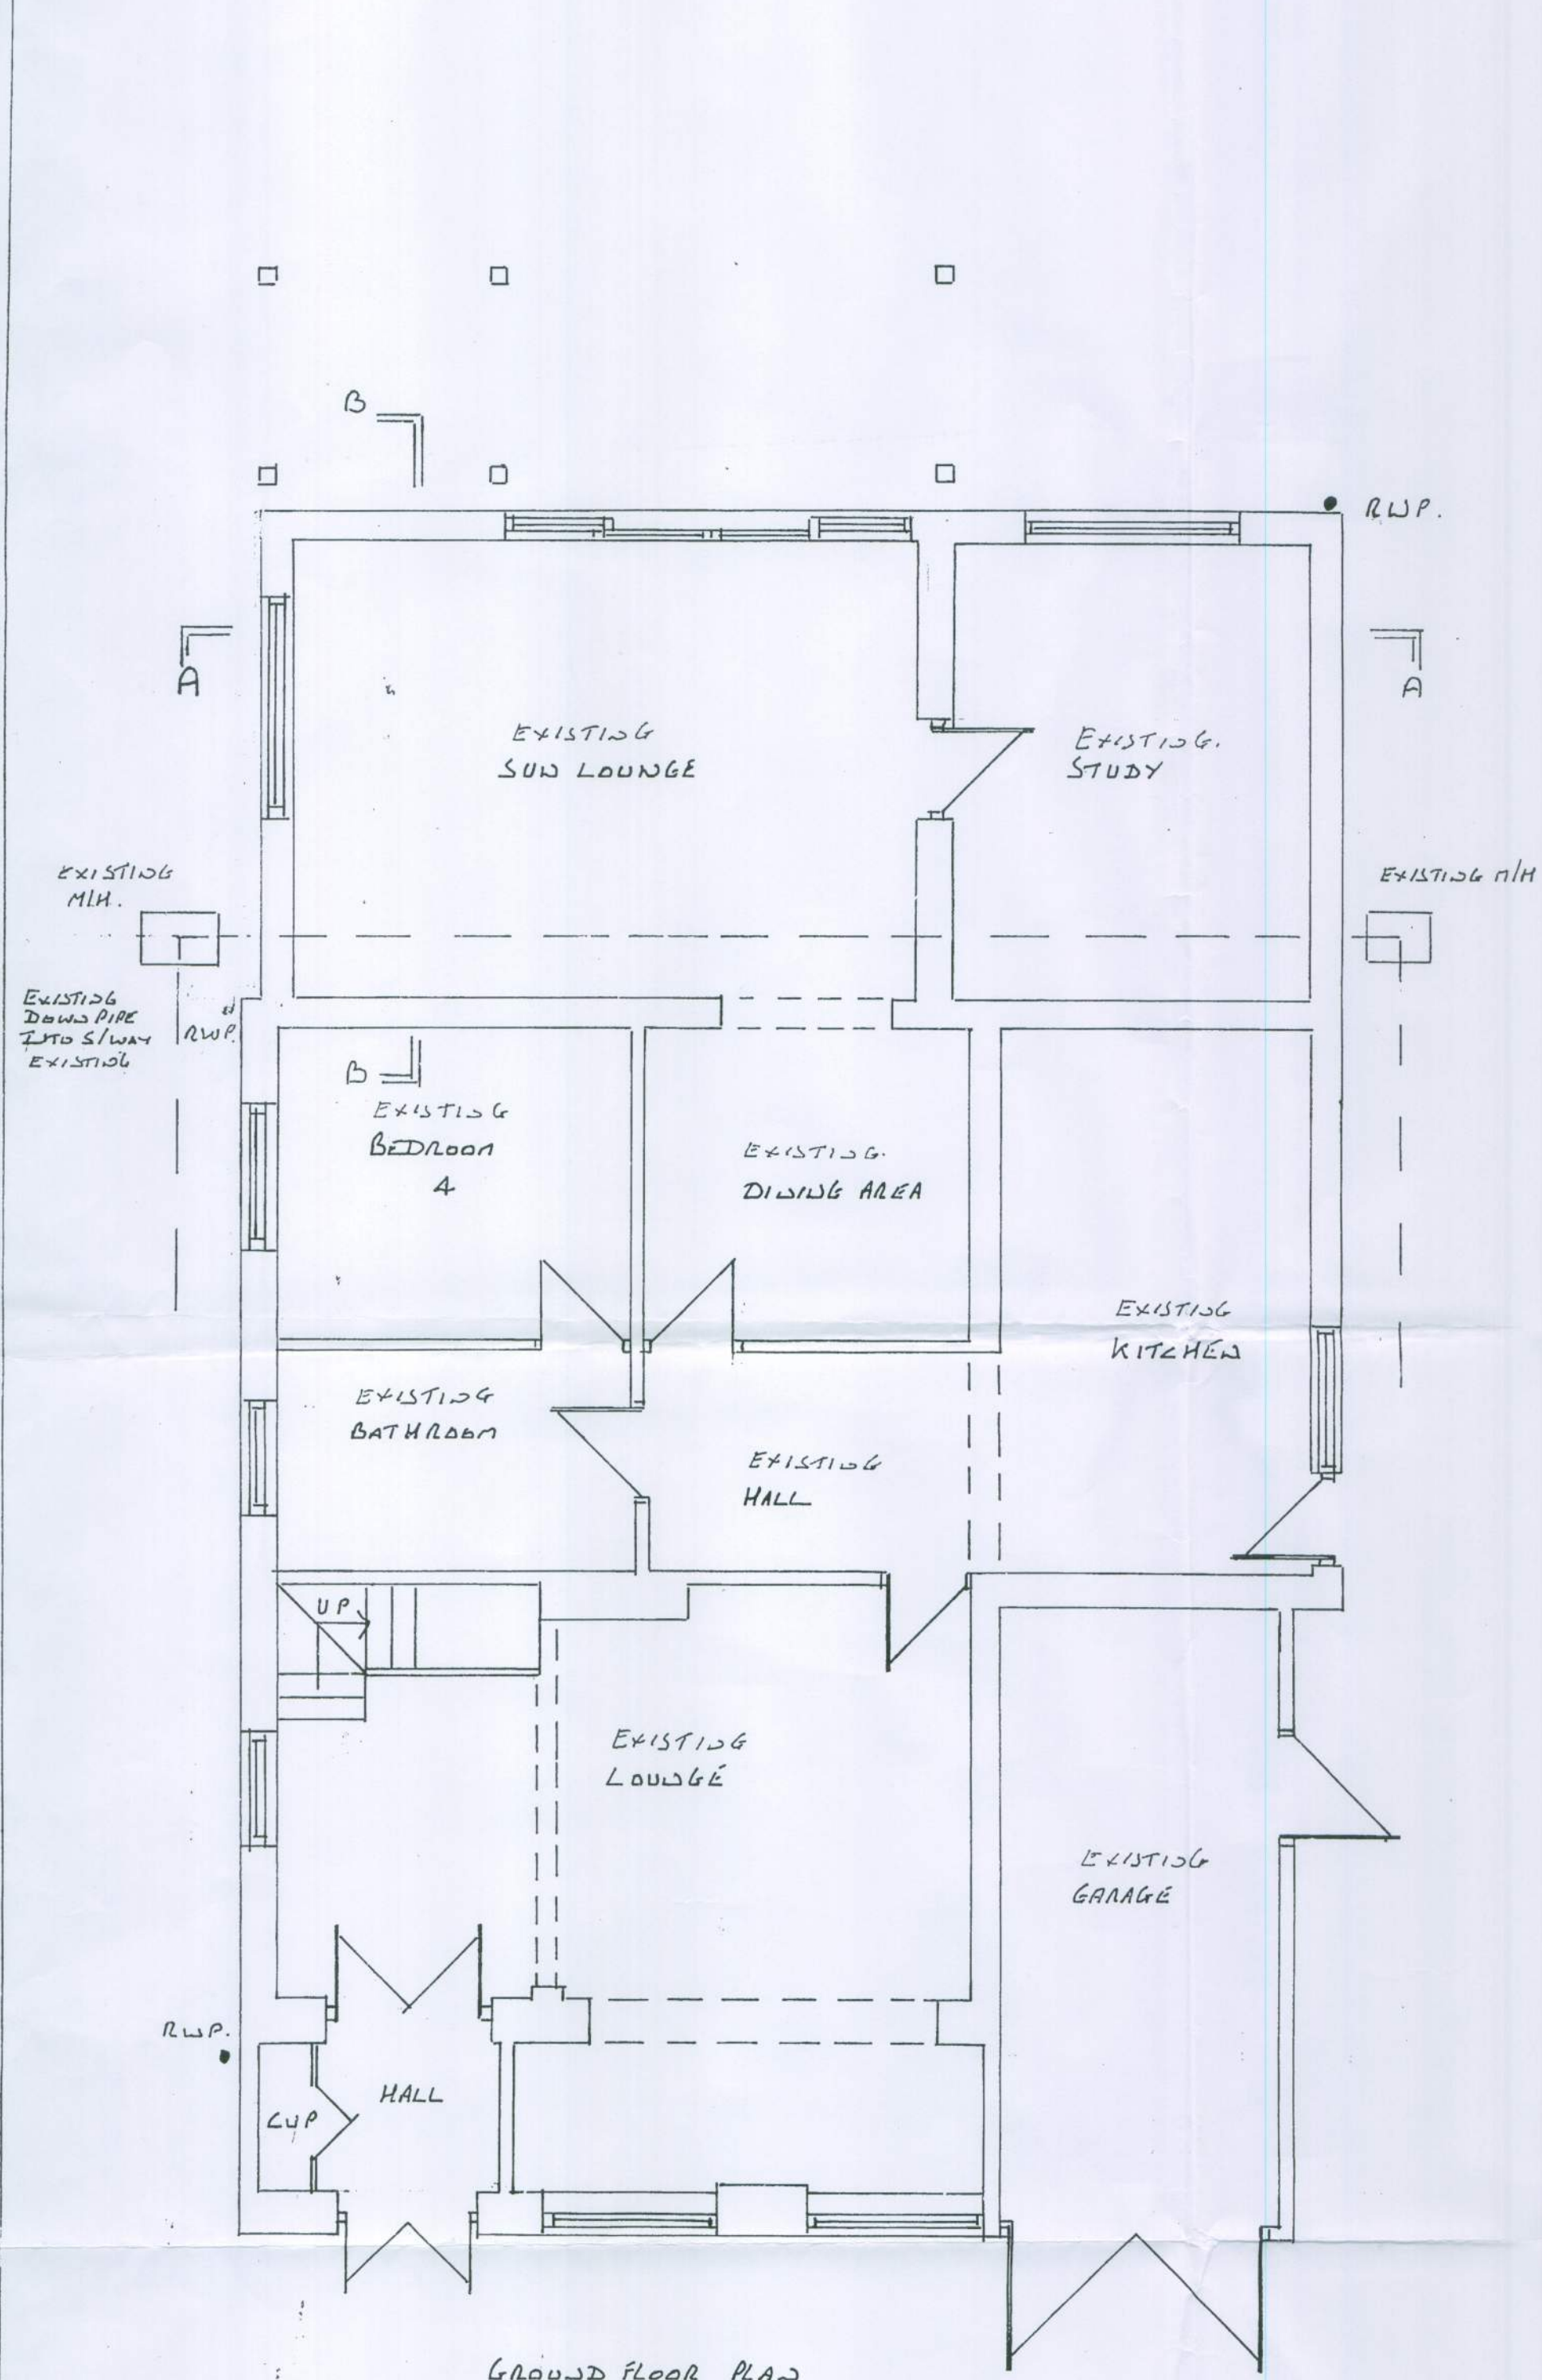


GROUND FLOOR PLAN

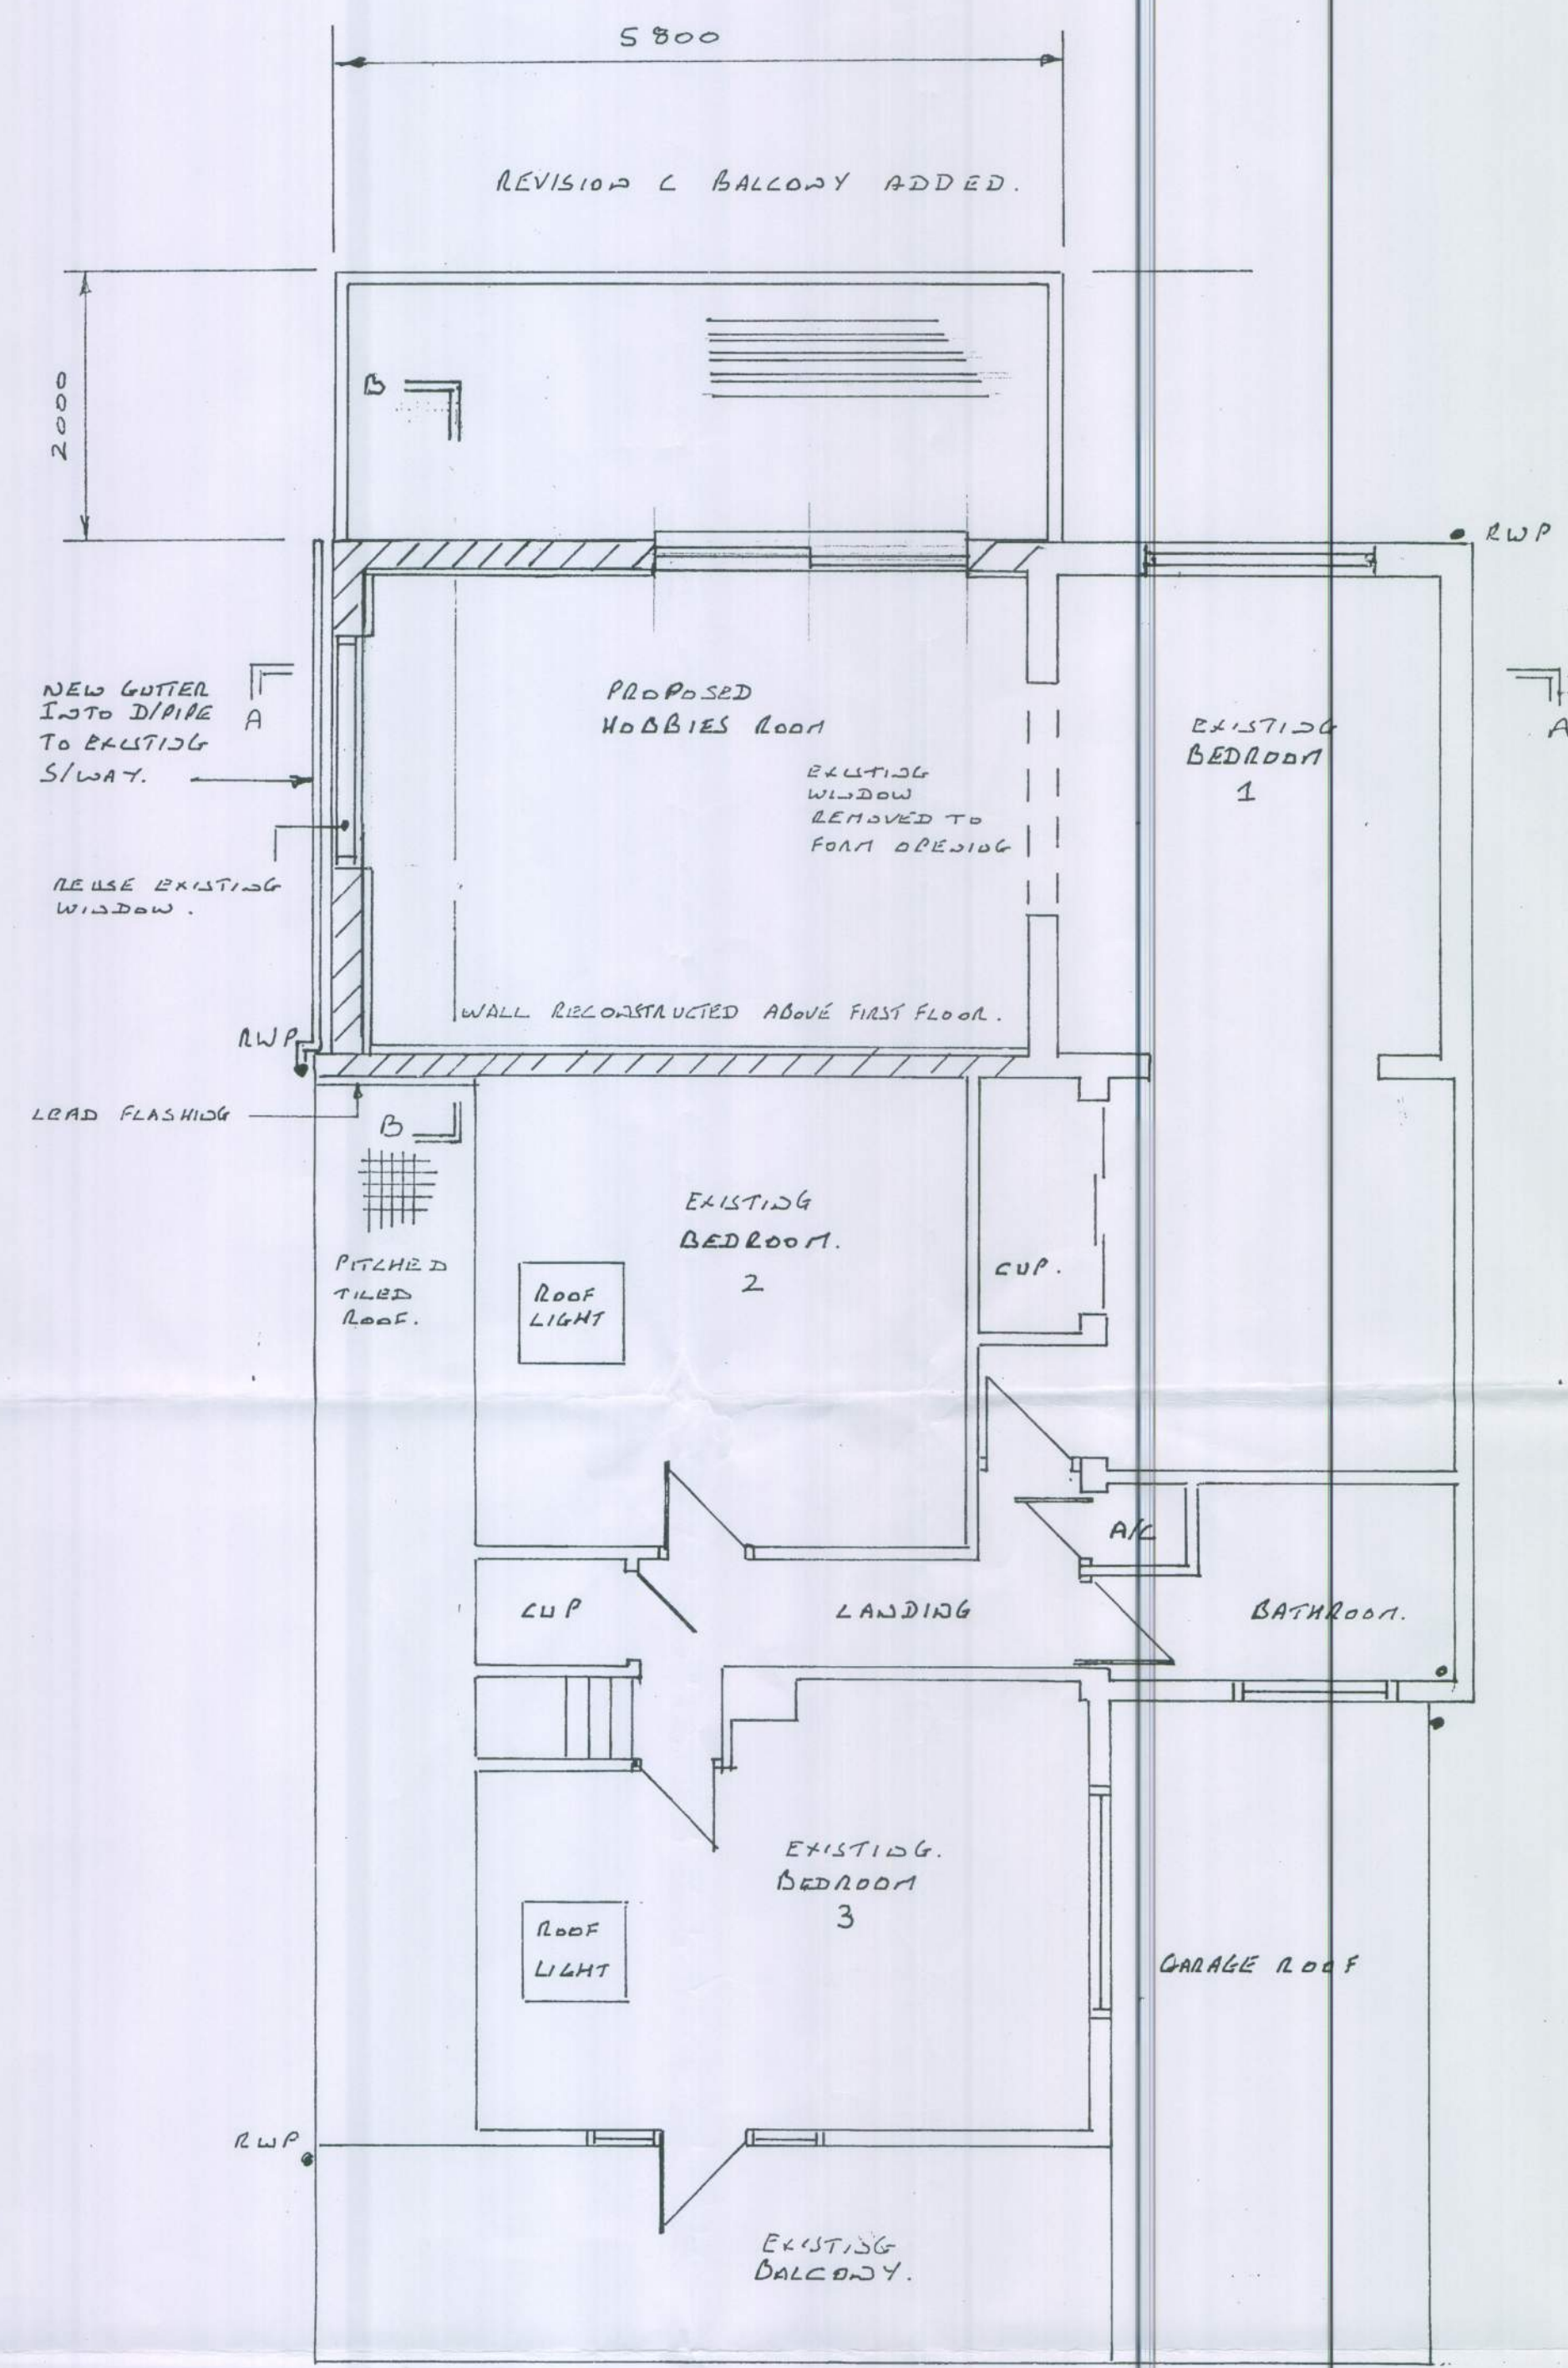


1ST FLOOR PLAN

SEE D/LG W- AWZ FOR SECTIONS

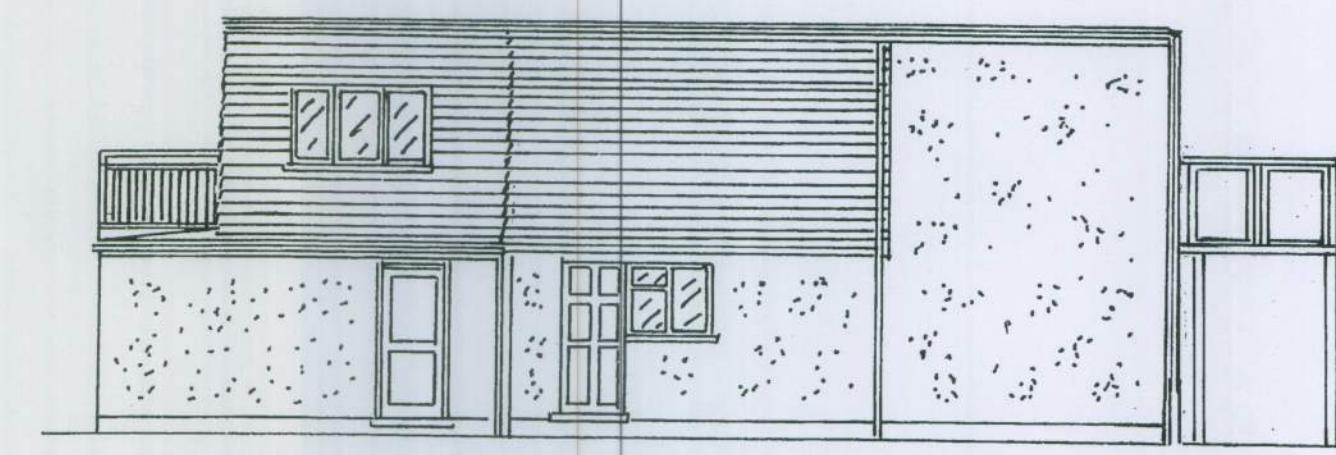

WEST SIDE ELEVATION

REVISION L
BALCONY ADDED

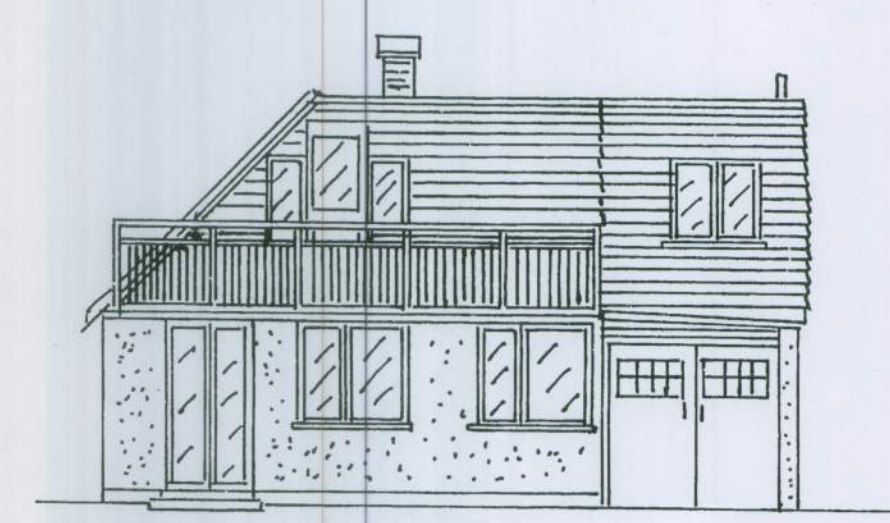

NORTH FRONT ELEVATION
STREET SCENE ELEVATION

MATERIAL BALCONY:-
STRUCTURAL STEEL GALVANISED
BALUSTRADE STEEL GALVANISED
GLASS ISFIL



SOUTH REAR ELEVATION

REV L BALCONY ADDED.
REAR WINDOW CHANGED TO
PATIO DOOR. REAR
WINDOW FIRST FLOOR REMOVED.

DOWN PIPE
EXTENDED
INTO EXISTING
SIWAY.

REV L
BALCONY ADDED

REV B STAIRCASE REMOVED,
WINDOW TO REPLACE DOOR.
EXISTING WINDOW ABOVE FLOW
TO REAR AND SOUTH REAR ELEVATIONS.

REV A EAST/WEST CORRECTED.
EXISTING NOTED!
STREET SCENE

5 ANTON WAY
ELMER
BOGNOR REGIS.
WEST SUSSEX
PO11 6JN

PROPOSED PLANS
& ELEVATIONS
FOR ADDITIONAL REAR
BALCONY ADDED TO
PREVIOUS PASSED APPLICATION.


SCALE 1/50 & 1/100

DATE: NOV 2011.

D/LN RTS.

DWG NO. AW 1/1802

REV L
BALCONY ADDED.

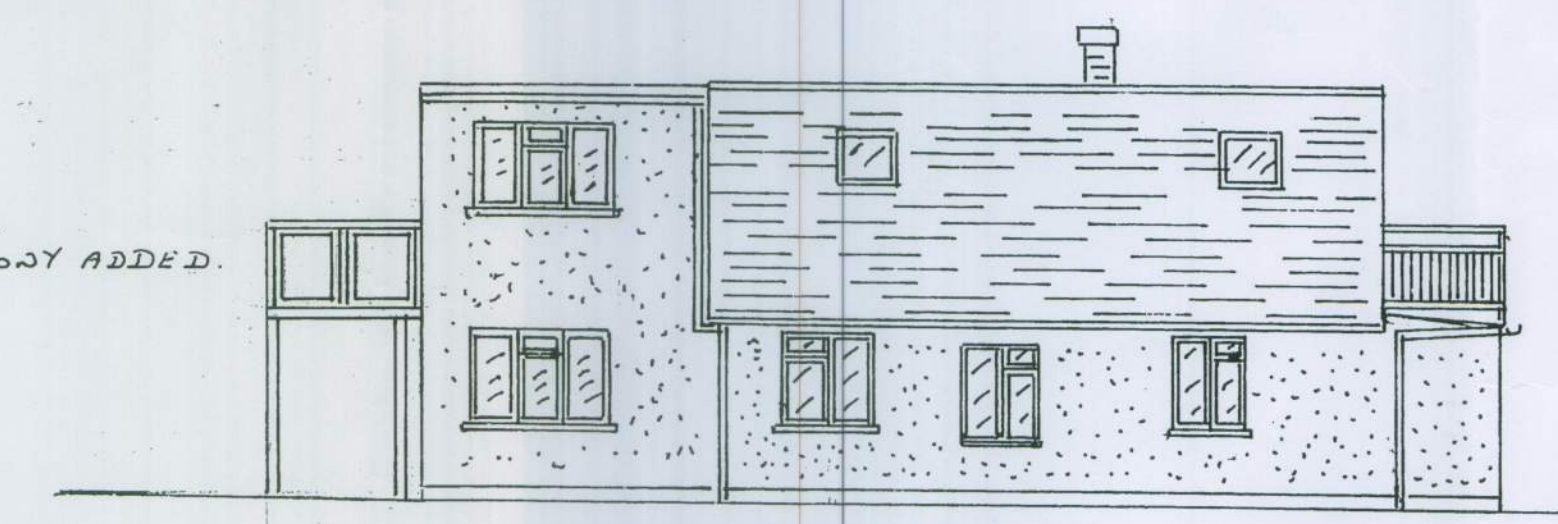

EAST SIDE ELEVATION