



Revisions:

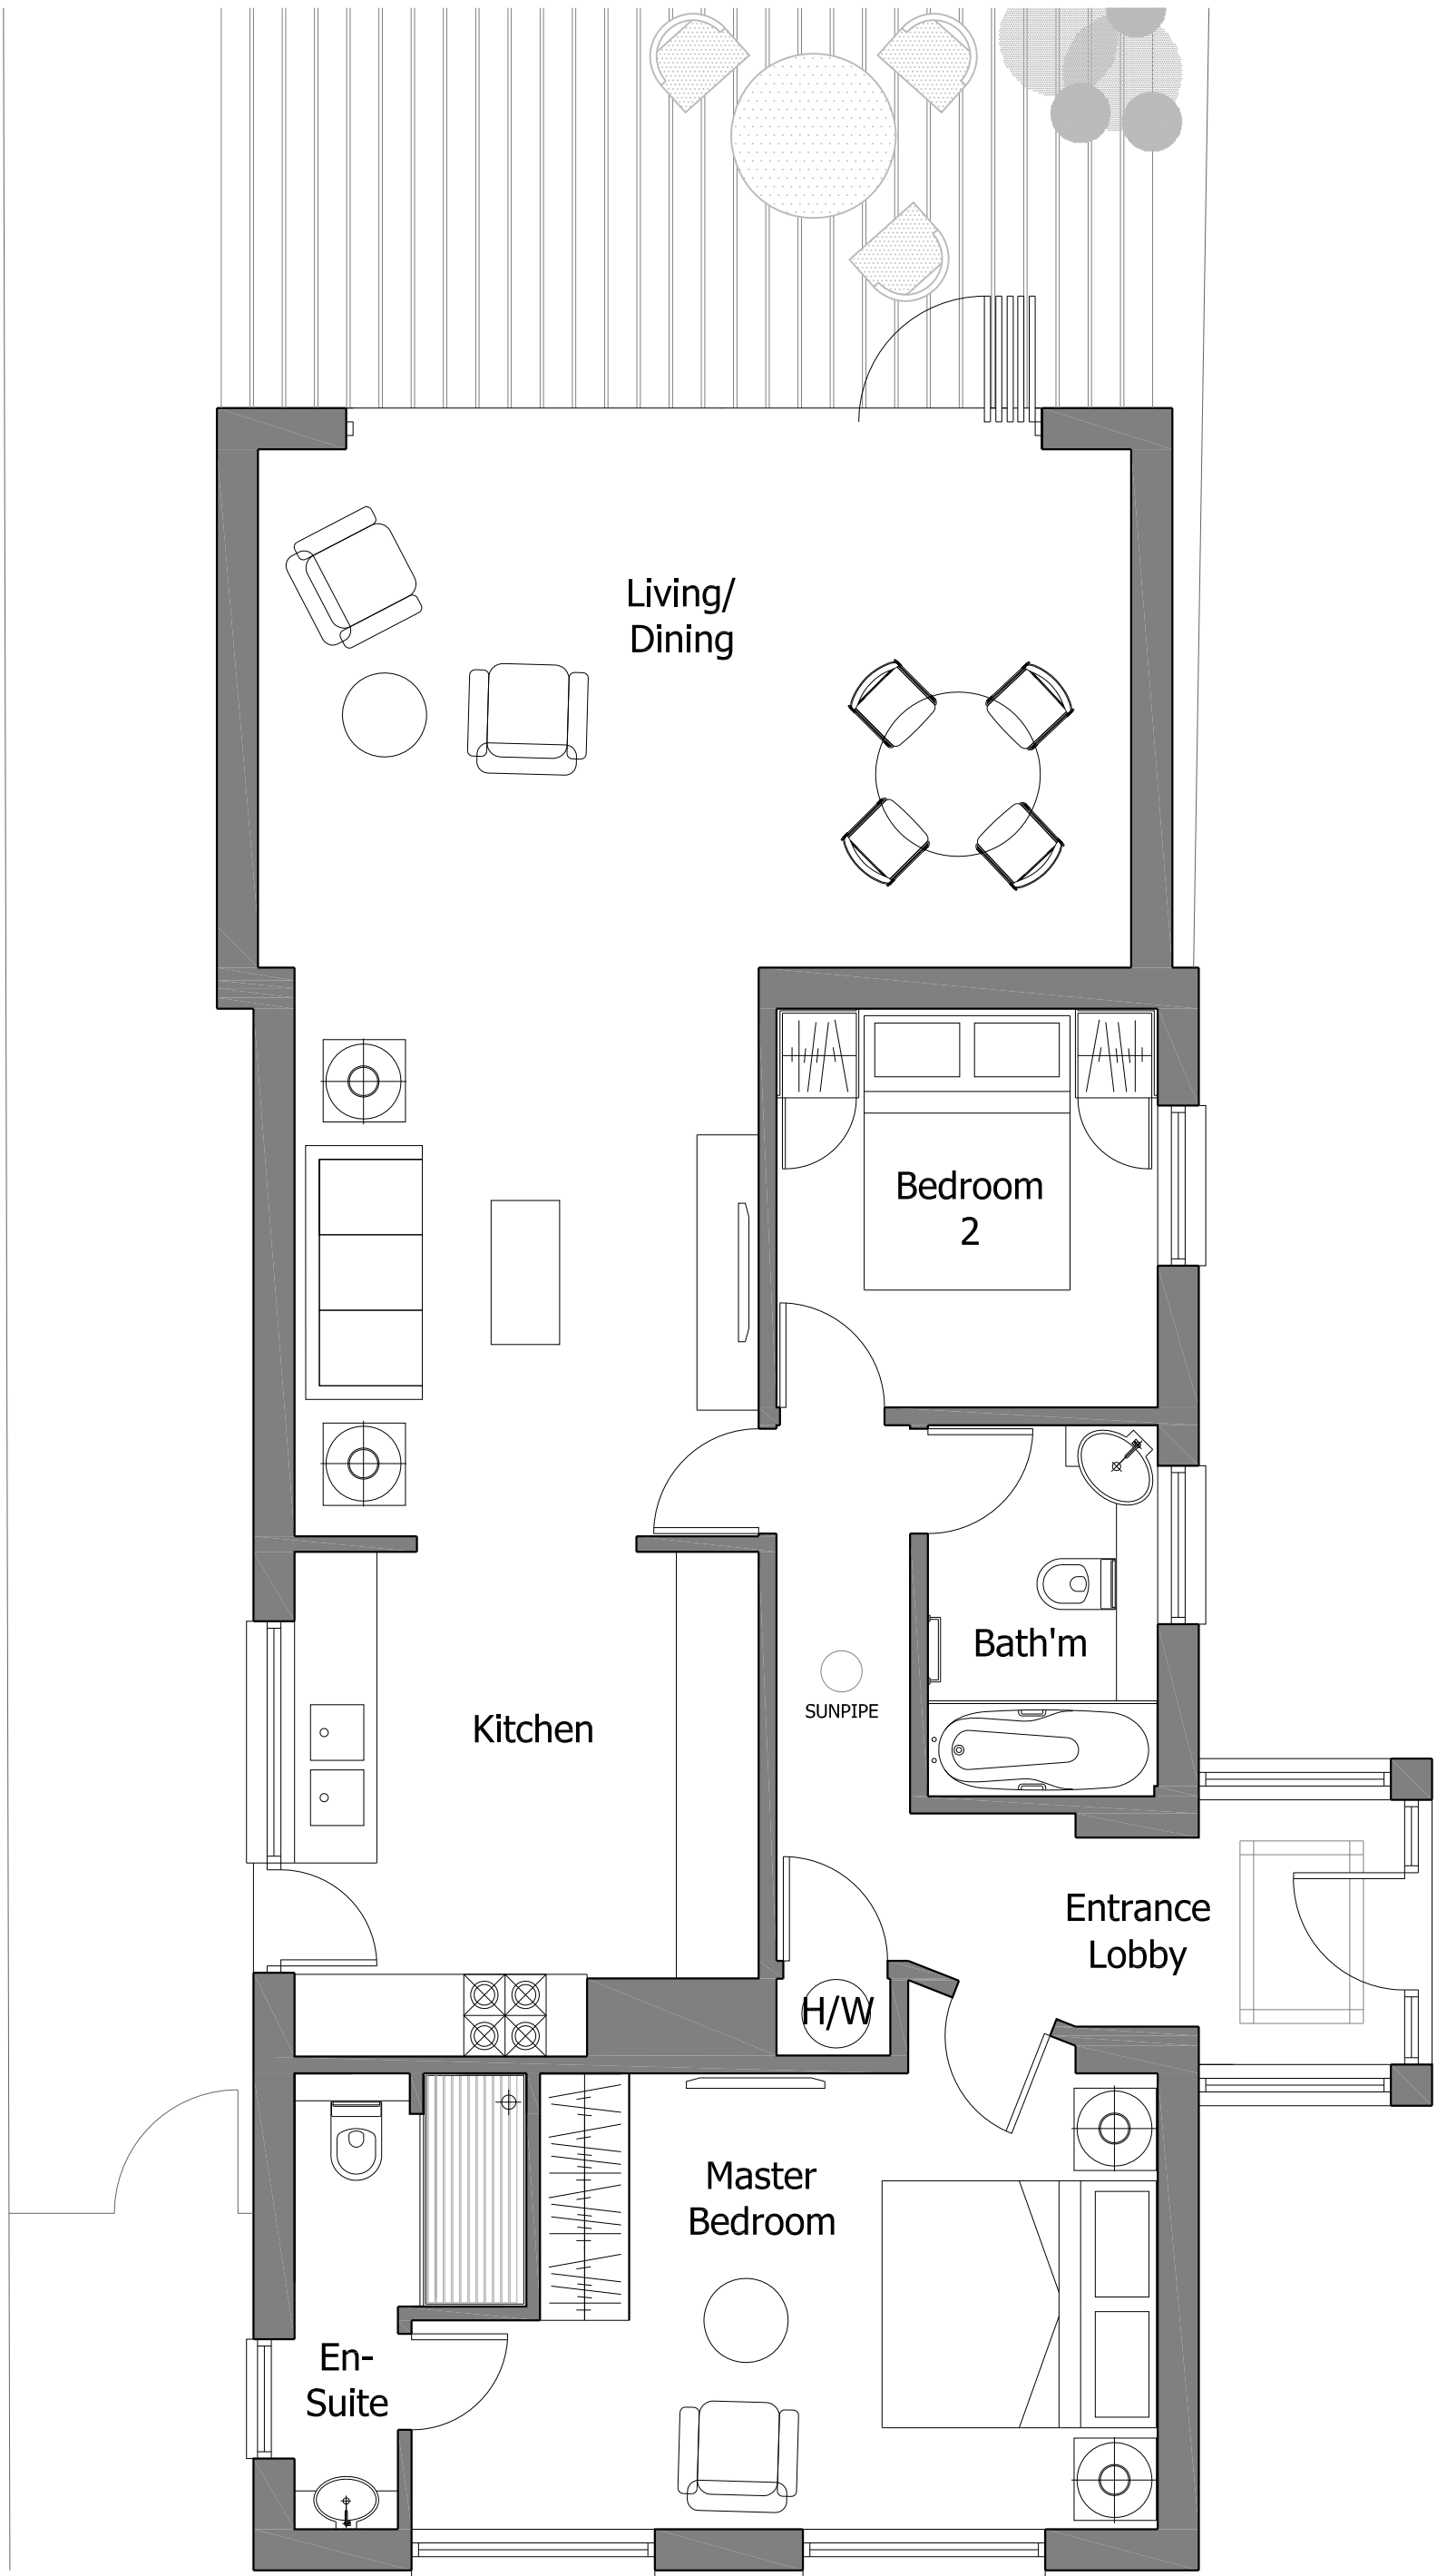


Proposed Ground Floor Plan

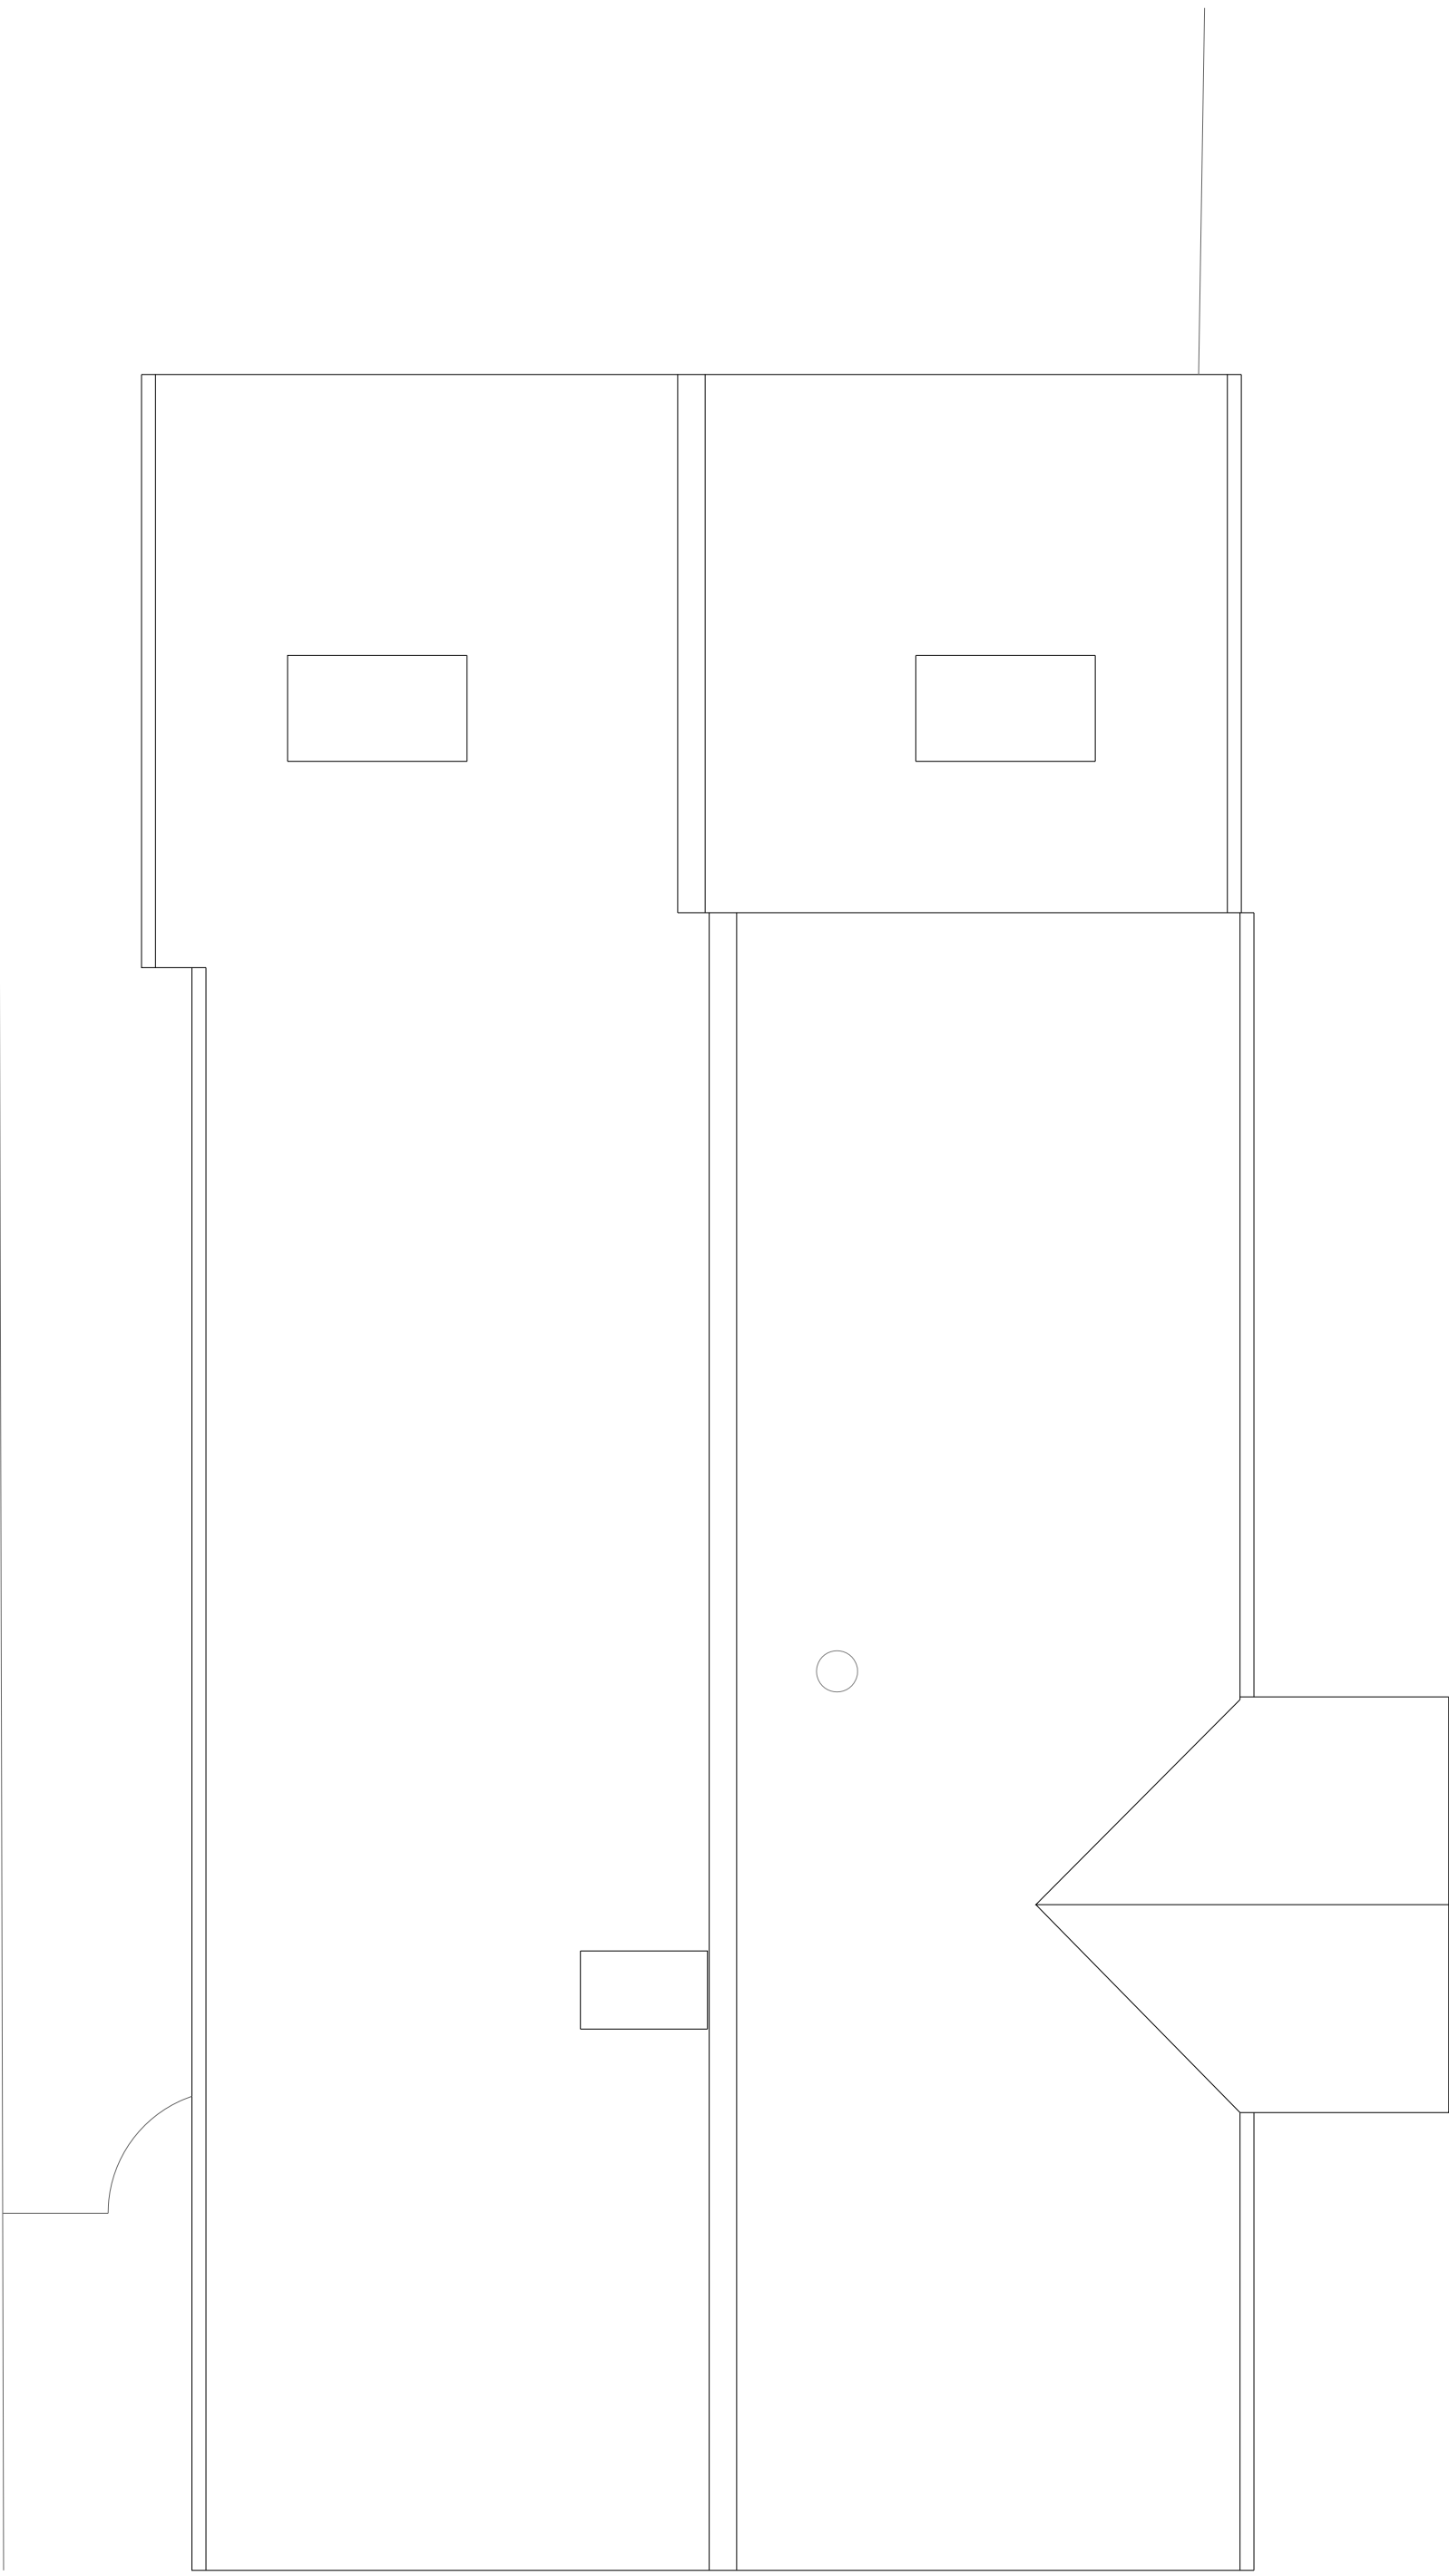

Proposed Roof Plan




Proposed North West Elevation

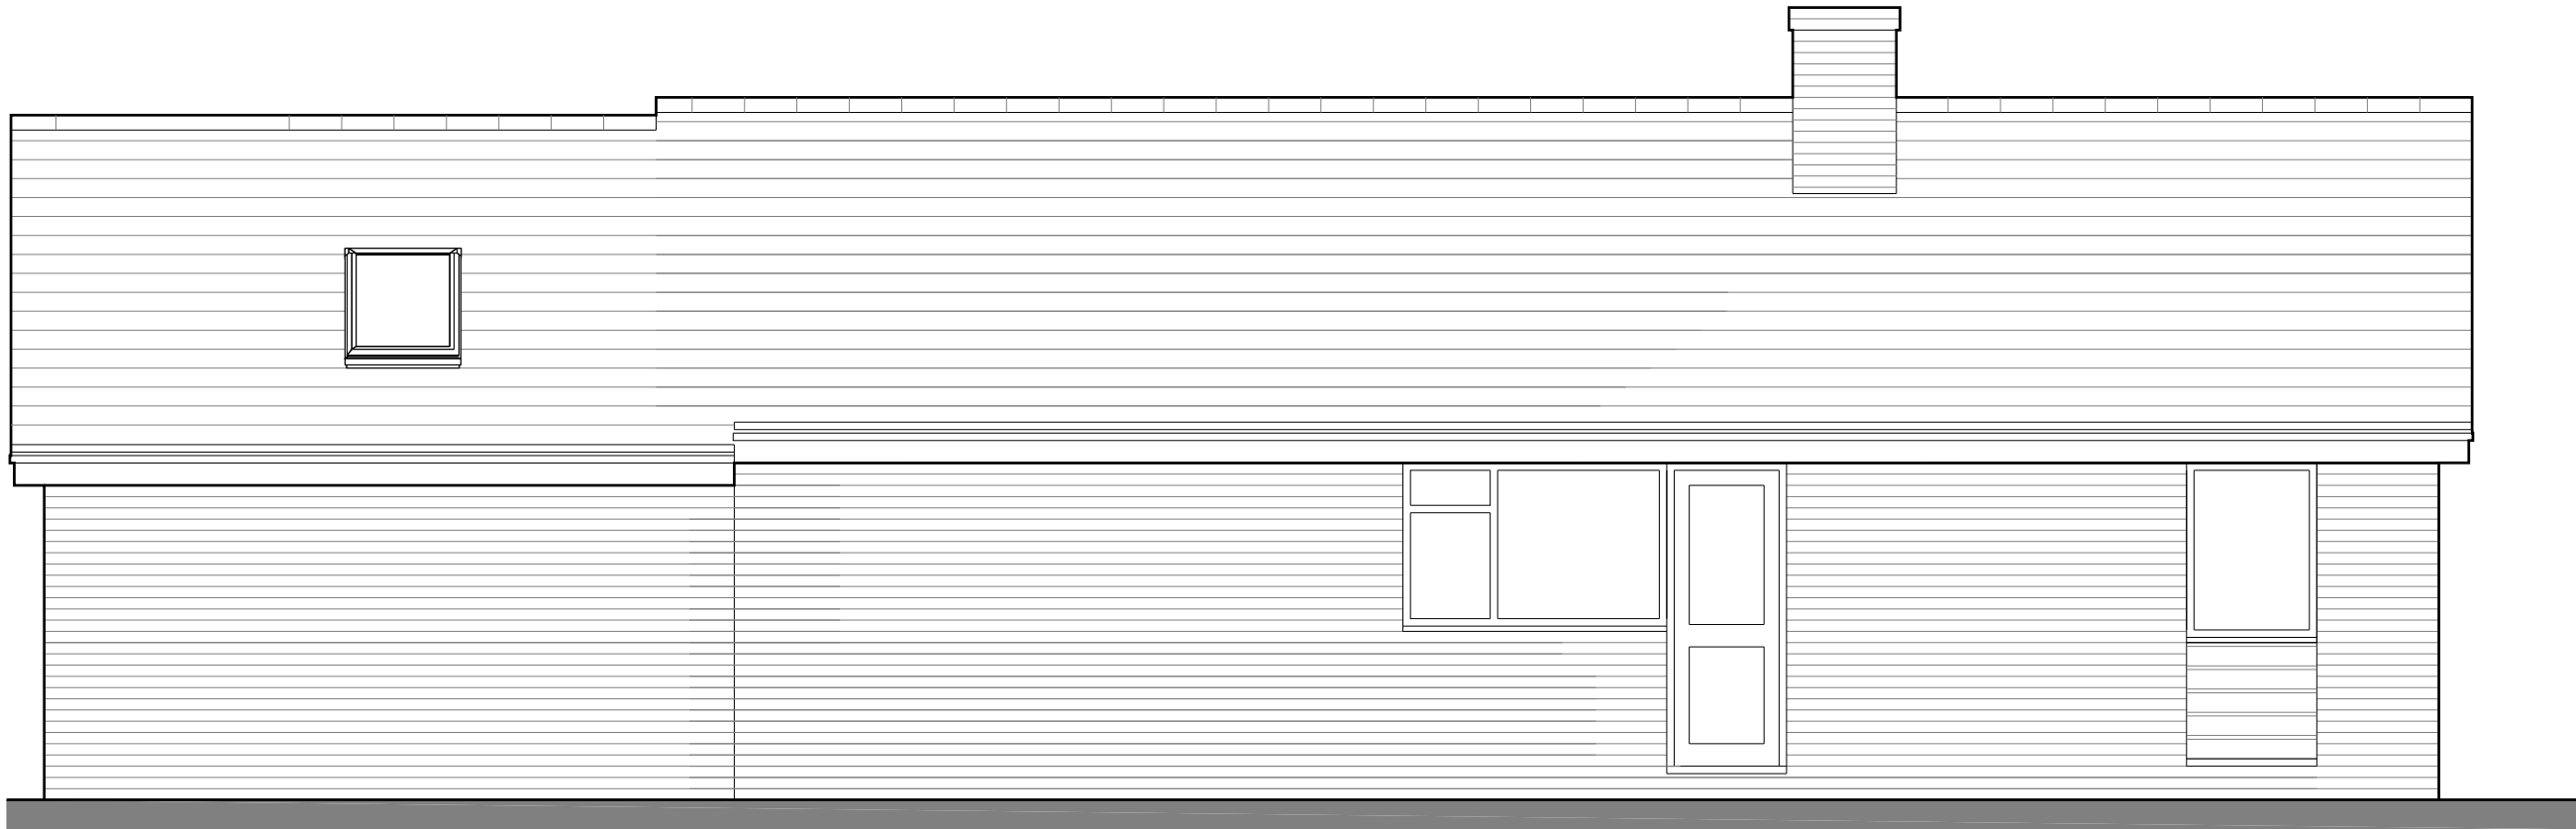


Proposed South East Elevation




Proposed North East Elevation

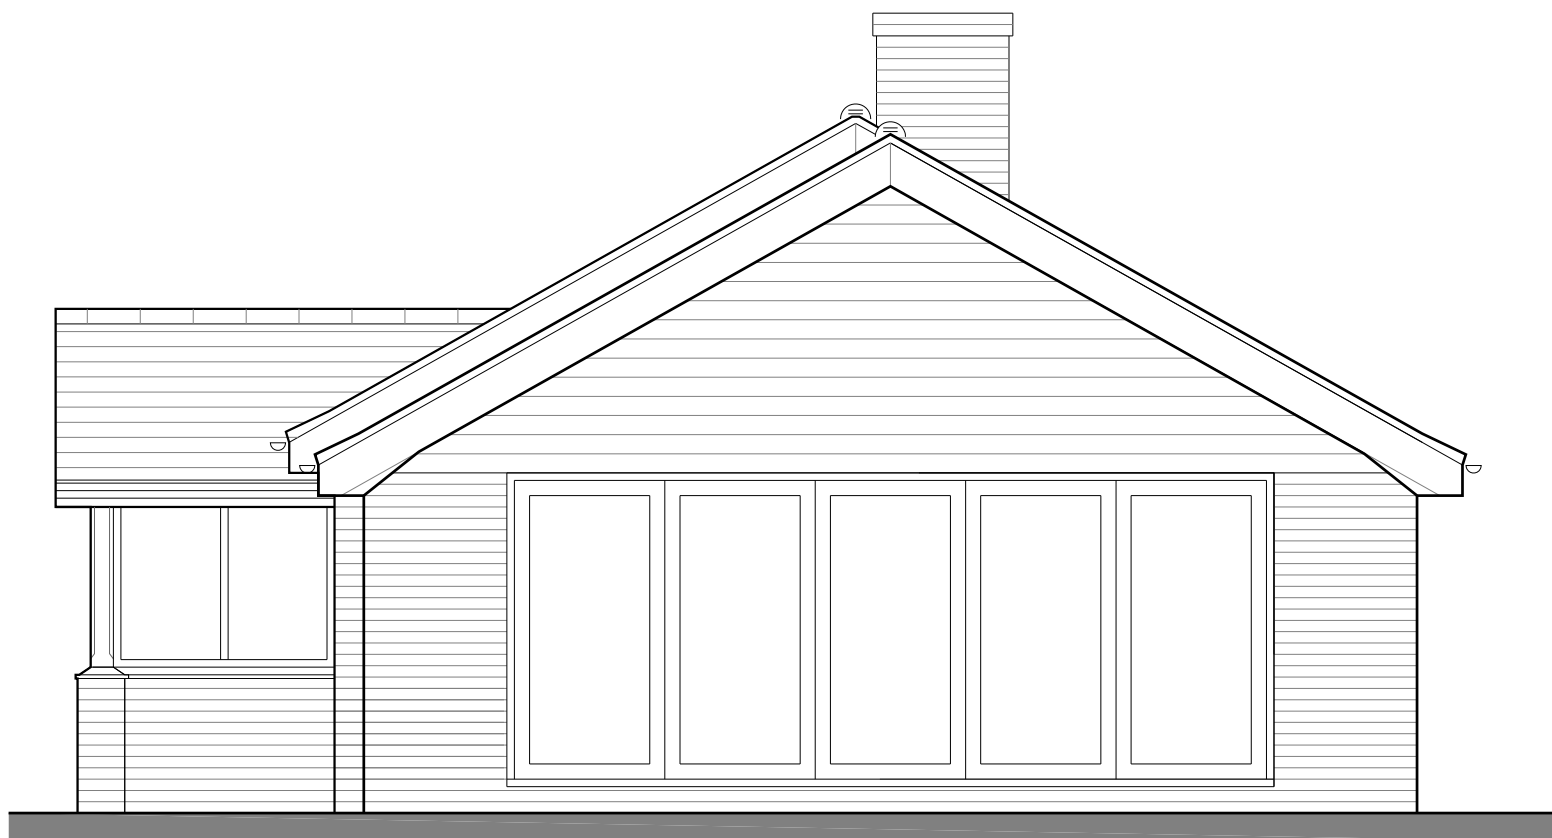

Proposed South West Elevation

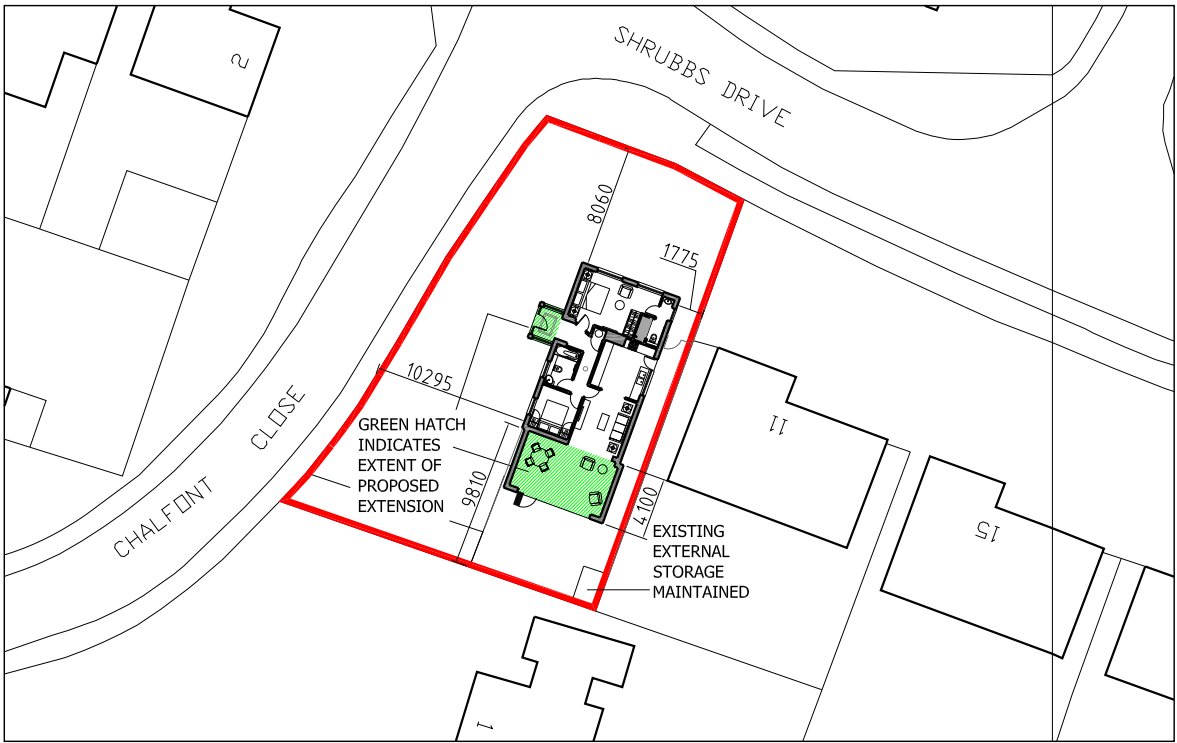

Site Plan - Scale: 1:500

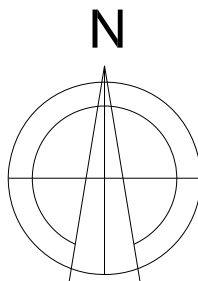

Drayton House,
Drayton Lane,
Chichester
West Sussex,
PO20 2EW
TEL: 01243 832293

Architectural
Services
Planning
Building Regs
On Site Supervision
Landscape Design

e-mail: info@jjrdesigns.com

Client:
MR & MRS BOOKER

Project:
9 SHRUBS DRIVE
MIDDLETON-ON-SEA PO22 7SW

Drawing Title:
PROPOSED PLANS & ELEVATIONS
SITE PLAN

Issue status:
Outline proposals ☐ Production information ☐ Scheme design ☐
Tender drawing ☐ Detail design ☐ Contract drawing ☐

Scale: 1:50	Drawn:	Checked:	Approved:	Date: OCT 2013
Job No: 1184	Drawing No: 101	Revision: A		