




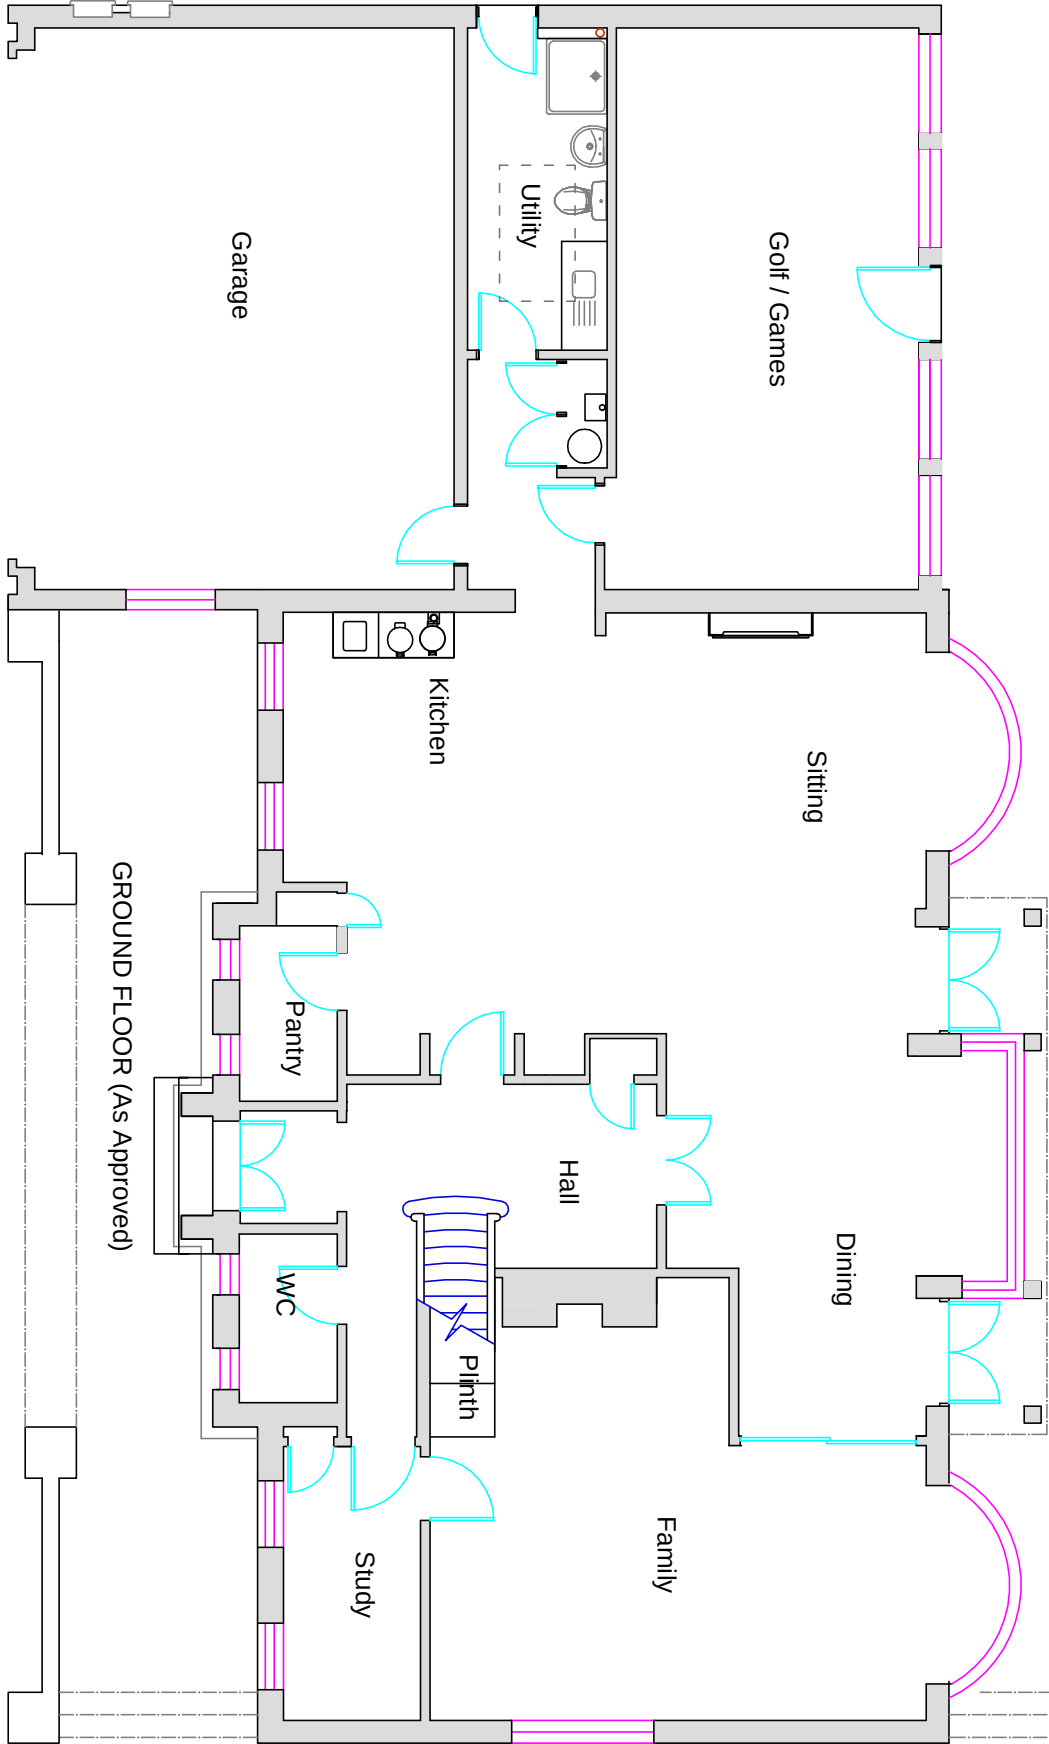


GROUND FLOOR (As Approved)

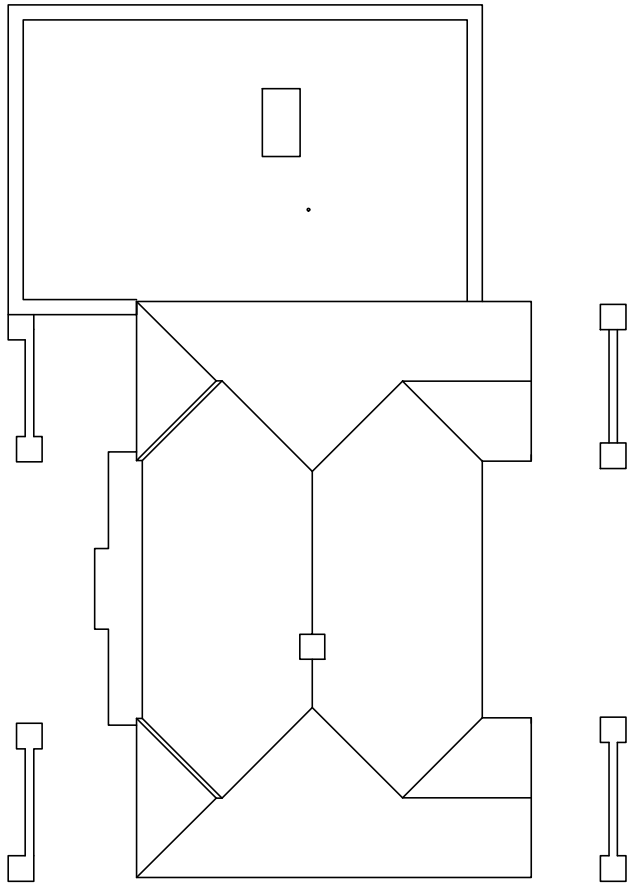

ROOF PLAN (As Approved) (1:200)

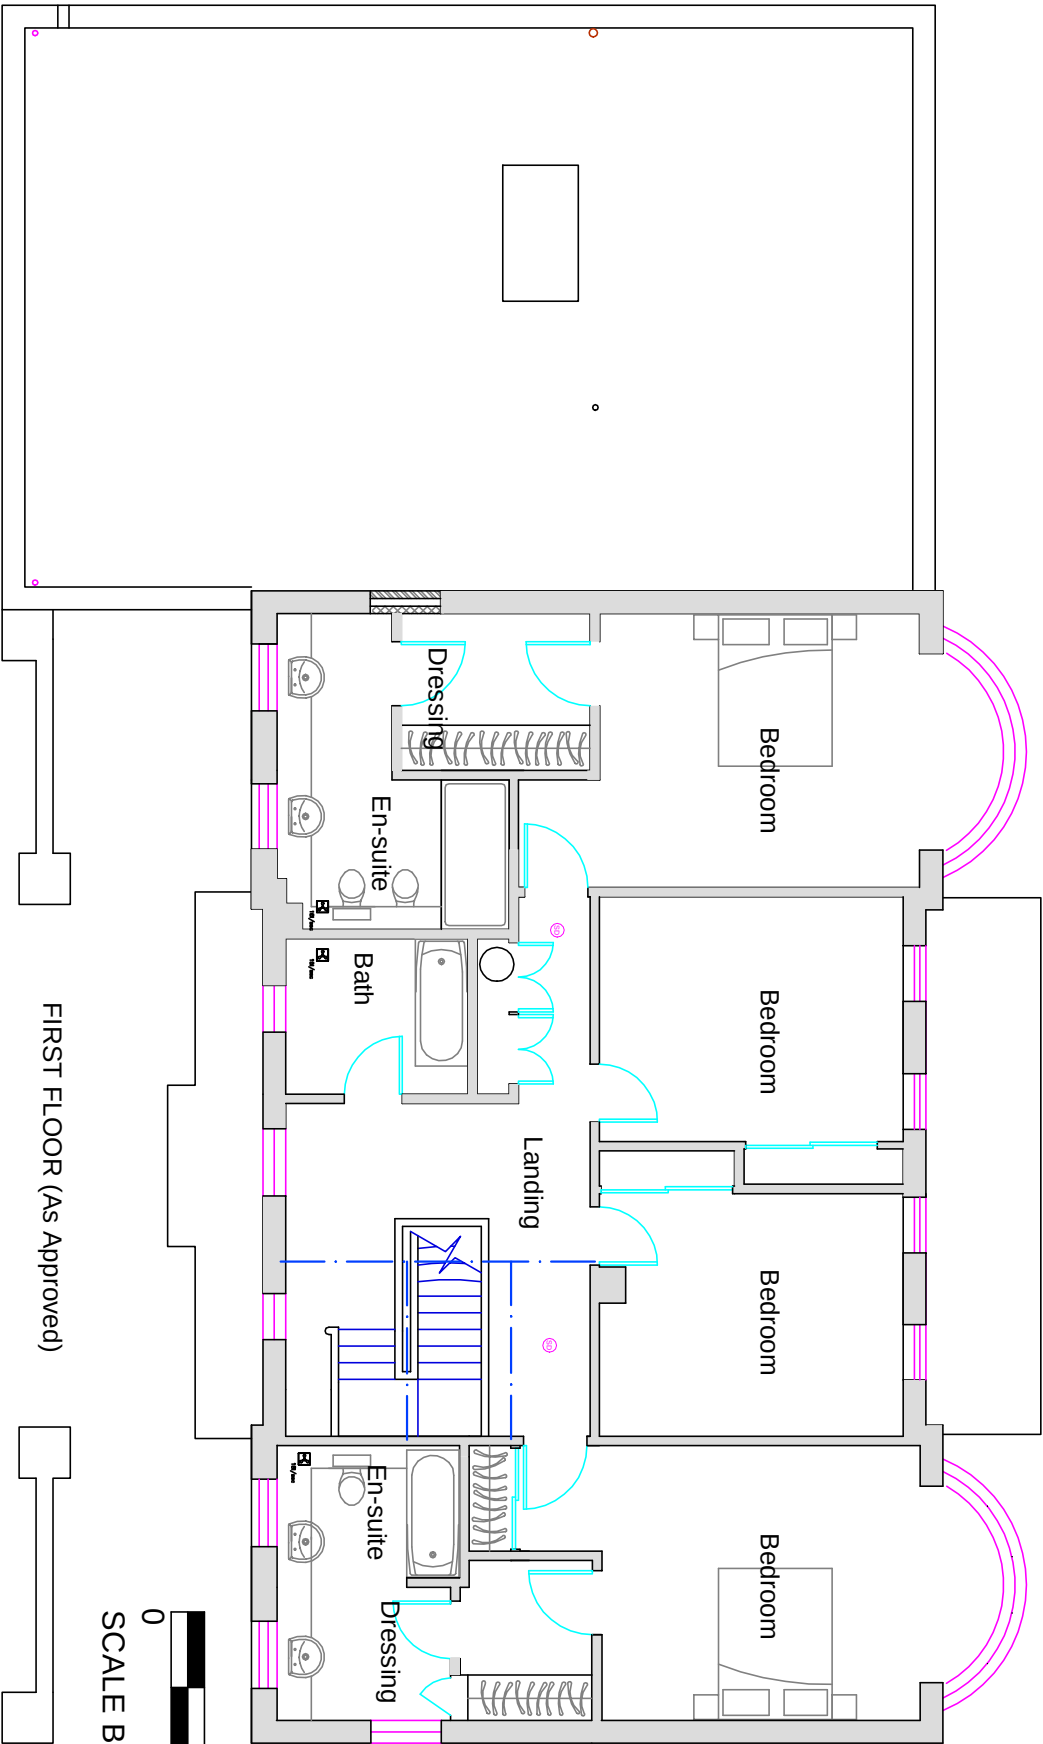

FIRST FLOOR (As Approved)

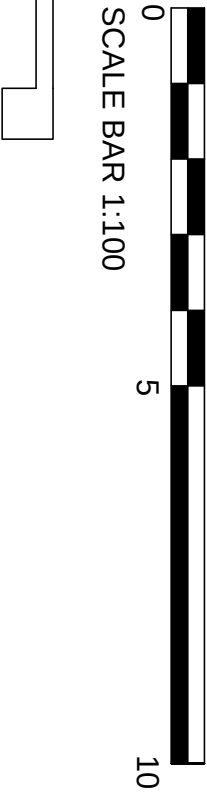

REVISIONS

Ordinance Survey Licence number 100062725
(c) Crown copyright 2021. All rights reserved.

Notes

1. These are computerised drawings for the purposes of obtaining planning & building regulations approvals & are based on certain overall measurements. They do not constitute working drawings.
2. Distortion and uneven walls etc. have been ignored with some average measurements.
3. Dimensions shown must not be relied upon and must be checked on site and verified prior to commencement of work.
4. Where applicable this drawing is to be read in conjunction with other consultants' drawings & calculations.
5. Do not scale from these drawings, except for planning purposes
6. Any Work undertaken prior to Planning and Building Regulations Approval is done so entirely at the Client/Contractors own risk
7. The client is reminded of their obligations under the Party Wall etc. Act 1997 where appropriate.
- (c) 2021 - A.H Sutcliff

SUTCLIFF CONSULTANTS Ltd

Chartered Building Engineers,
Surveyors & Architectural Consultants

11 Crossbush Road
Felpham, Bognor Regis
West Sussex, PO22 7LS



Tel: 01243 586004
Fax: 08708 793194
Mob: 07799 393250

Email: mail@sutcliffconsultants.co.uk

PROJECT DETAIL

17 Sea Way
Middleton on Sea
PO22 7RZ

Extension and refurbishment

FOR: Anstead

DRAWING SCALE: 1:100, 1:200 @A3

Existing floor plans and roof plan

DATE: Jul 2021

DRAWN: A. H. Sutcliff

DRAWING: 2106/PP2/02 REVISION: