


Beach
Huts

15

Structural corner posts to
square bay with lintels over
windows to support roof
structure above.

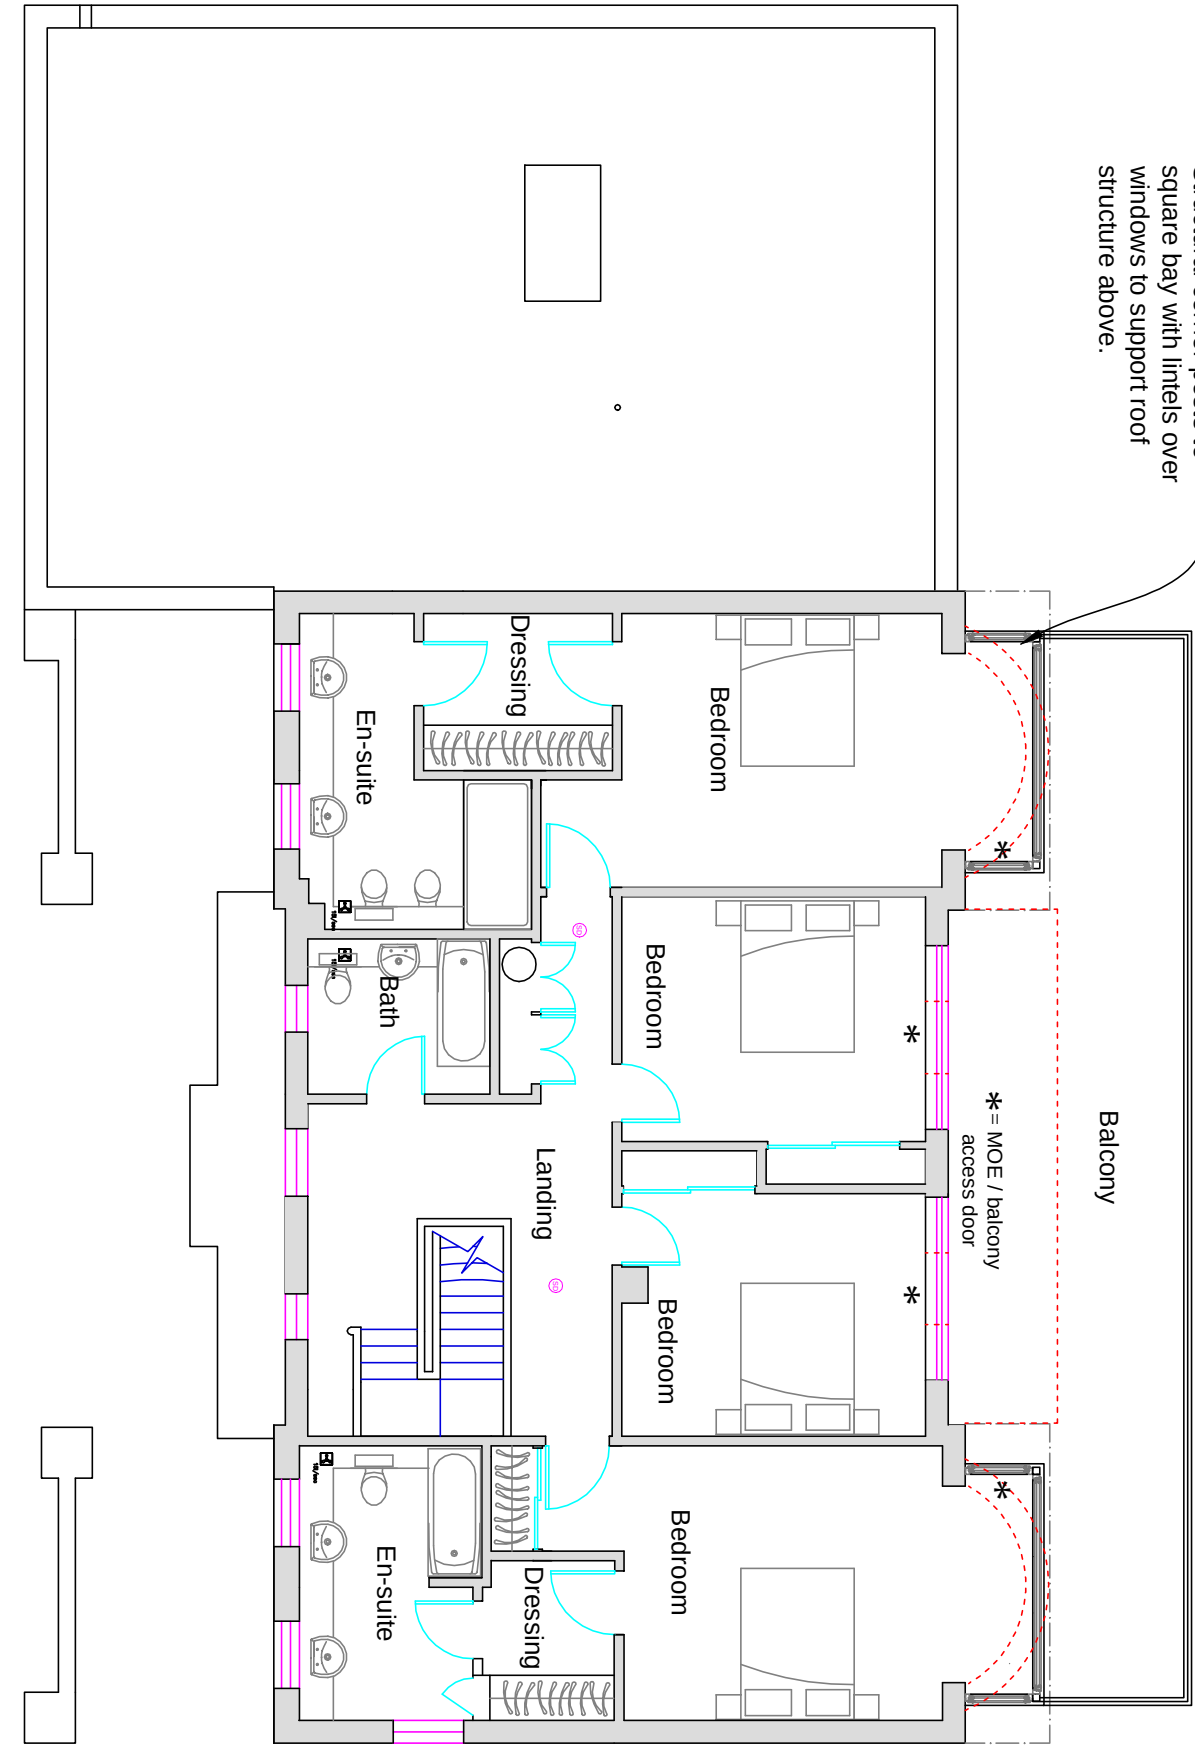

PROPOSED FIRST FLOOR



REVISIONS

Ordnance Survey Licence number 100062725
(c) Crown copyright 2021. All rights reserved.

Notes

1. These are computerised drawings for the purposes of obtaining planning & building regulations approvals & are based on certain overall measurements. They do not constitute working drawings.
2. Distortion and uneven walls etc. have been ignored with some average measurements.
3. Dimensions shown must not be relied upon and must be checked on site and verified prior to commencement of work.
4. Where applicable this drawing is to be read in conjunction with other consultants' drawings & calculations.
5. Do not scale from these drawings, except for planning purposes
6. Any Work undertaken prior to Planning and Building Regulations Approval is done so entirely at the Client/Contractors own risk
7. The client is reminded of their obligations under the Party Wall etc. Act 1997 where appropriate.
- (c) 2021 - A.H. Sutcliff

SUTCLIFF CONSULTANTS Ltd

Chartered Building Engineers,

Surveyors & Architectural Consultants



RICS

Email: mail@sutcliffconsultants.co.uk

PROJECT DETAIL

17 Sea Way

Middleton on Sea

PO22 7RZ

Extension and refurbishment

FOR: Anstead

DRAWING SCALE: 1:100 @A3

Proposed first floor plan

DATE: Jul 2021

DRAWN: A. H. Sutcliff

DRAWING: 2106/PP2/06 REVISION: