




Front Elevation ~ As Existing



Side Elevation ~ As Existing



Side Elevation ~ As Existing

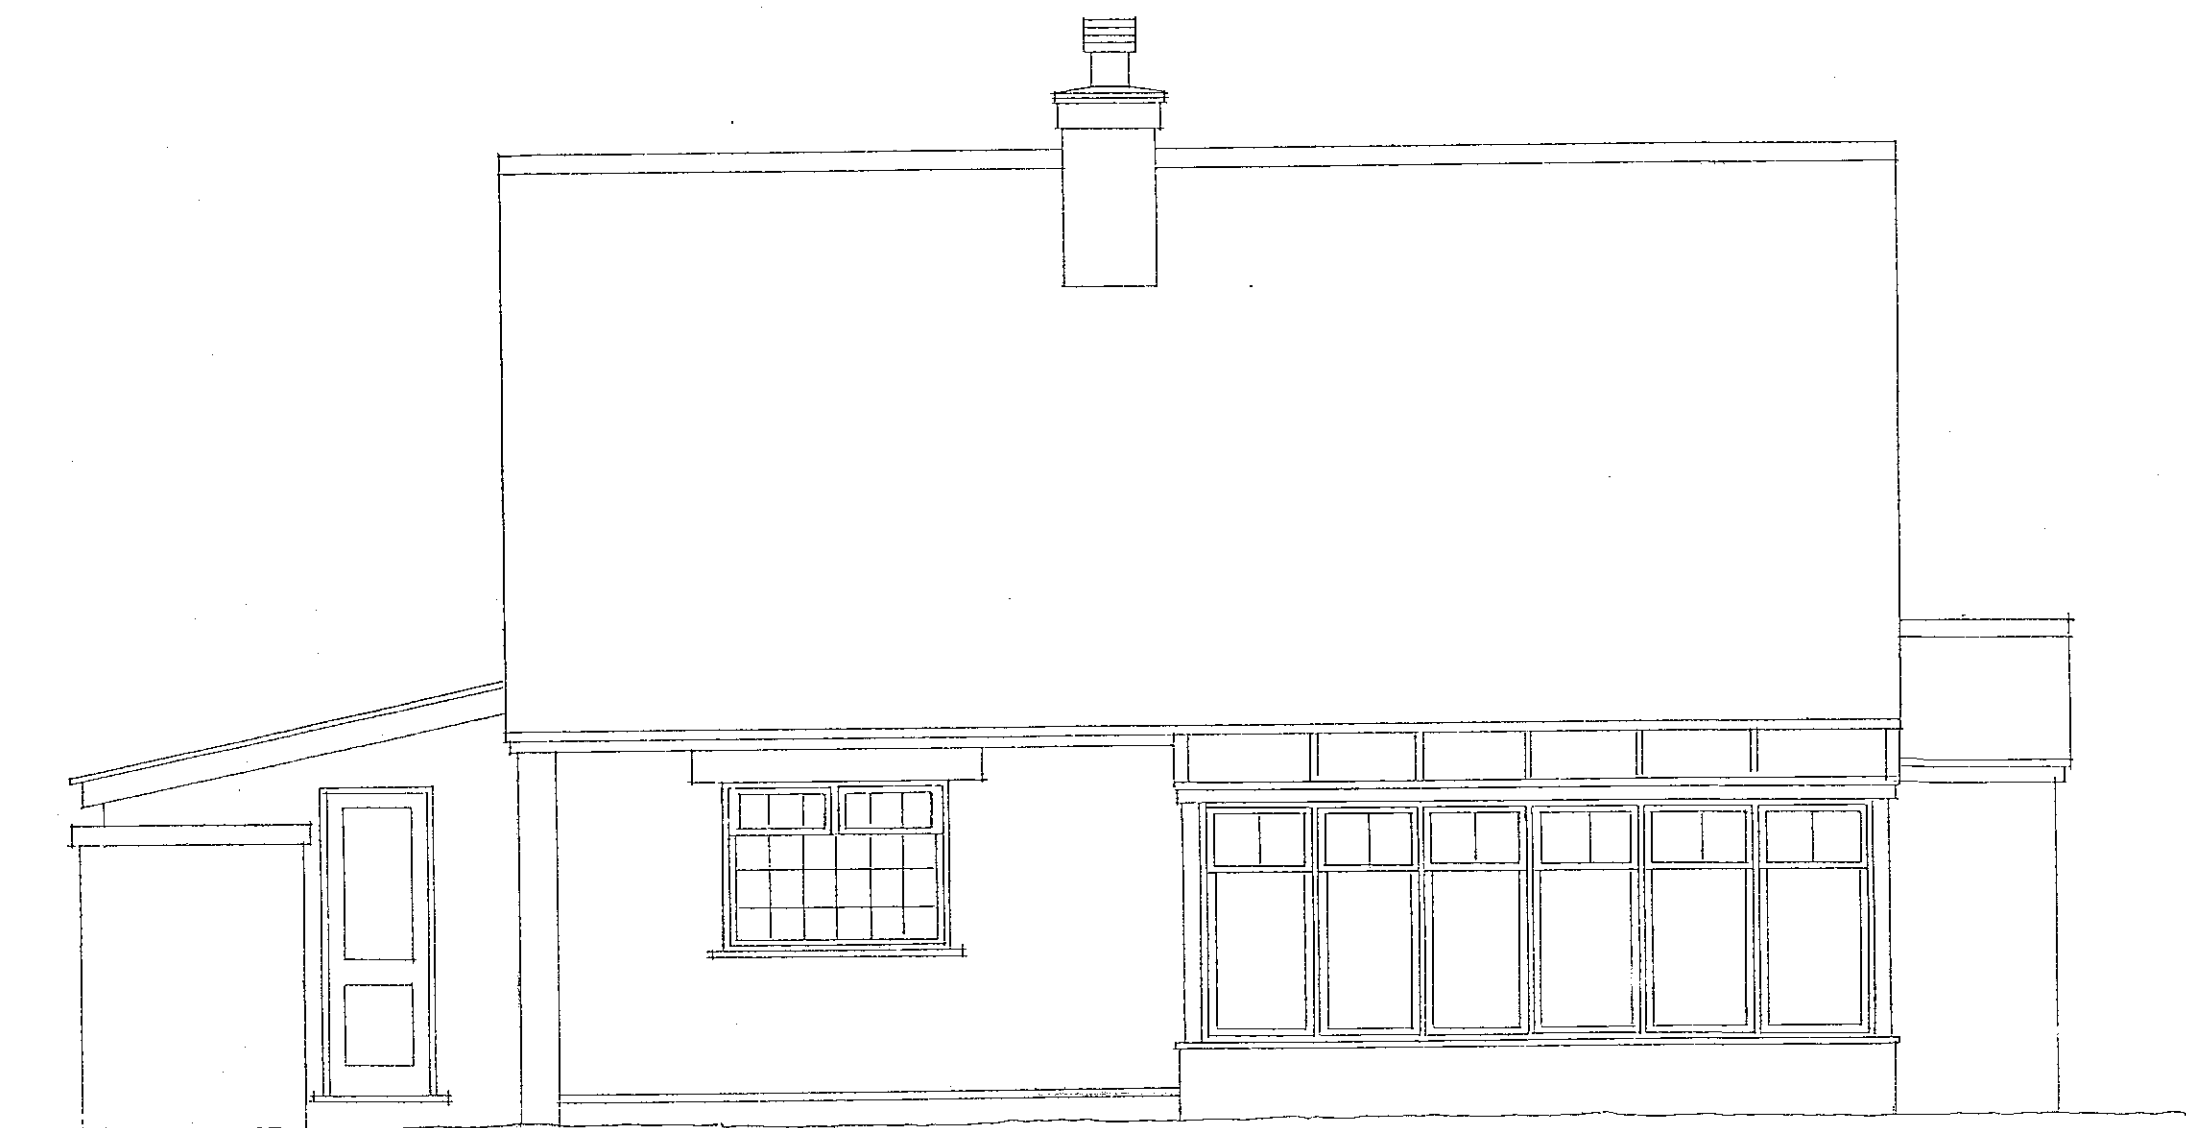

Rear Elevation ~ As Existing

98, Elmer Road, Middleton On Sea, Bognor Regis

Mr A. Likhoded

Scale 1 : 50

August 2017

No. 14/18/03

Clive Fish Building & Design Consultant

Tel : (01903) 732942