




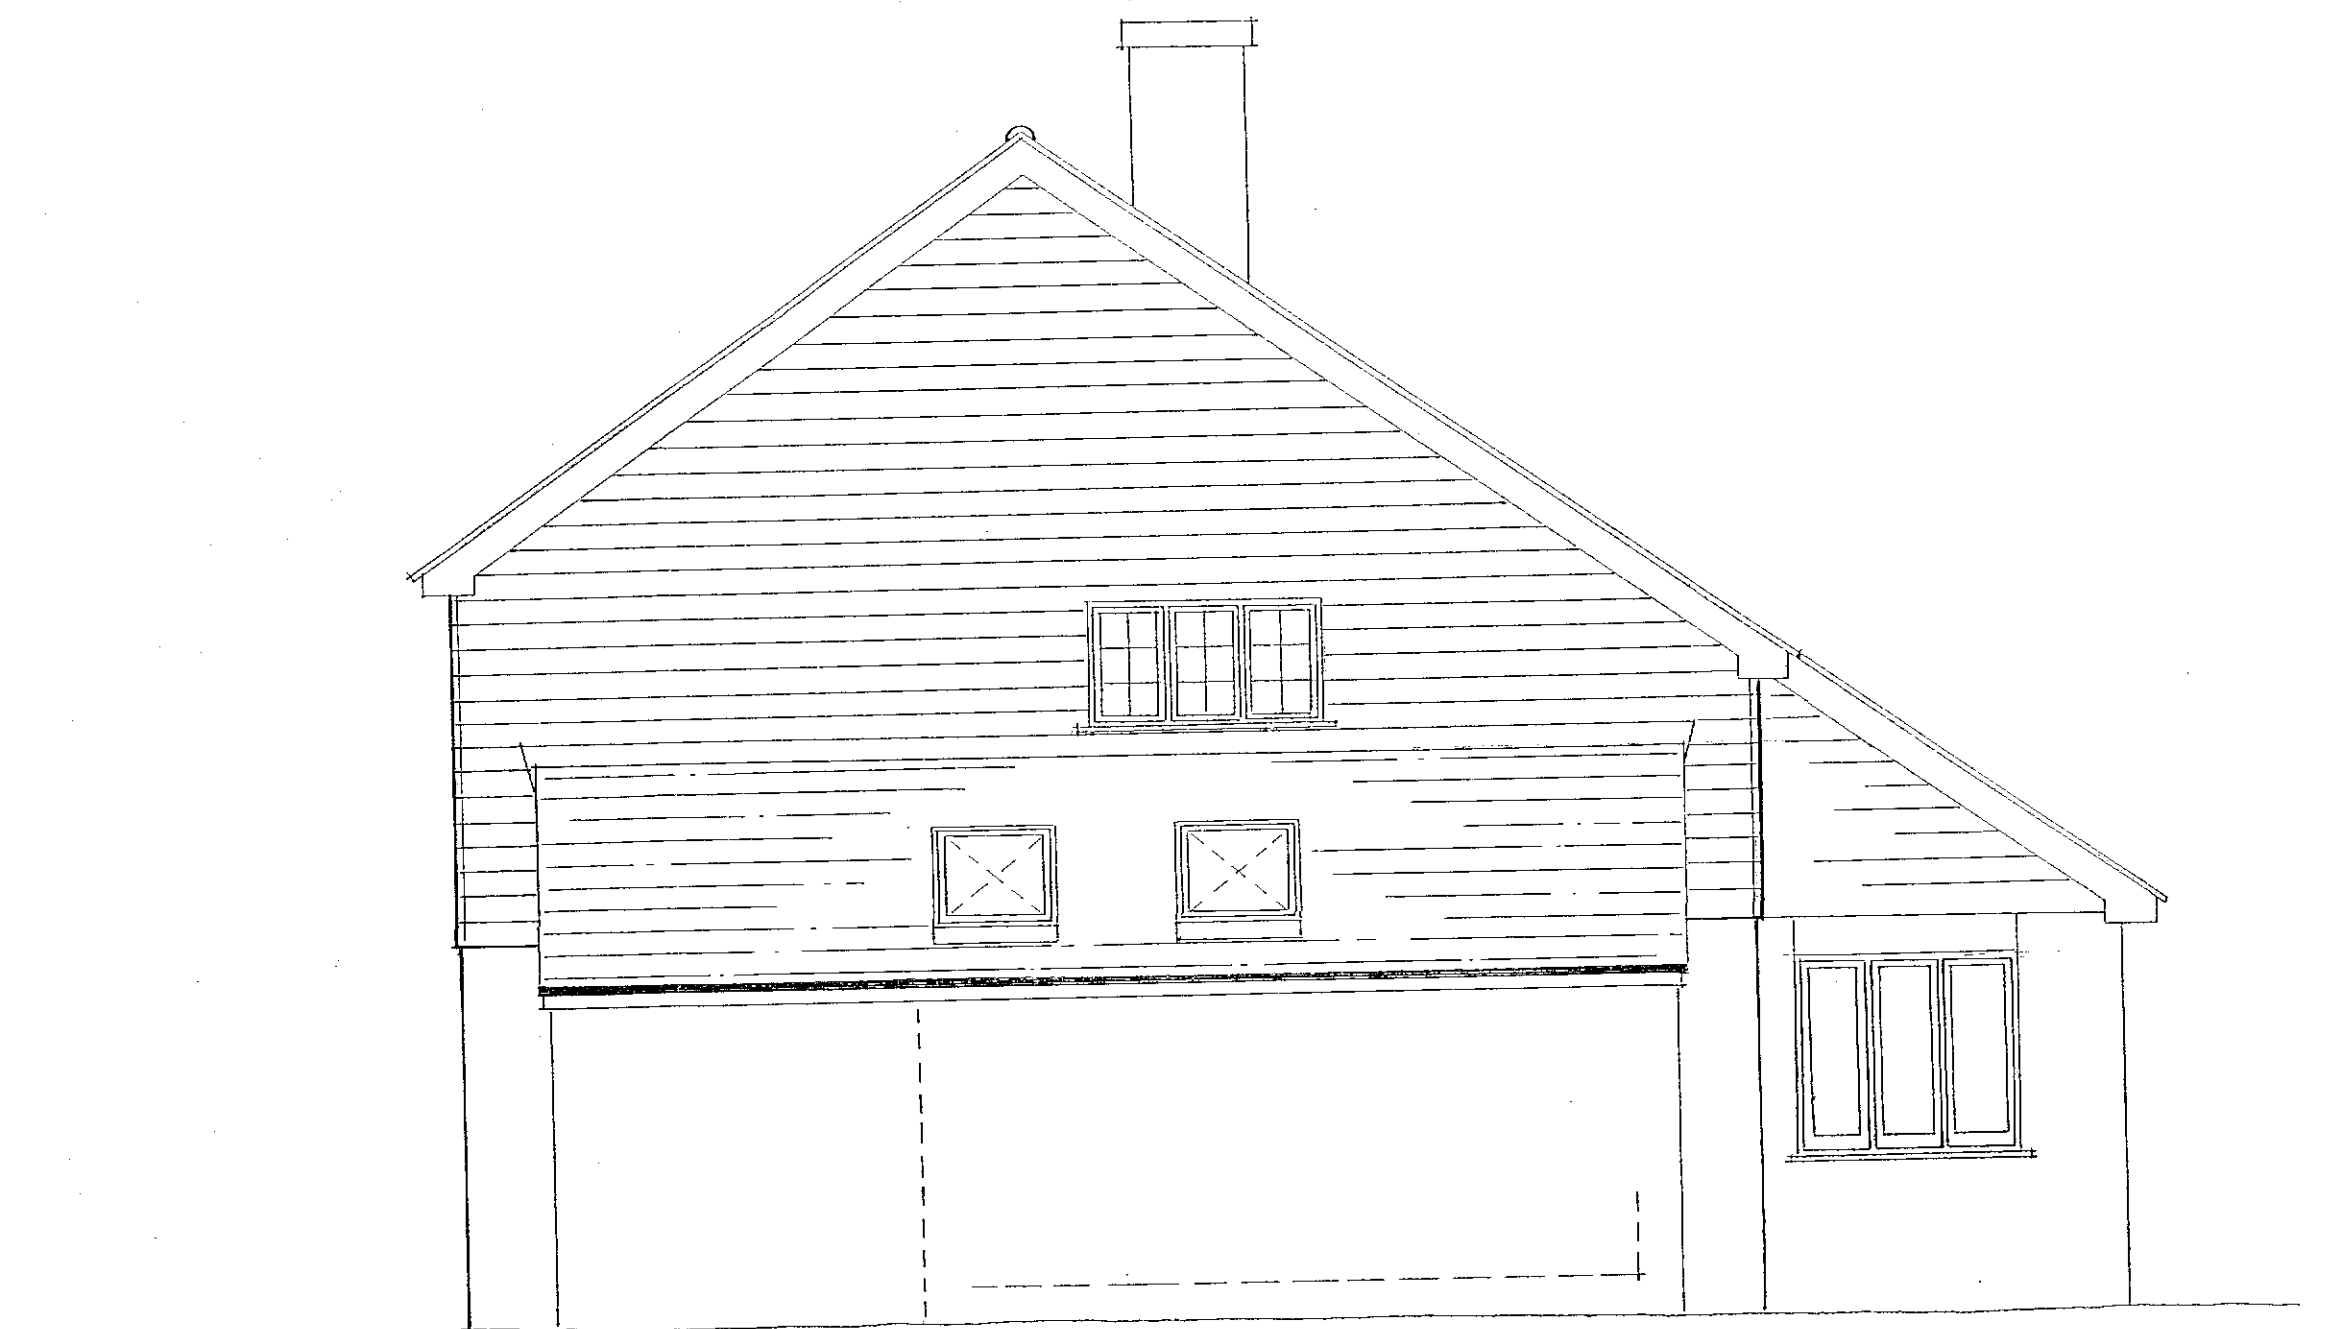

Side Elevation ~ As Existing

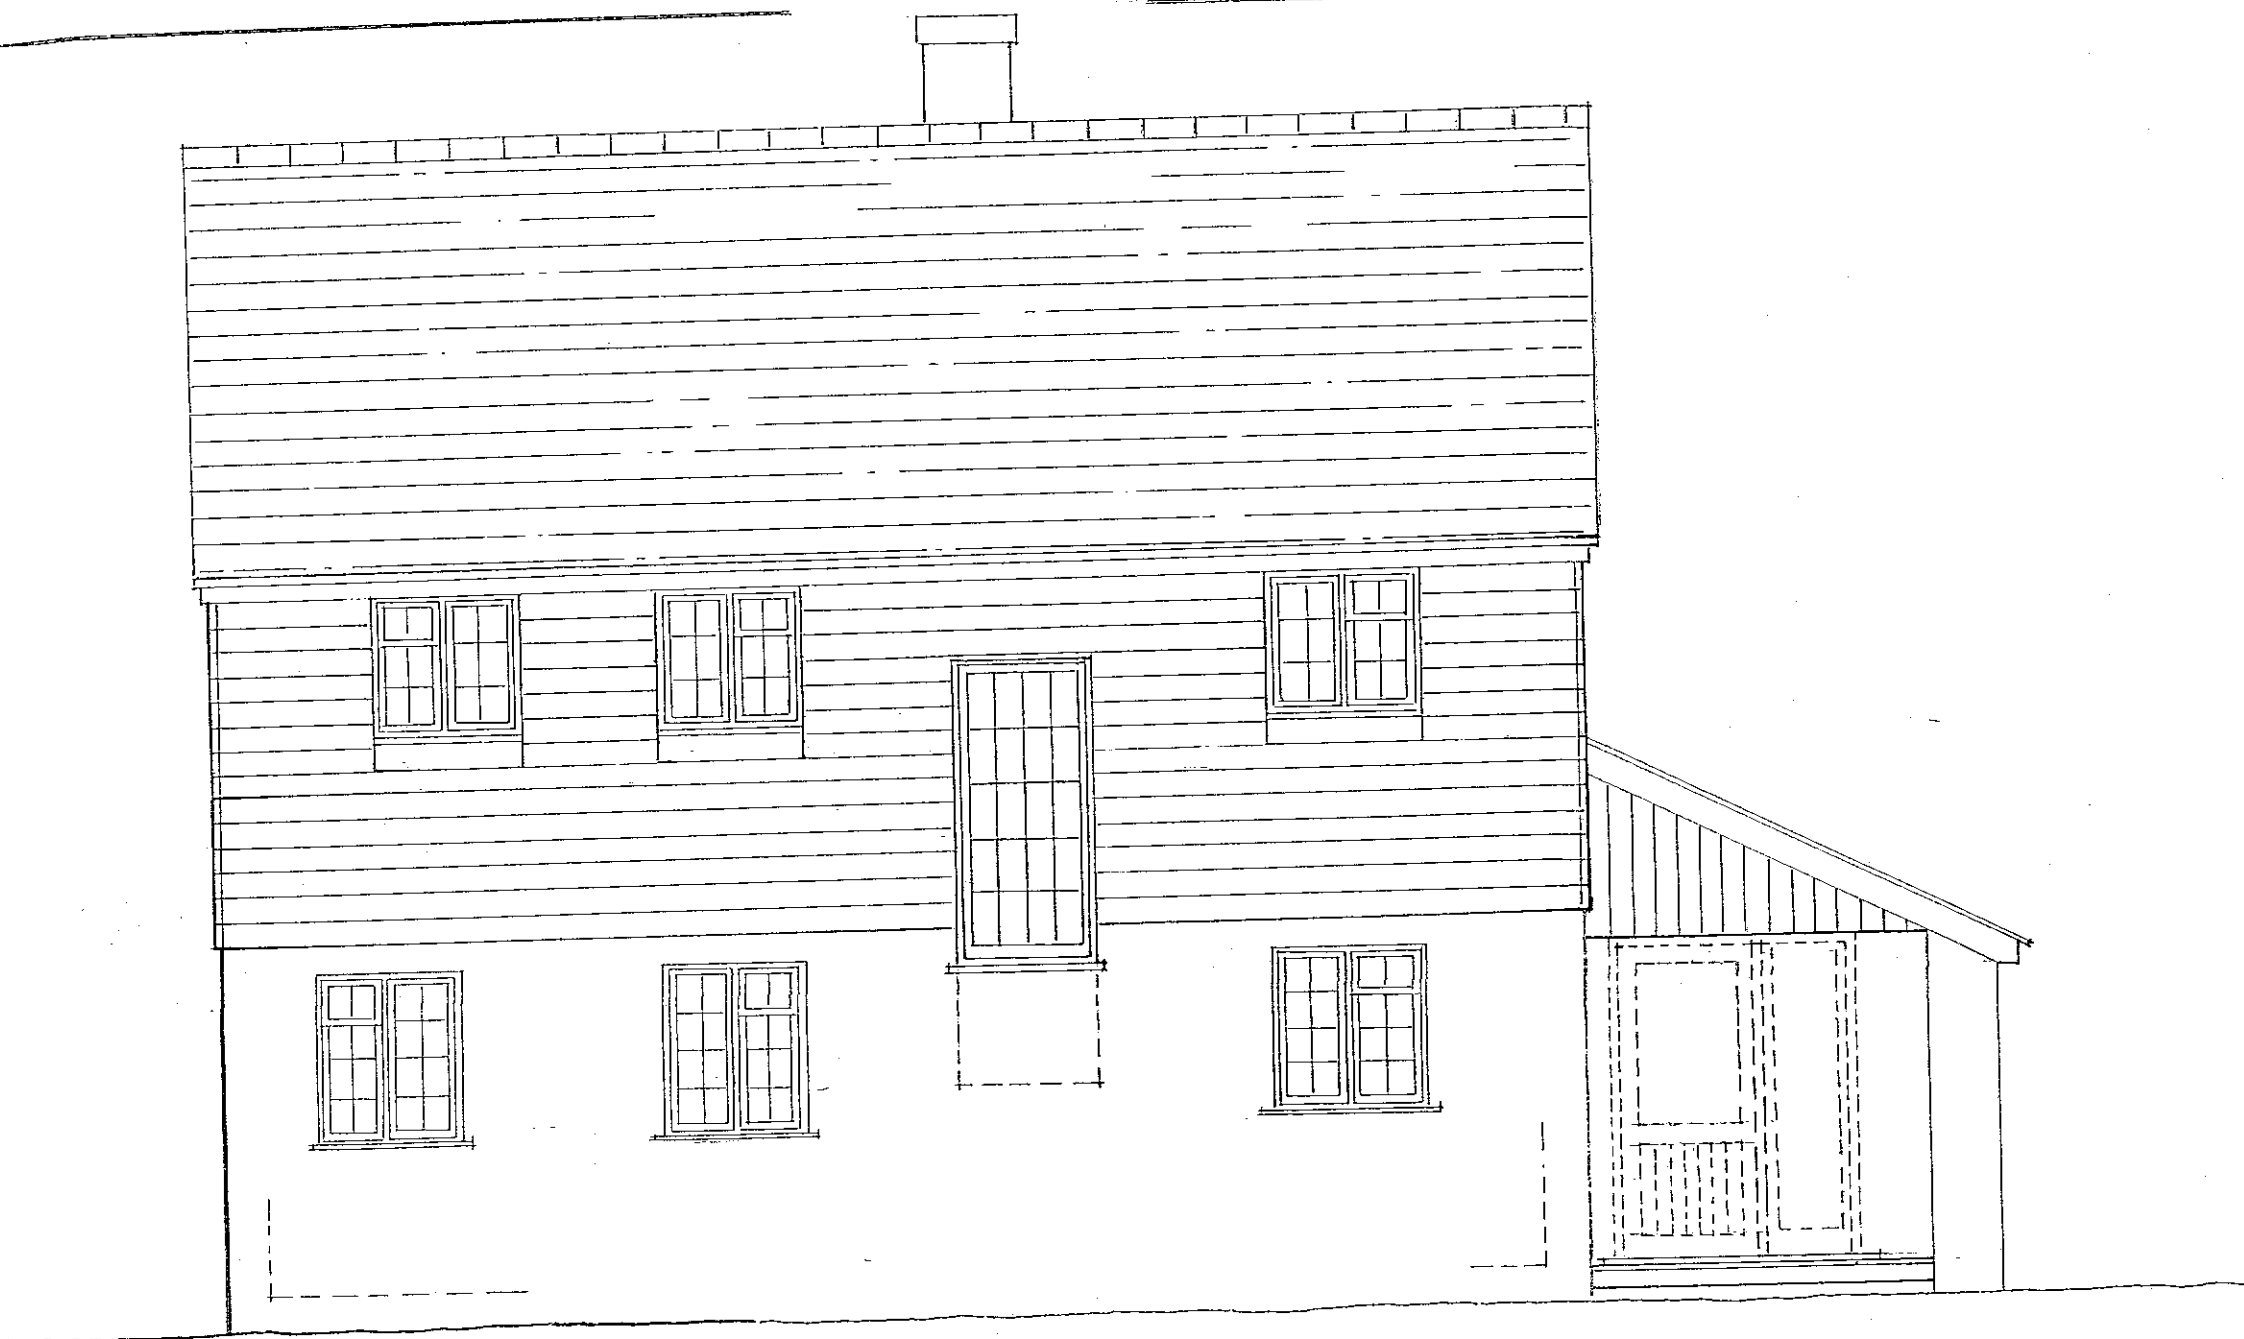

Side Elevation ~ As Existing

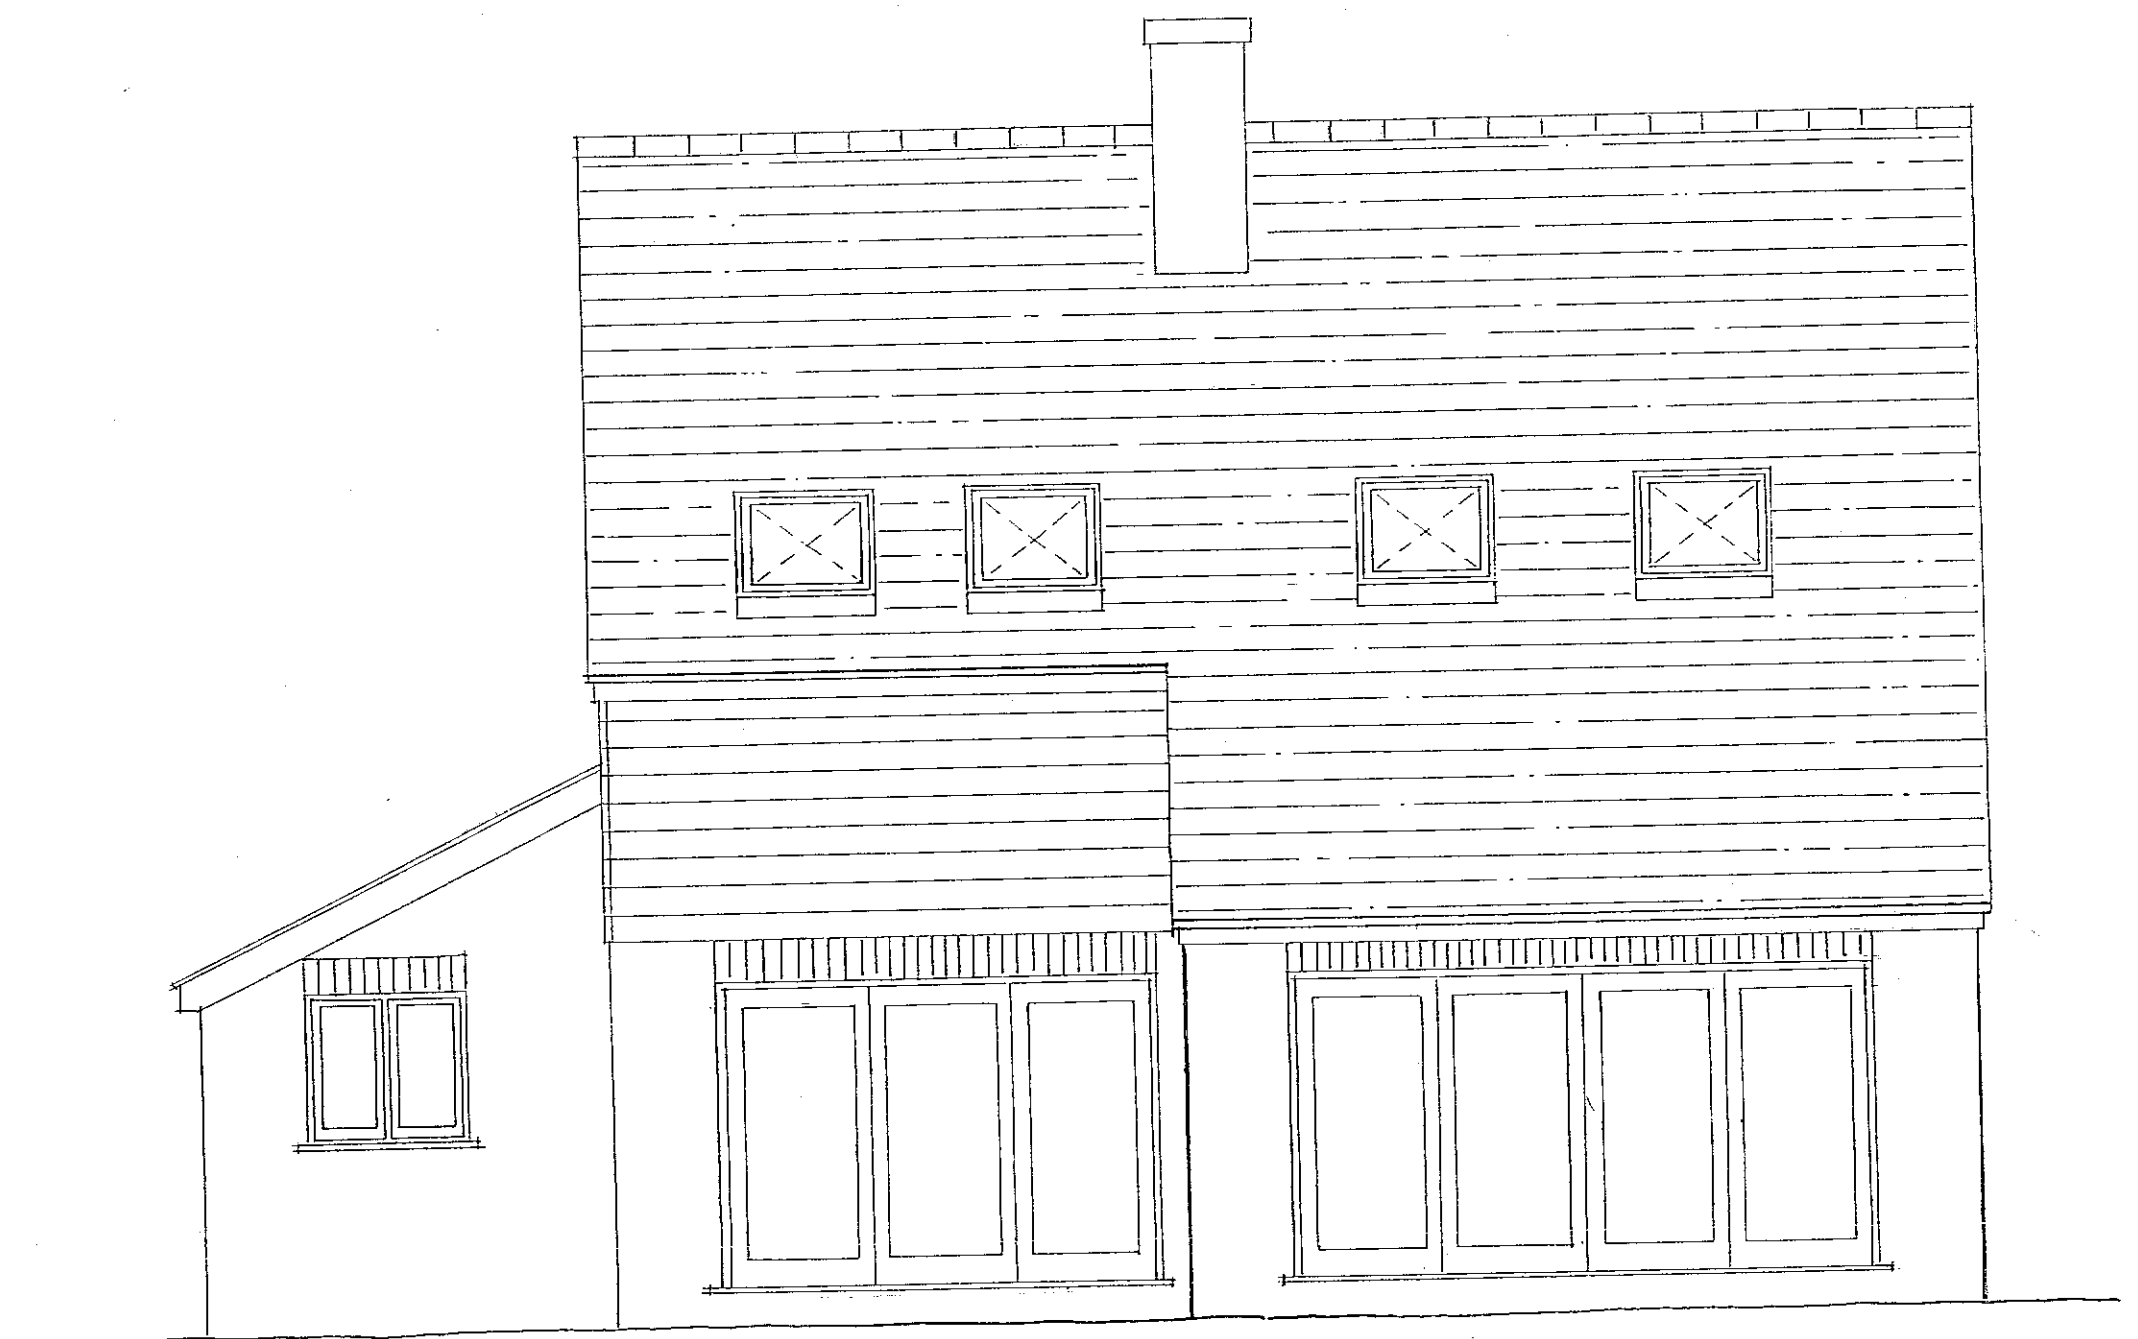

EXTERNAL MATERIALS:-

ROOF ~ MARLEY ETERNIT (RIVEN EDGEMORE, SMOOTH GREY)
 WALLS ~ GROUND FLOOR ~ PAINTED RENDER.
 FIRST FLOOR ~ SELF COLOUR BOARDING.
 WINDOWS/DOORS ~ REAR ELEVATION ~ ALUMINIUM.
 FRONT & SIDE ELEVATIONS ~ WHITE UPVC.

98, Elmer Road, Middleton On Sea, Bognor Regis

Mr A. Likhoded

Scale 1 : 50

August 2017

No. 14/18/06

Clive Fish Building & Design Consultant

Tel : (01903) 732942