


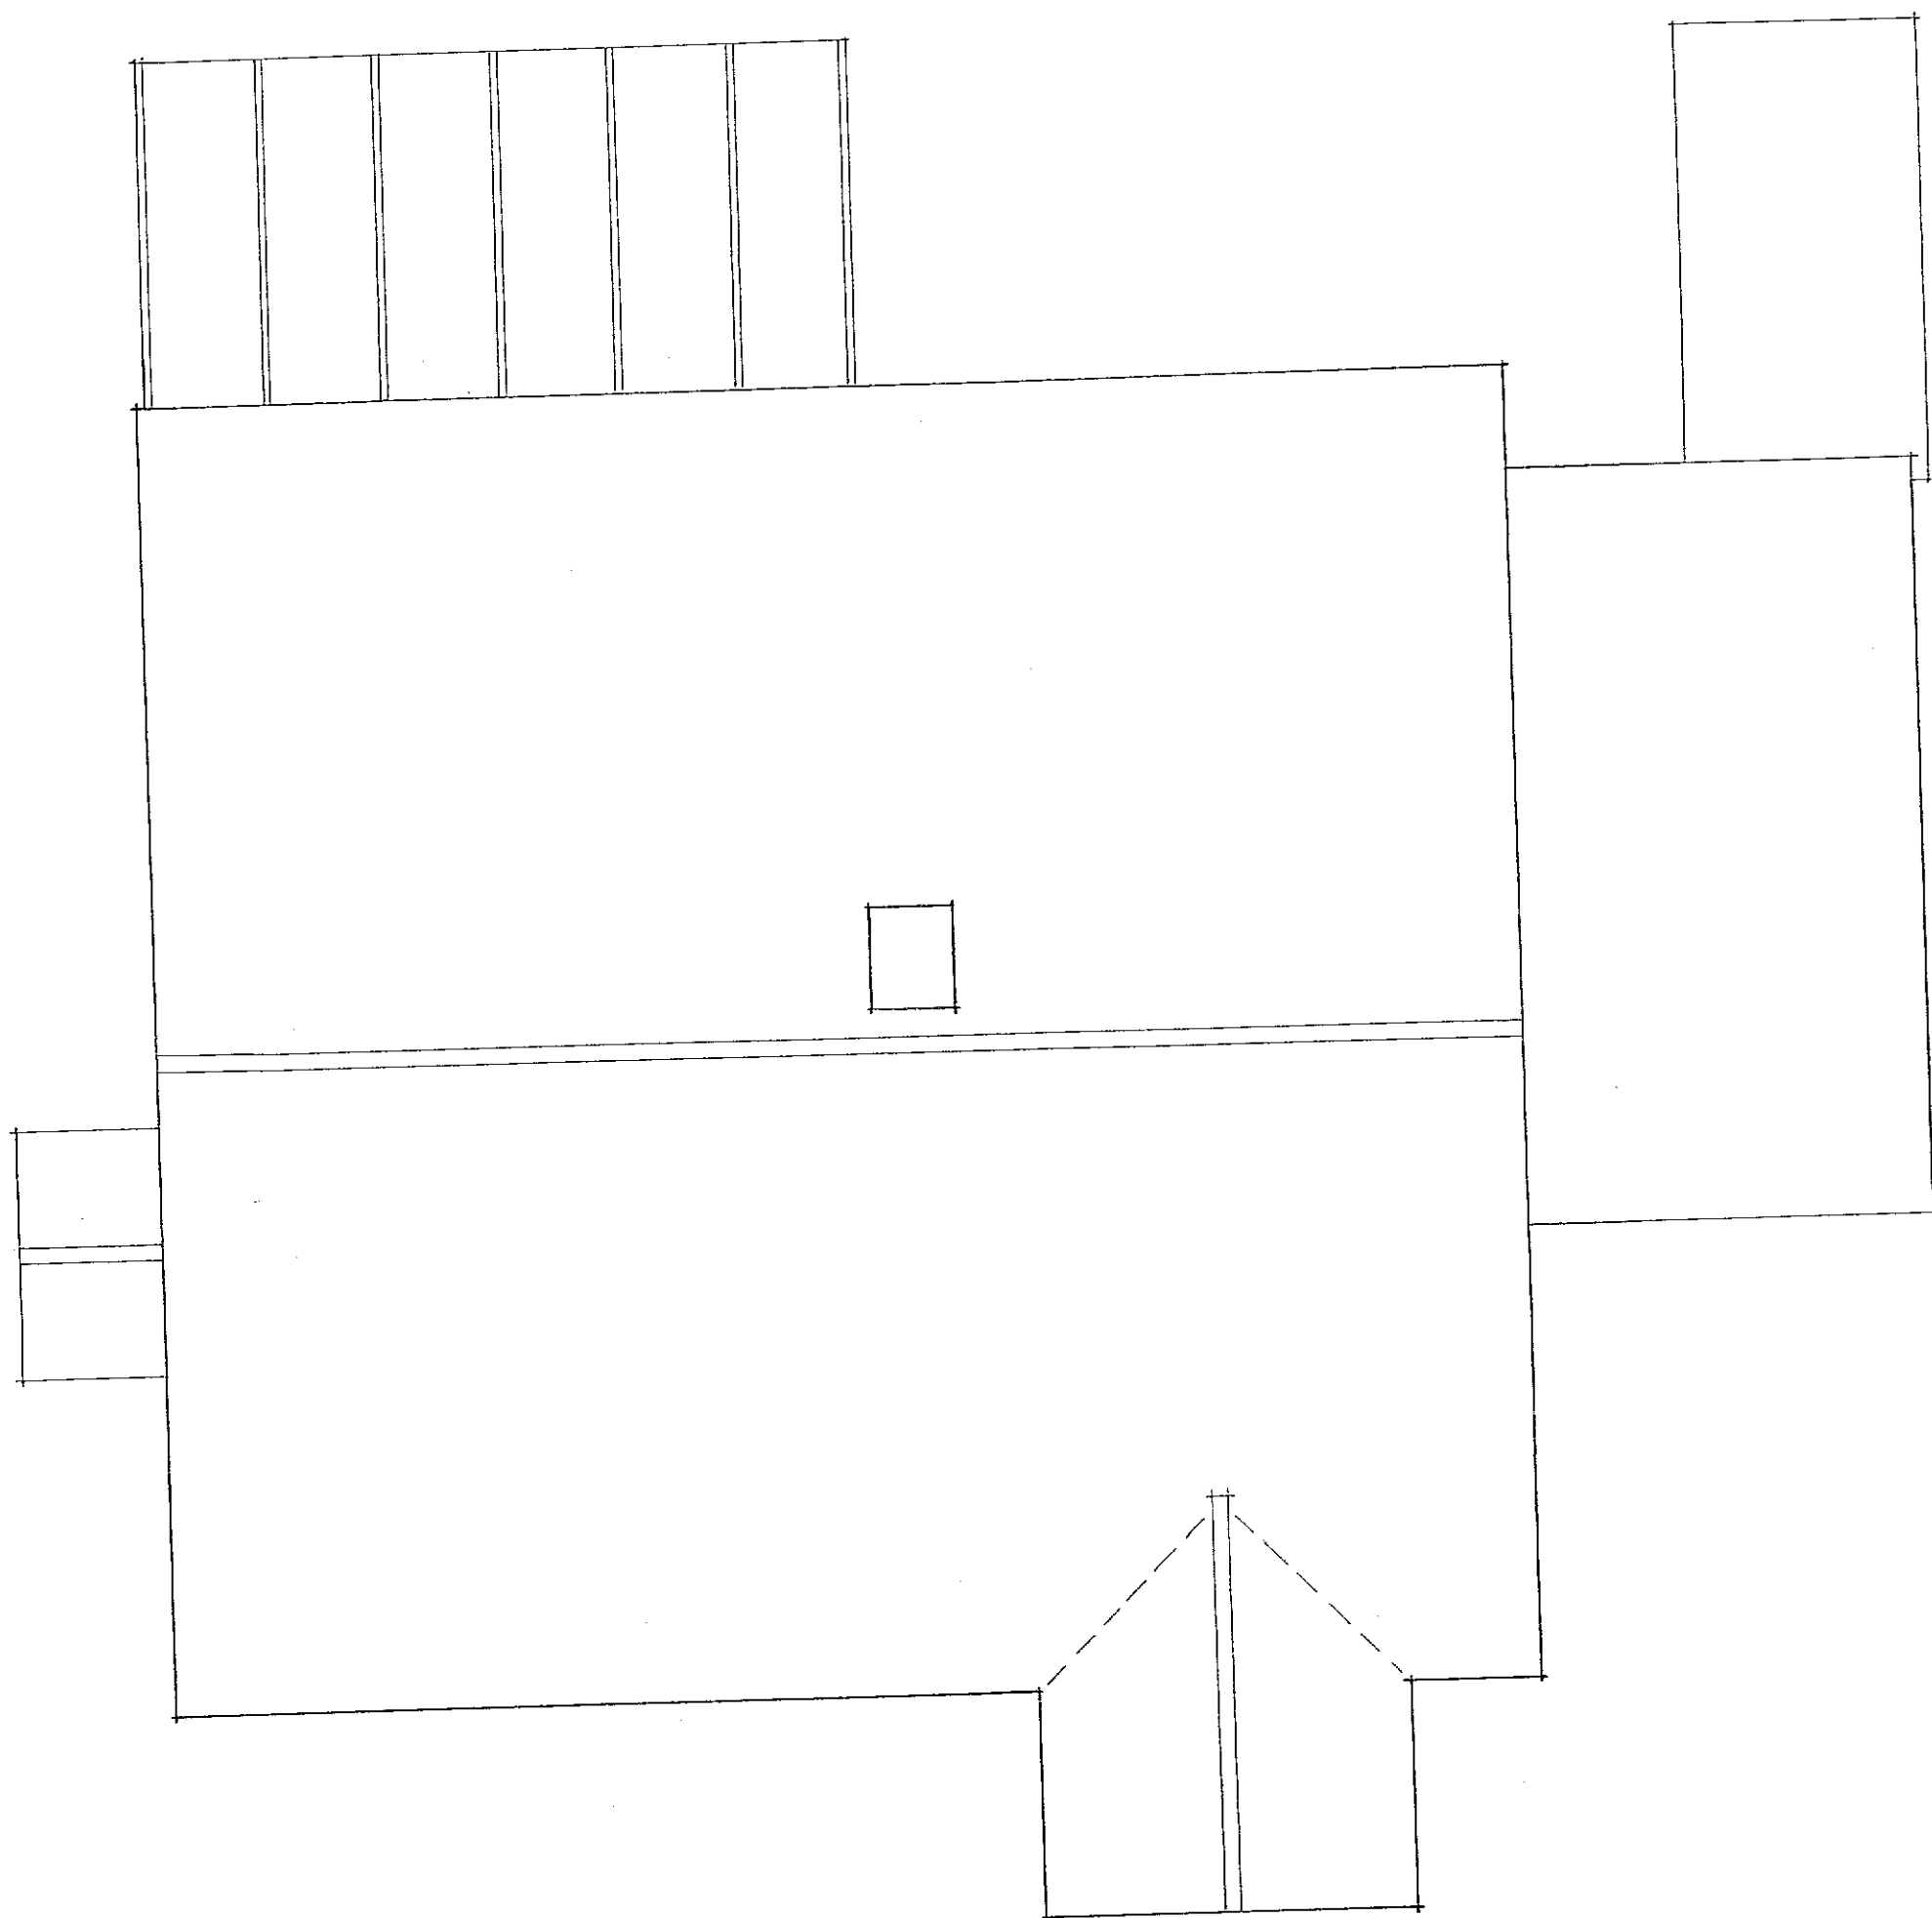

Roof Plan ~ As Existing

98, Elmer Road, Middleton On Sea, Bognor Regis

Mr. A. Likhoded

Scale 1 : 50 October 2017 No. 14/18/02

Clive Fish ~ Building & Design Consultant

Tel ; (01903) 732942