


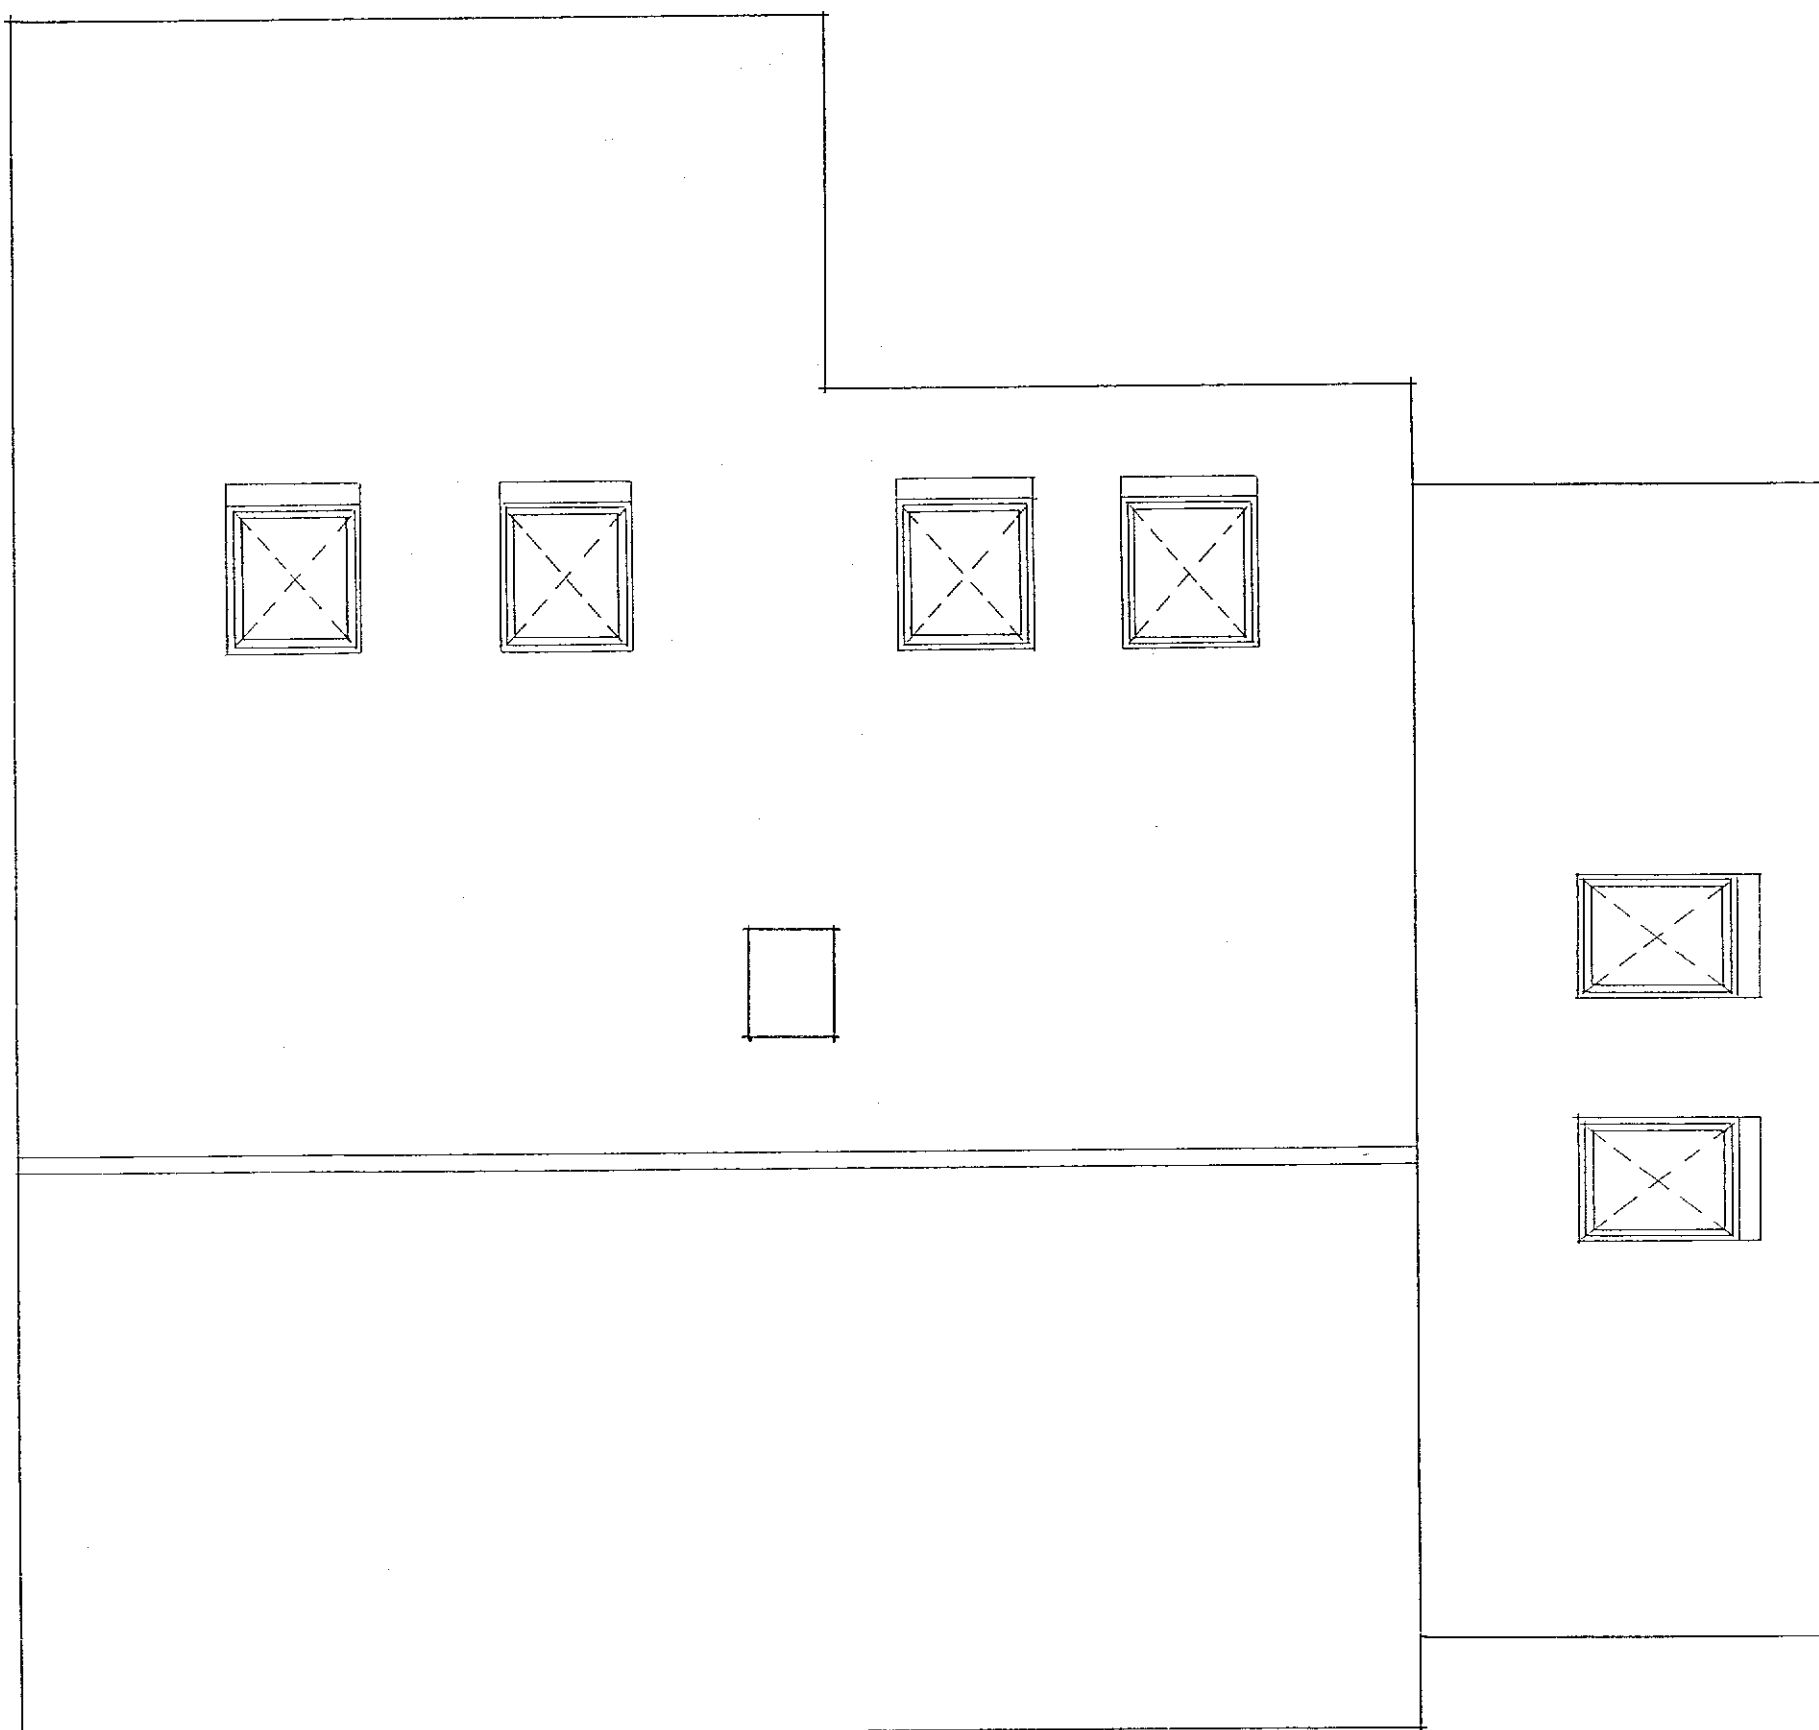

**Roof Plan ~ As Proposed**

**98, Elmer Road, Middleton On Sea, Bognor Regis**

**Mr. A. Likhoded**

**Scale 1 : 50    October 2017    No. 14/18/05**

**Clive Fish ~ Building & Design Consultant**

**Tel ; ( 01903 ) 732942**