



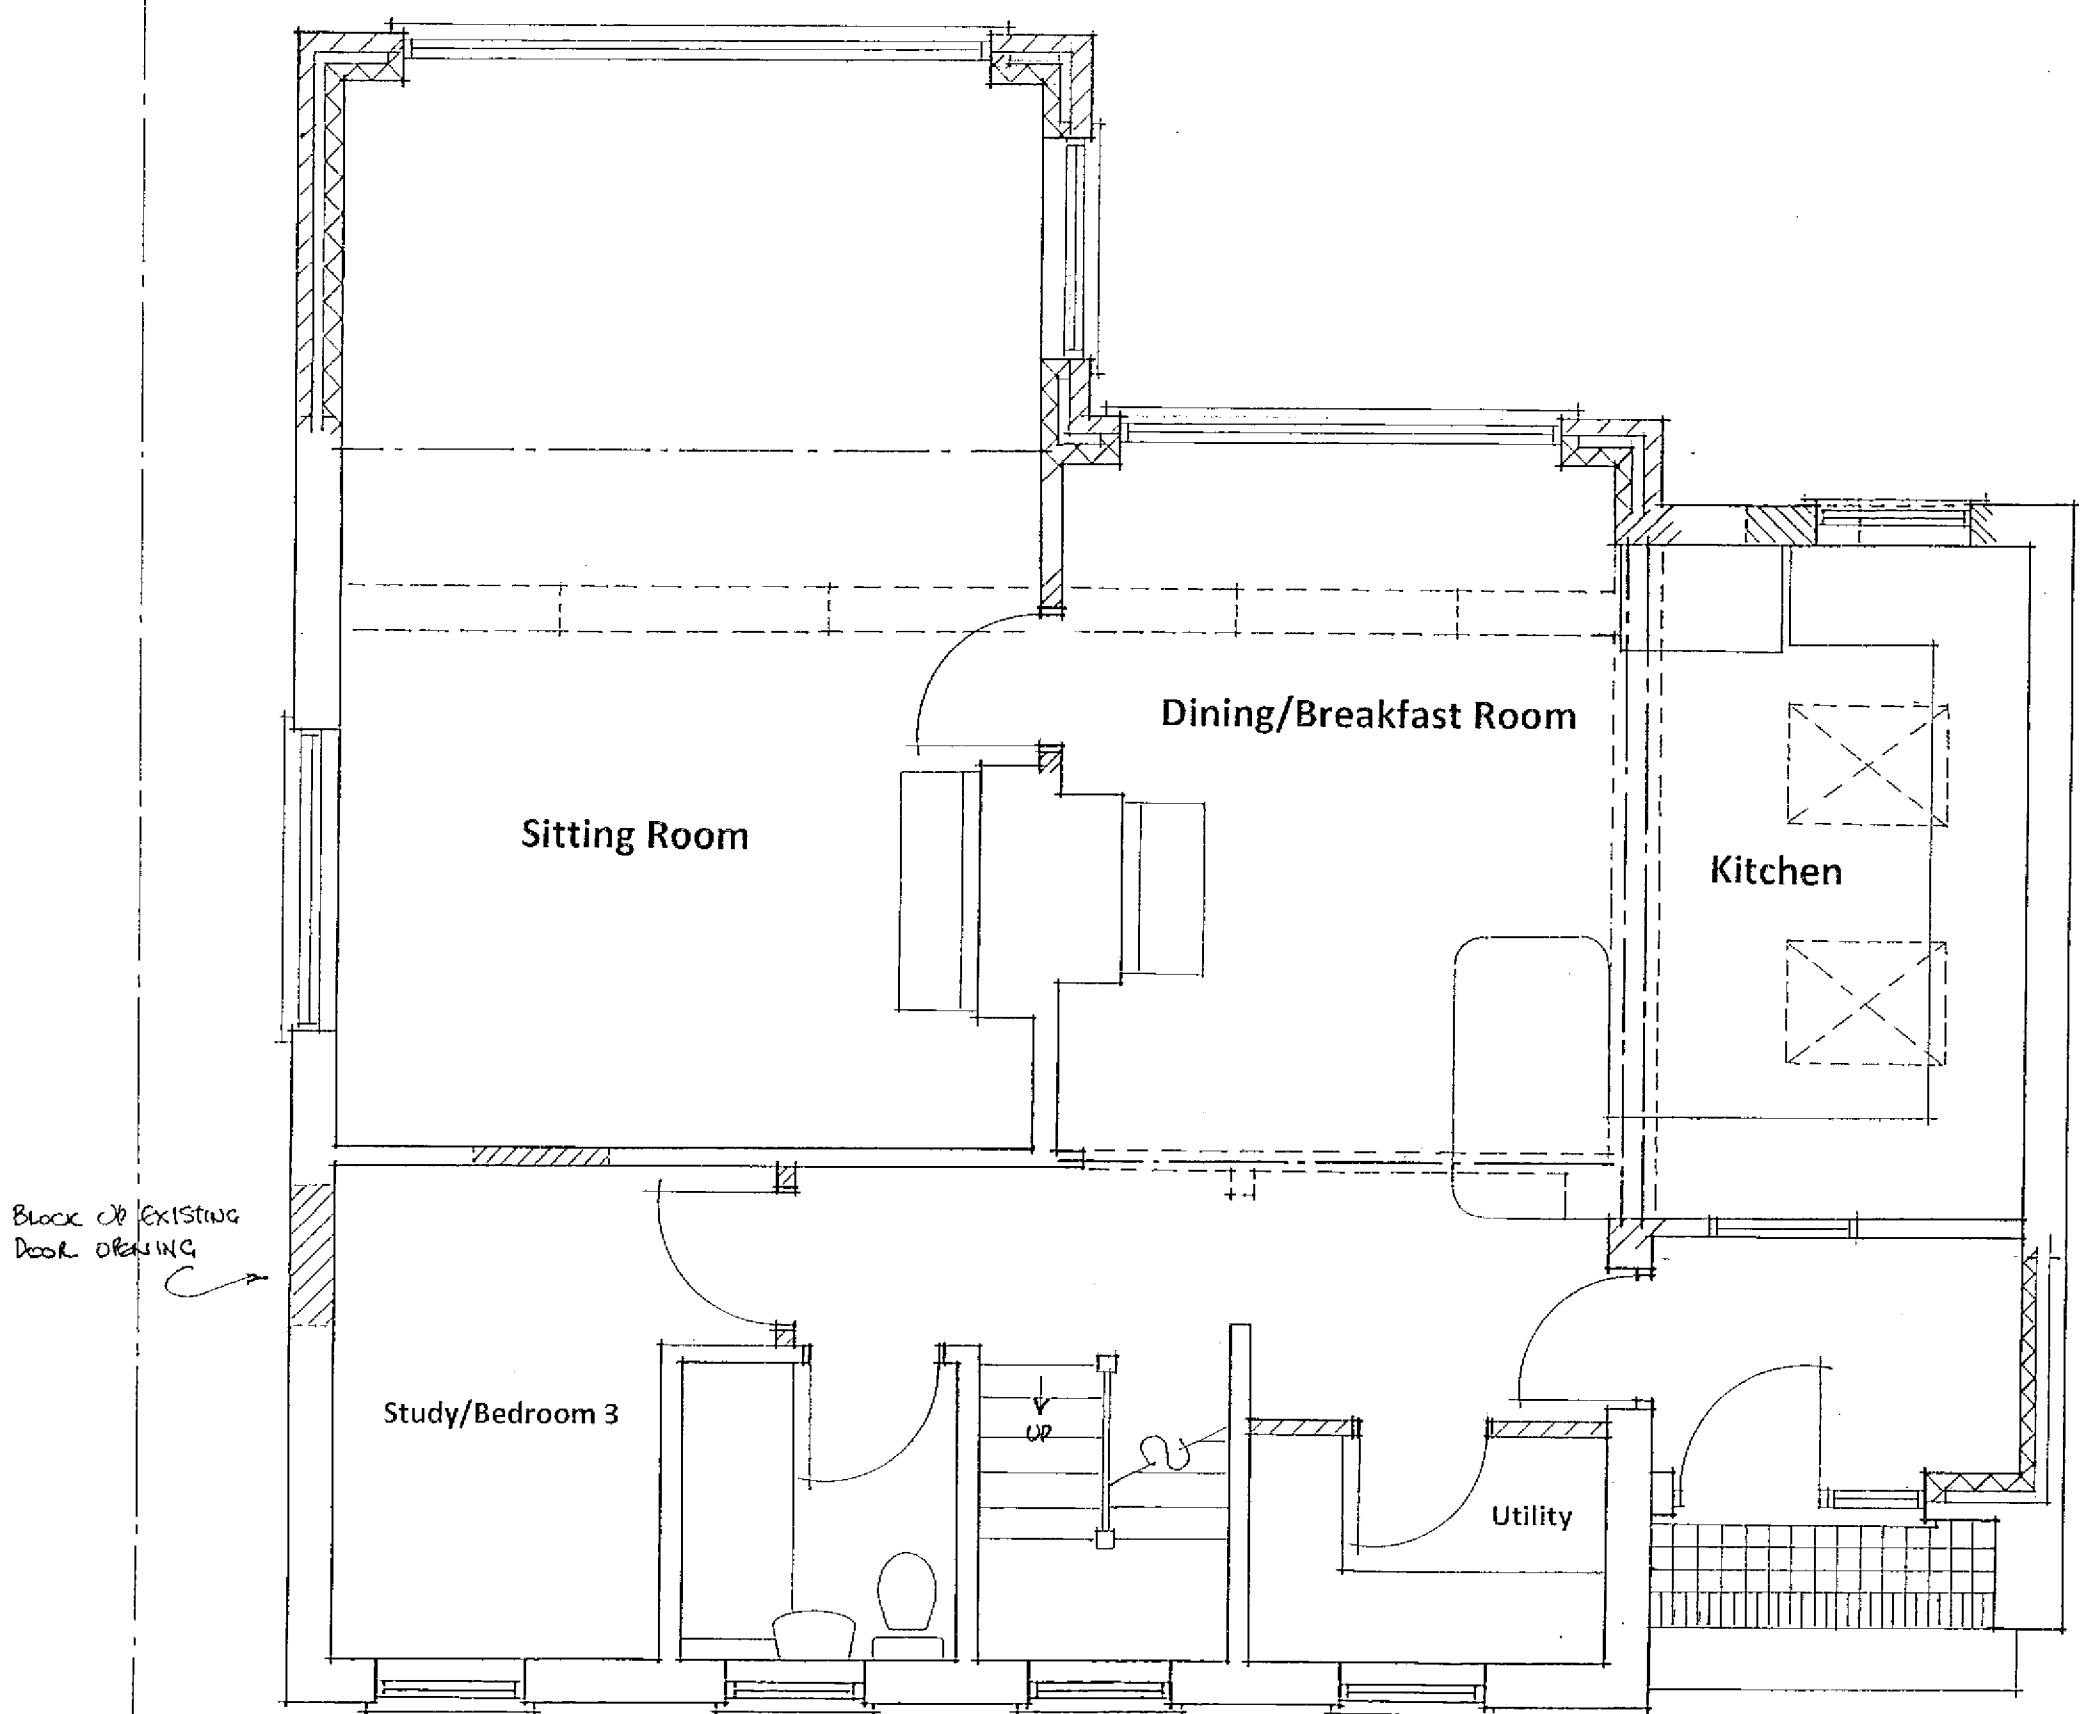

Ground Floor Plan ~ As Proposed

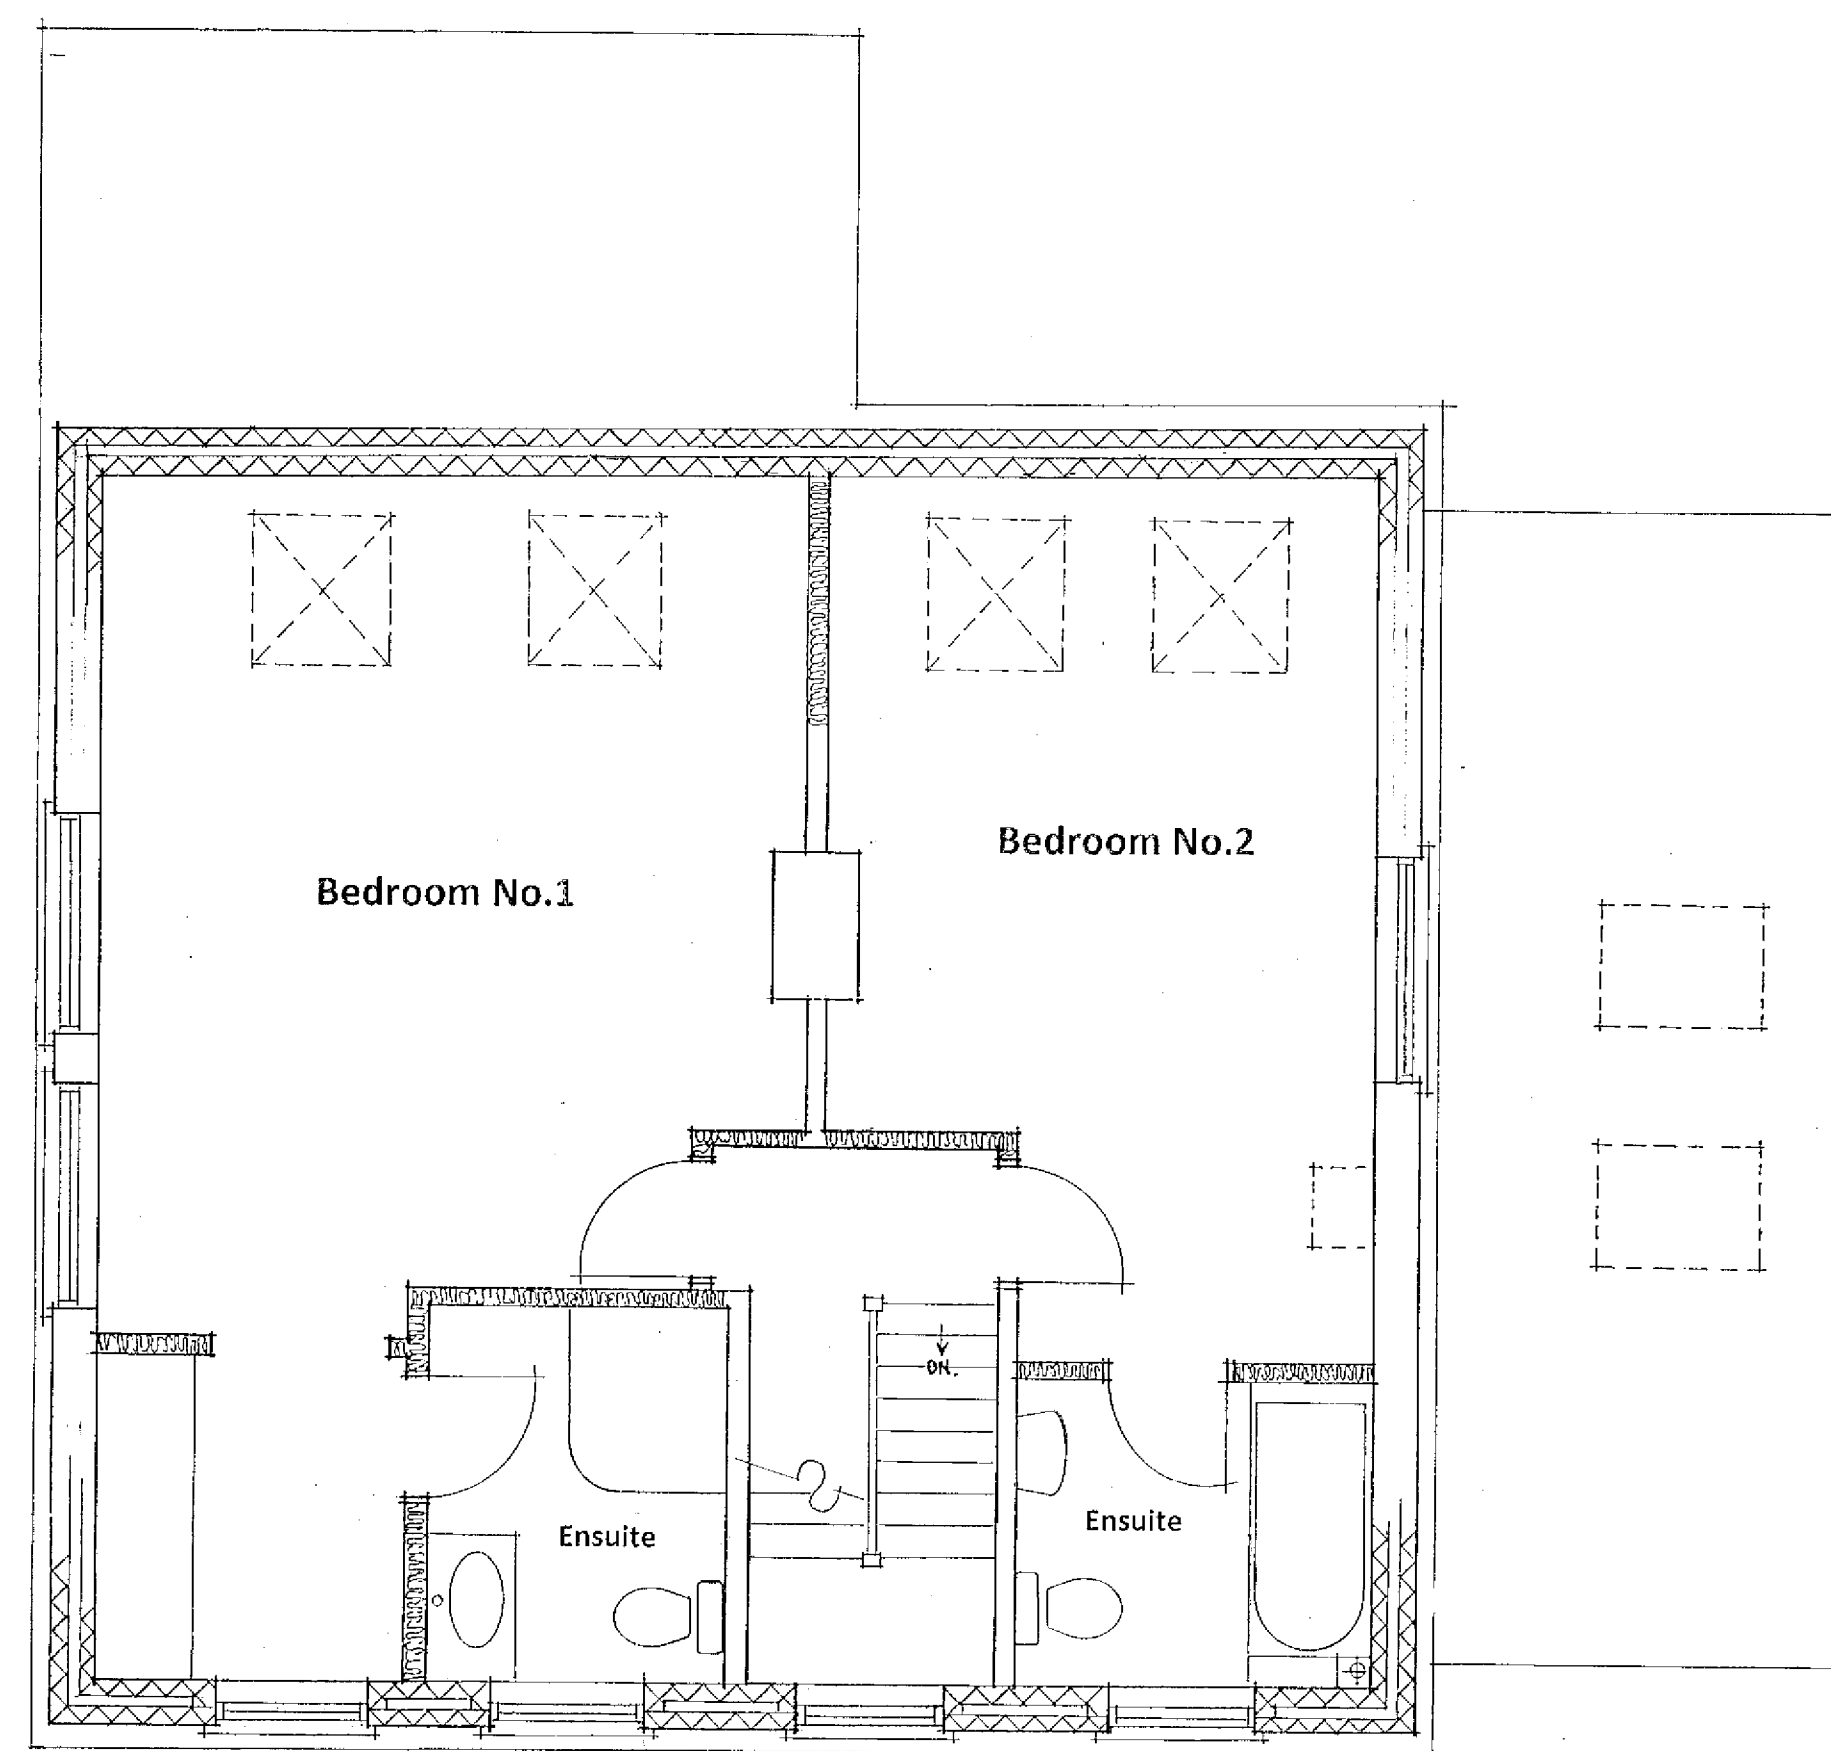

98, Elmer Road, Middleton On Sea, Bognor Regis

Mr. A. Likhoded

Scale 1 : 50    October 2017    No. 4/18/04 X

Clive Fish ~ Building & Design Consultant

