



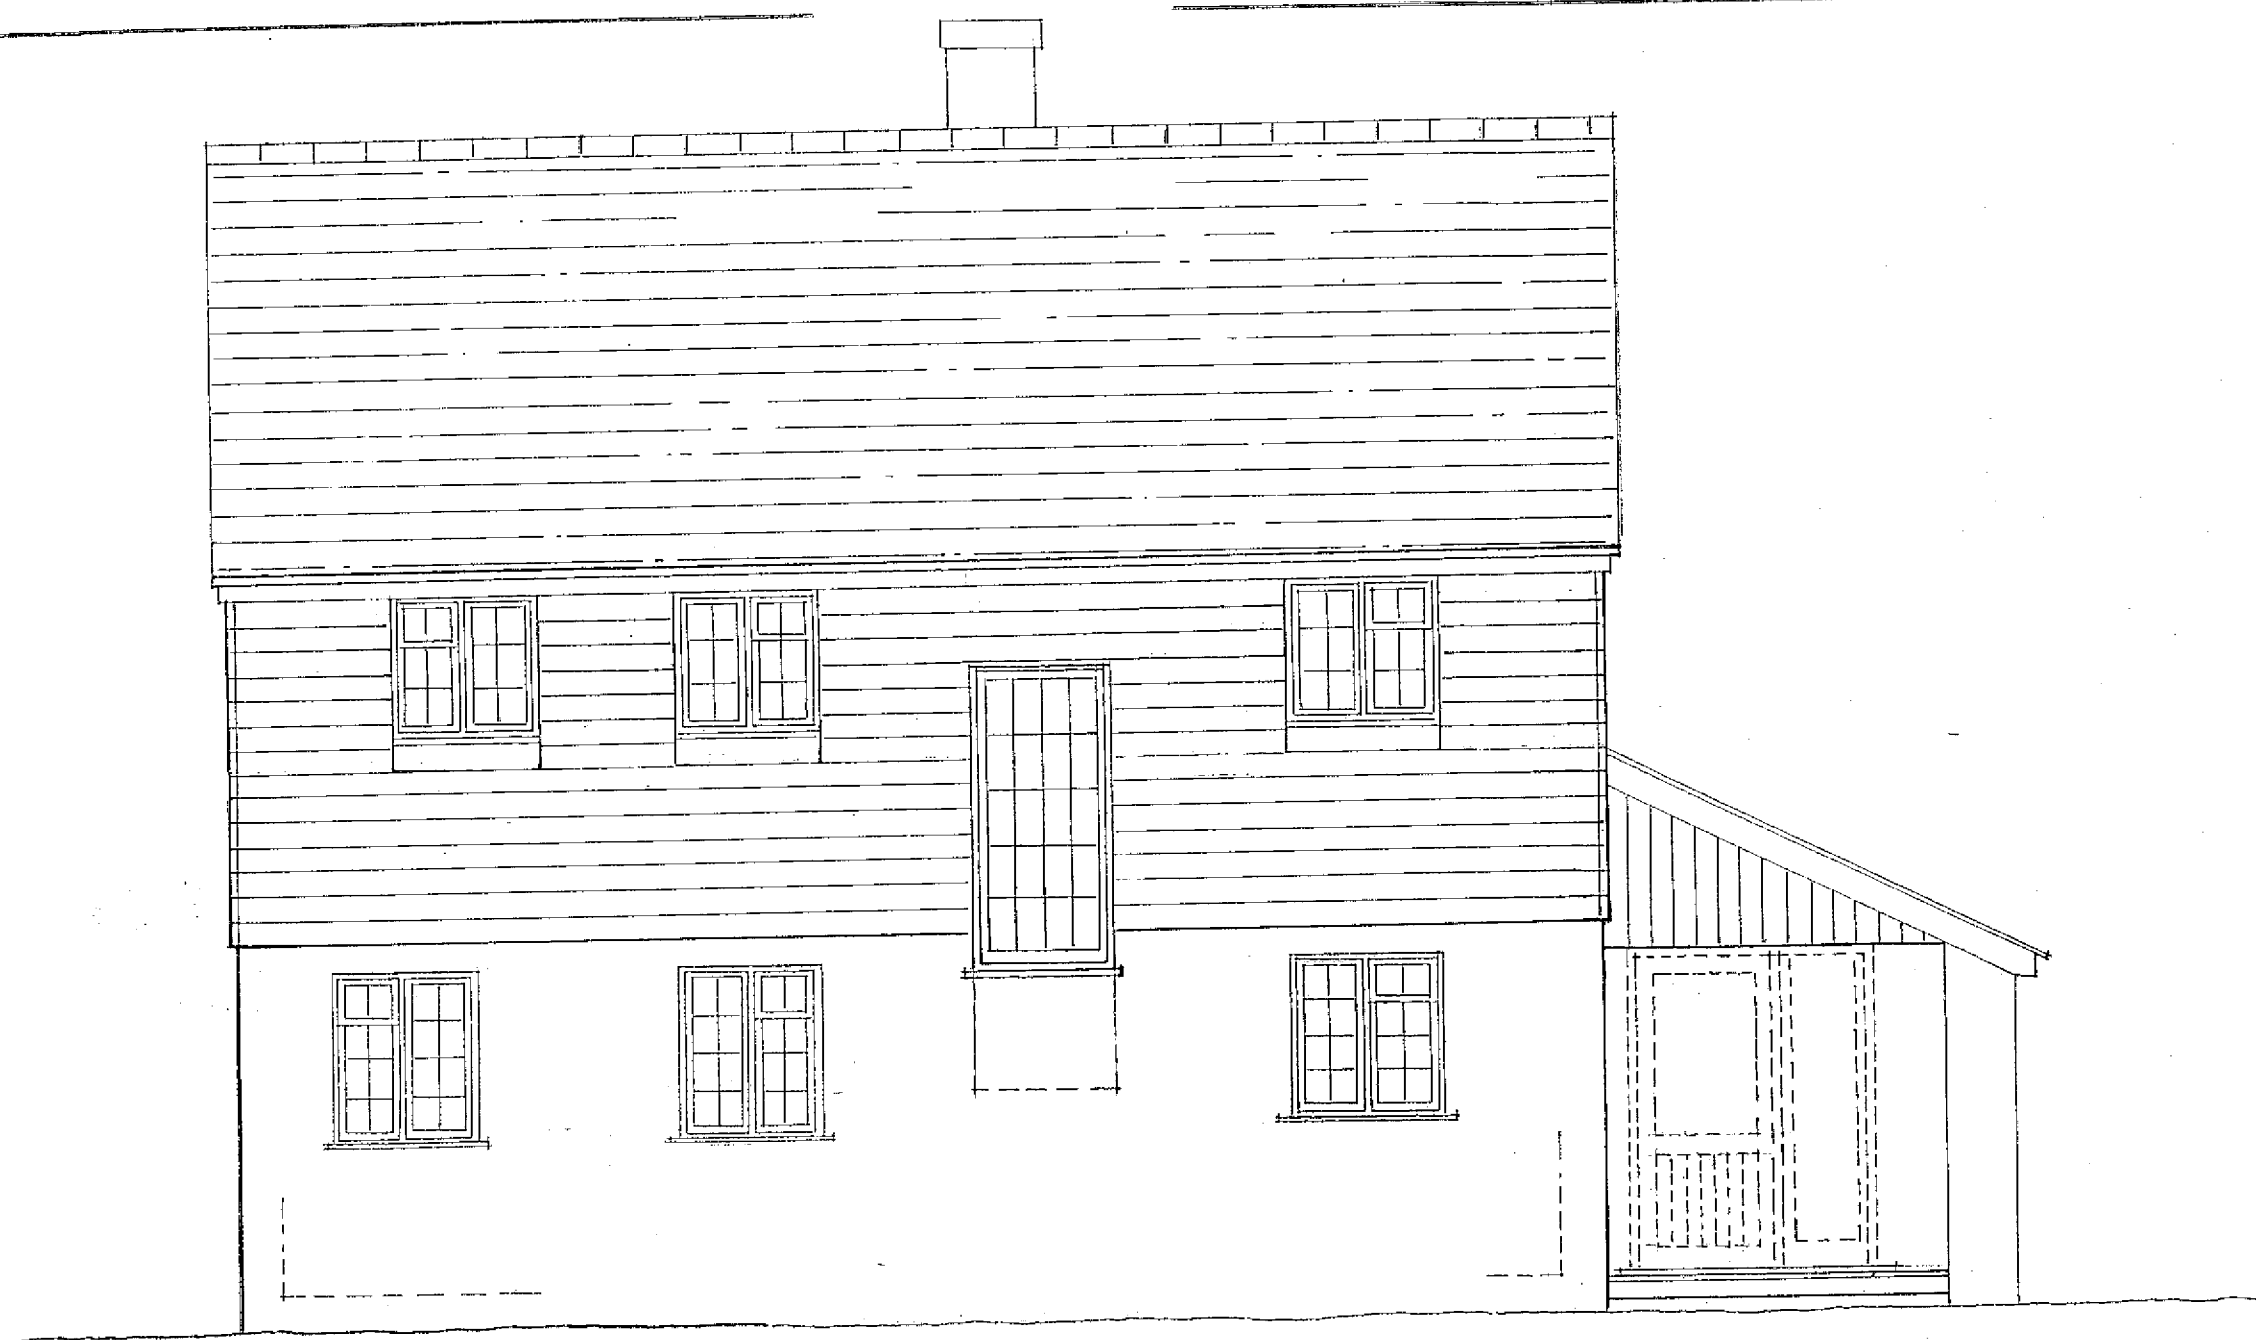

Front Elevation ~ As Proposed



Side Elevation ~ As Proposed

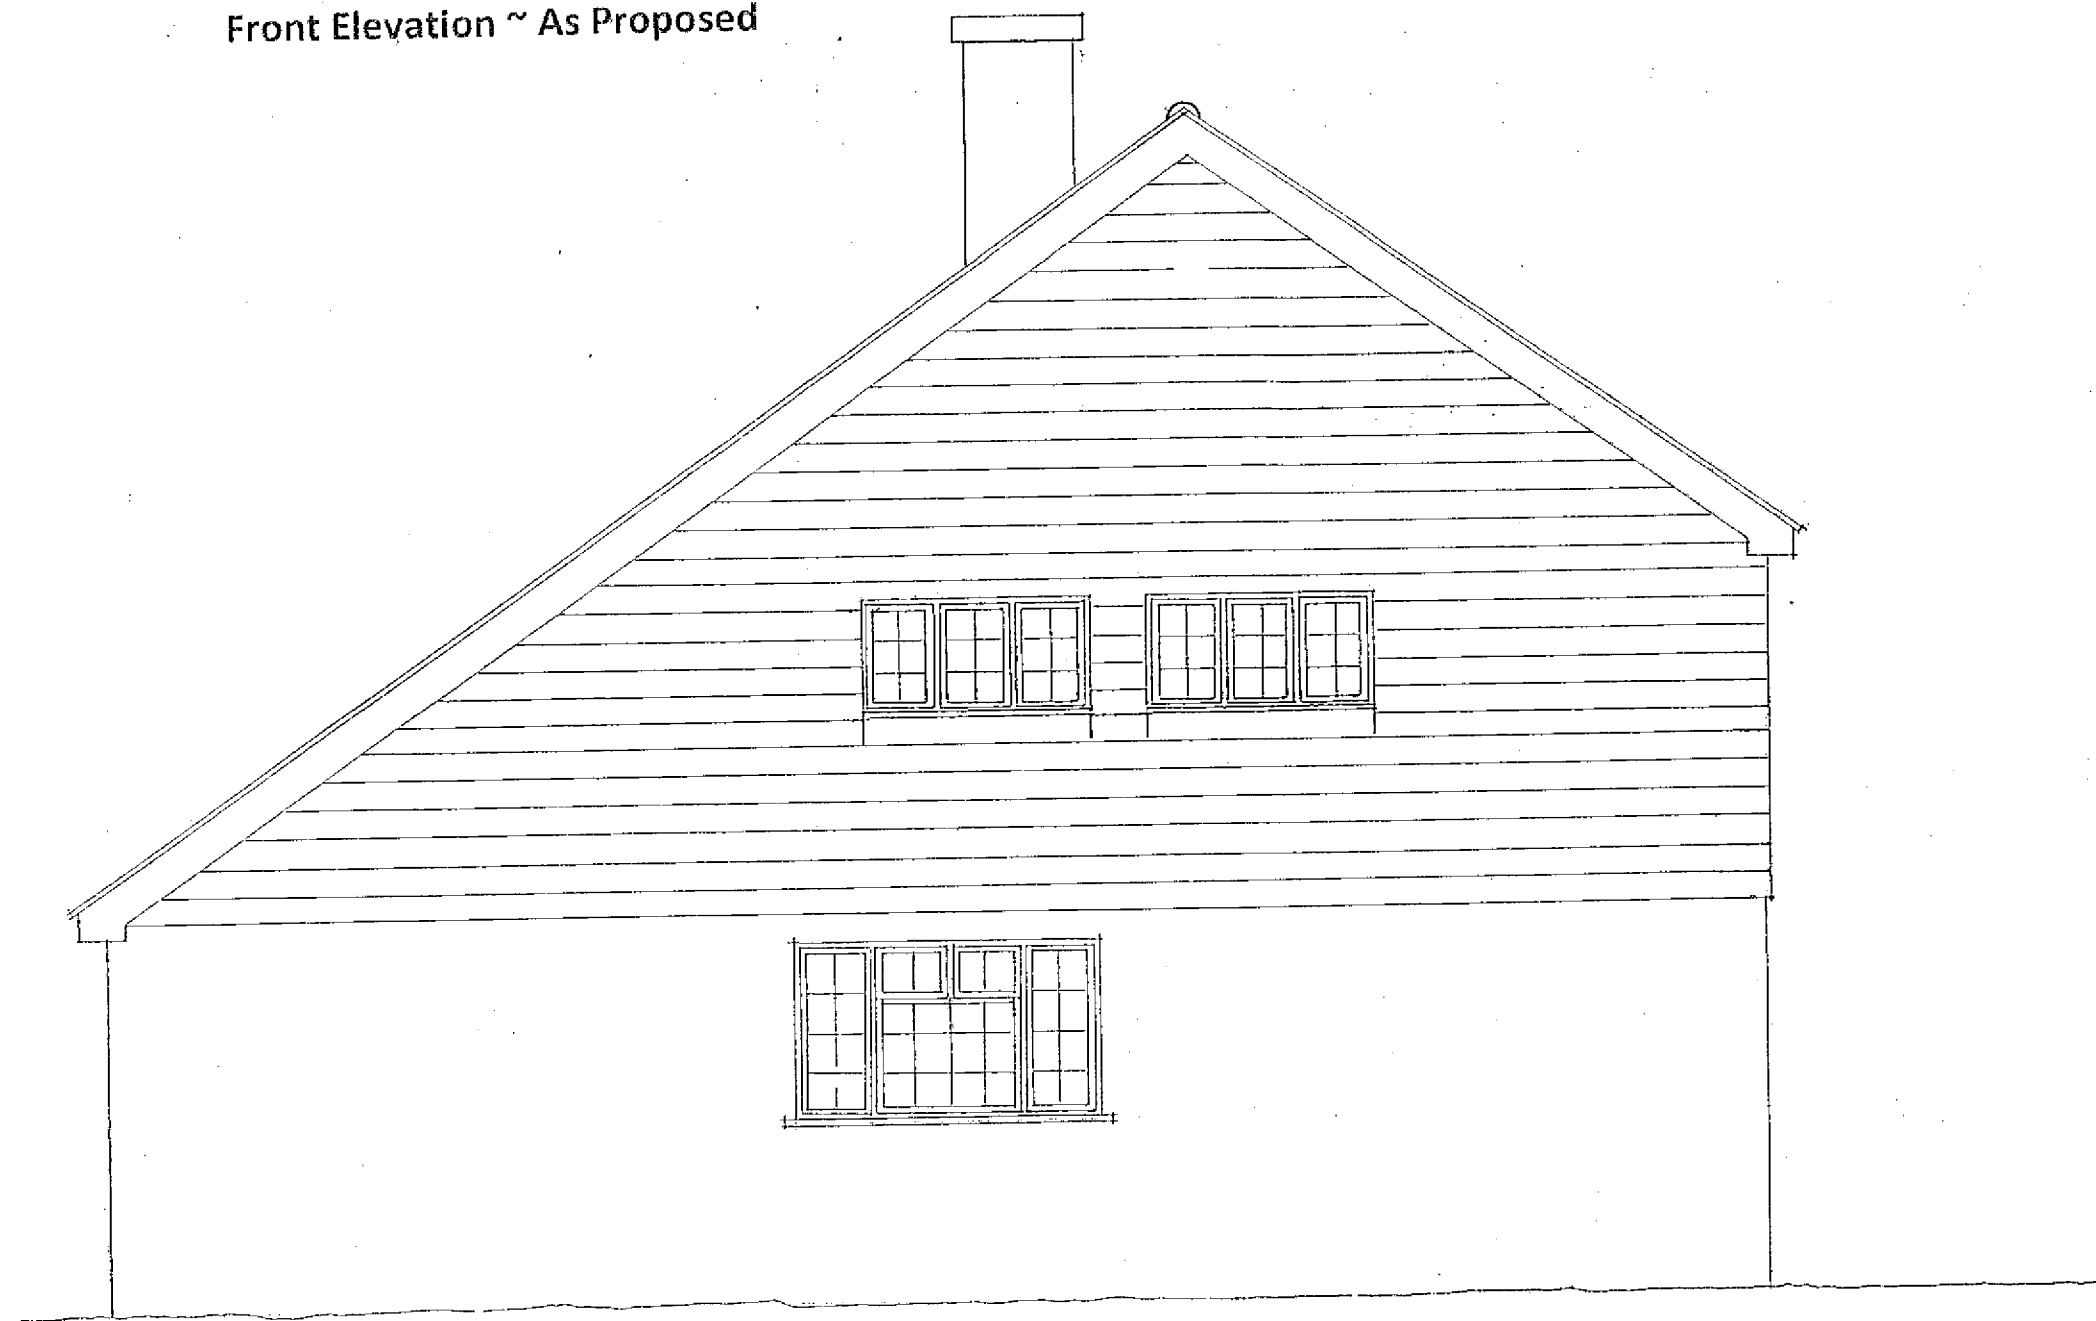

Side Elevation ~ As Proposed



Rear Elevation ~ As Proposed

EXTERNAL MATERIALS:-

ROOF ~ MARLEY ETERNIT (RIVEN EDGEWARE: SMOOTH GREY)
 WALLS ~ GROUND FLOOR - PAINTED RENDER.
 FIRST FLOOR - SELF COLOUR BOARDING
 WINDOWS/DOORS - REAR ELEVATION - ALUMINIUM.
 FRONT & SIDE ELEVATIONS - WHITE UPVC.

98, Elmer Road, Middleton On Sea, Bognor Regis

Mr A. Likhoded

Scale 1:50

August 2017

No. 14/18/06 X

Clive Fish

Building & Design Consultant

