





FRONT ELEVATION

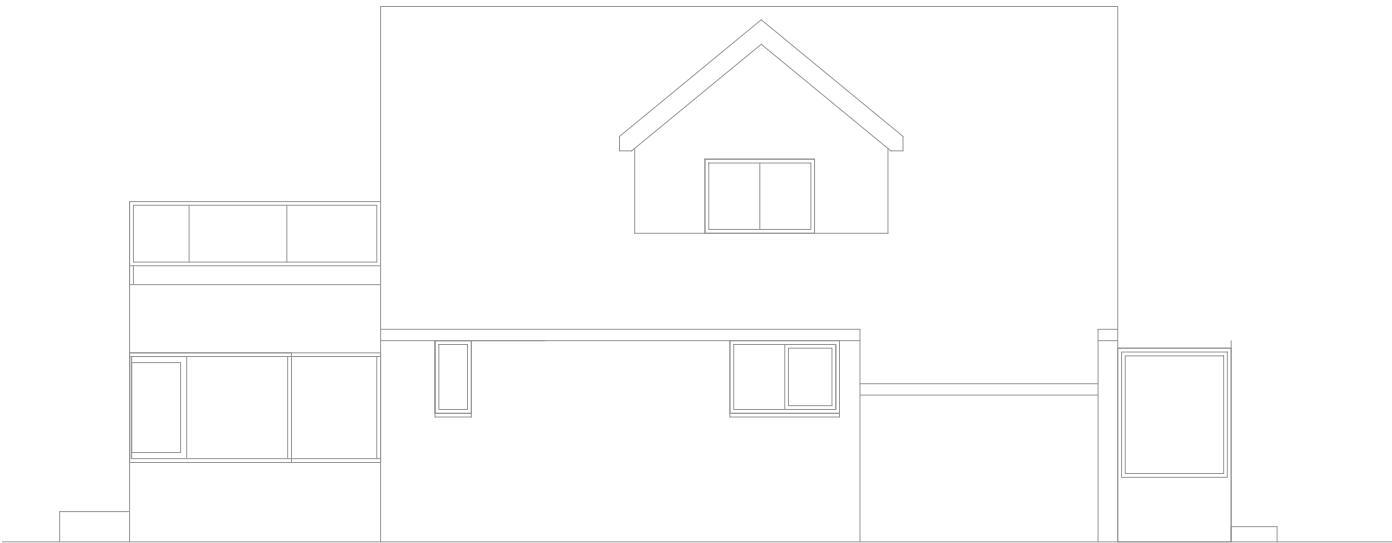


REAR ELEVATION



SIDE ELEVATION 1

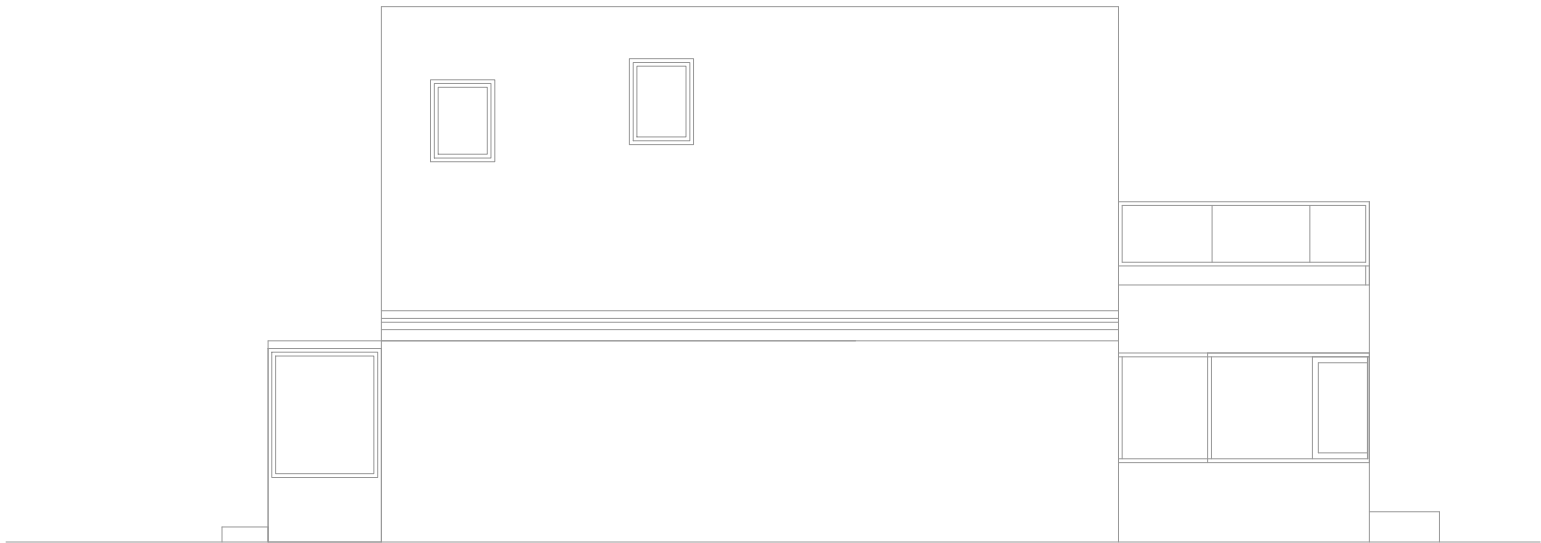

SIDE ELEVATION 2

 

PROJECT TITLE Proposed development at 5 Central Drive	DRAWING TITLE Existing Elevations		No	REVISION	DATE
	STATUS Planning Application				
	SCALE 1:100 @ A3	DATE 20.07.2018			
	DRAWN BY AP	DRAWING NO PA-270-04			