


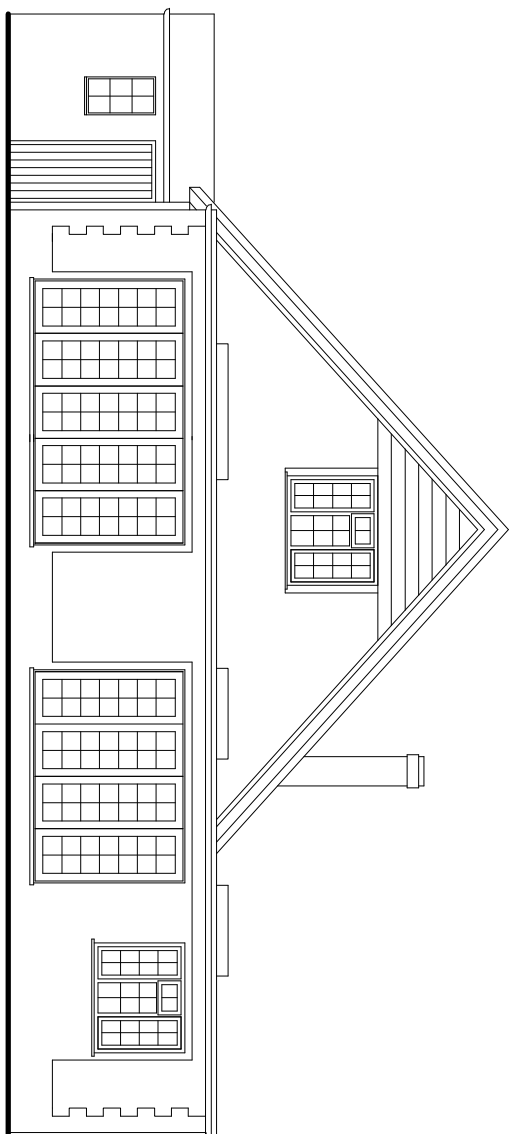
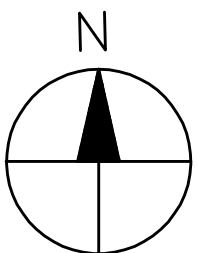
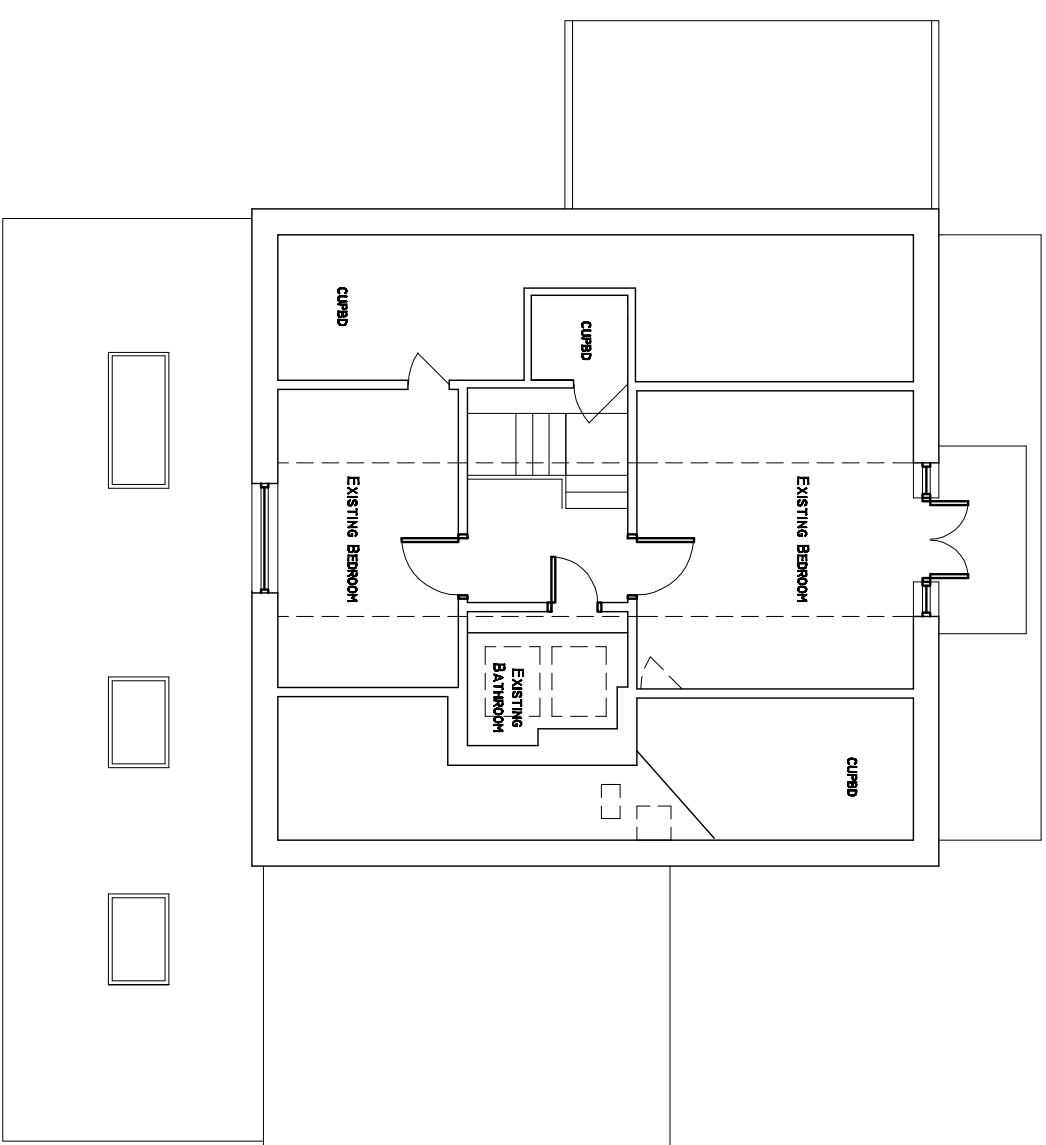


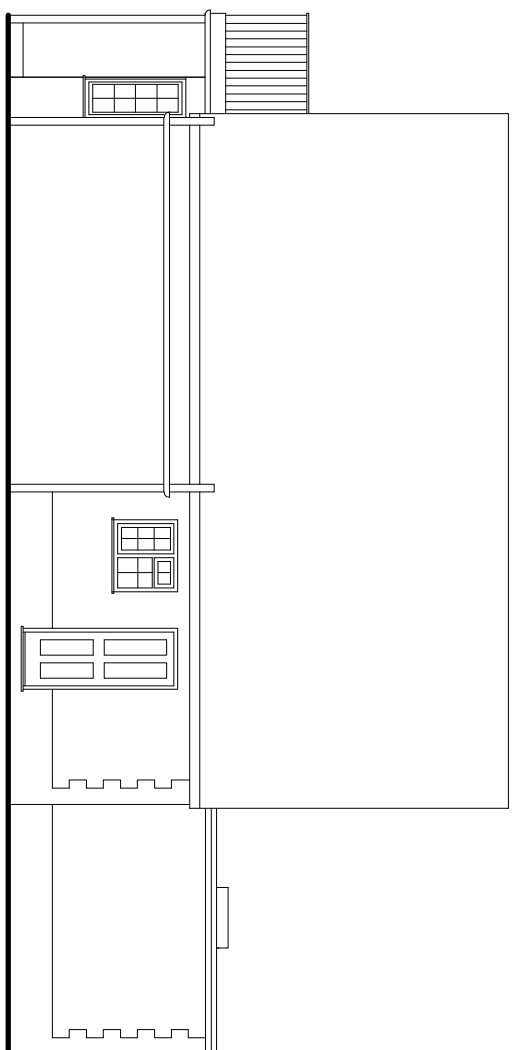


PROPOSED NORTH ELEVATION SCALE 1:100

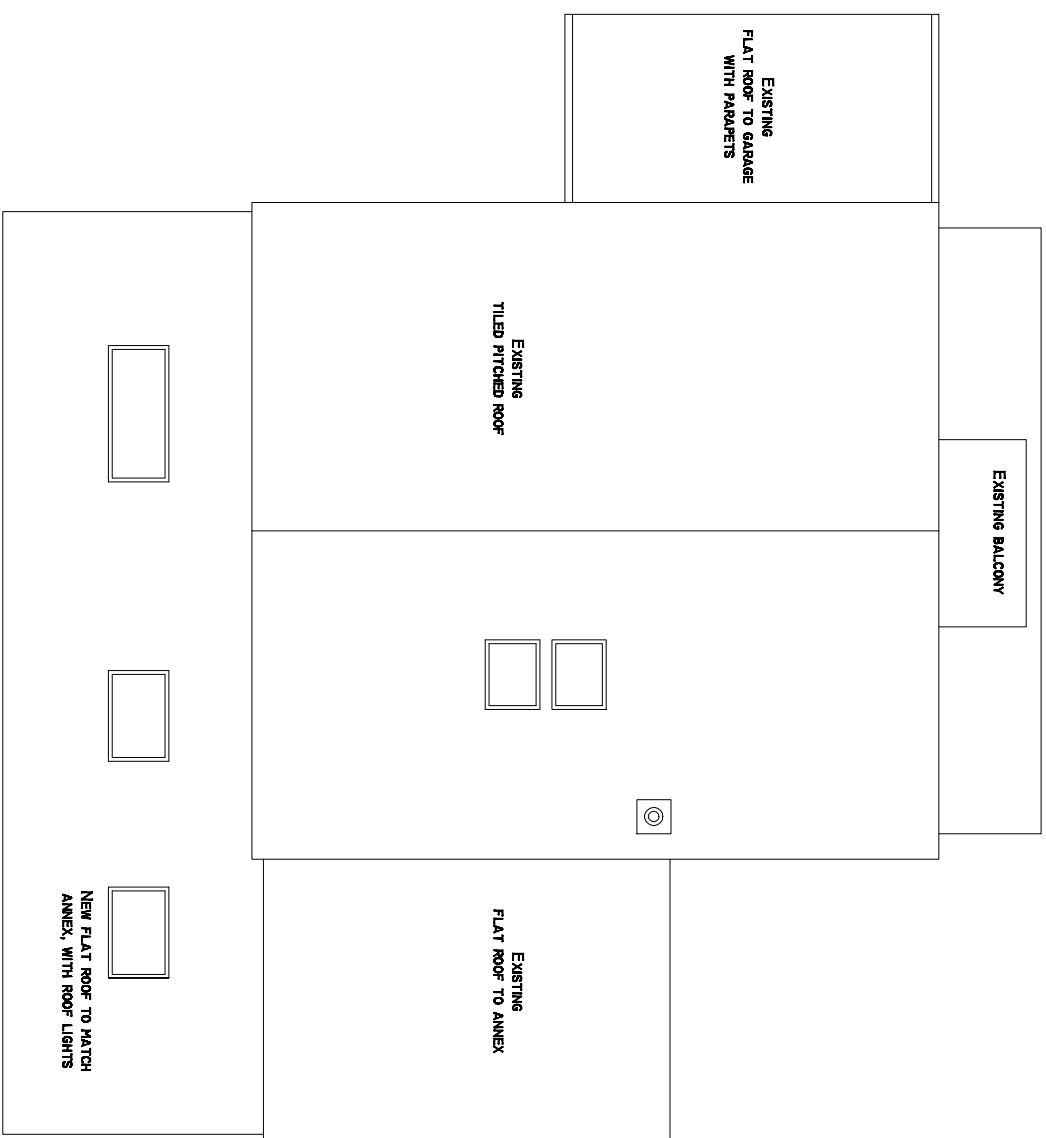

PROPOSED FIRST FLOOR PLAN AND EAST ELEVATION SCALE 1:100
NO CHANGES PROPOSED AT FLOOR LEVEL OR ON EAST ELEVATION

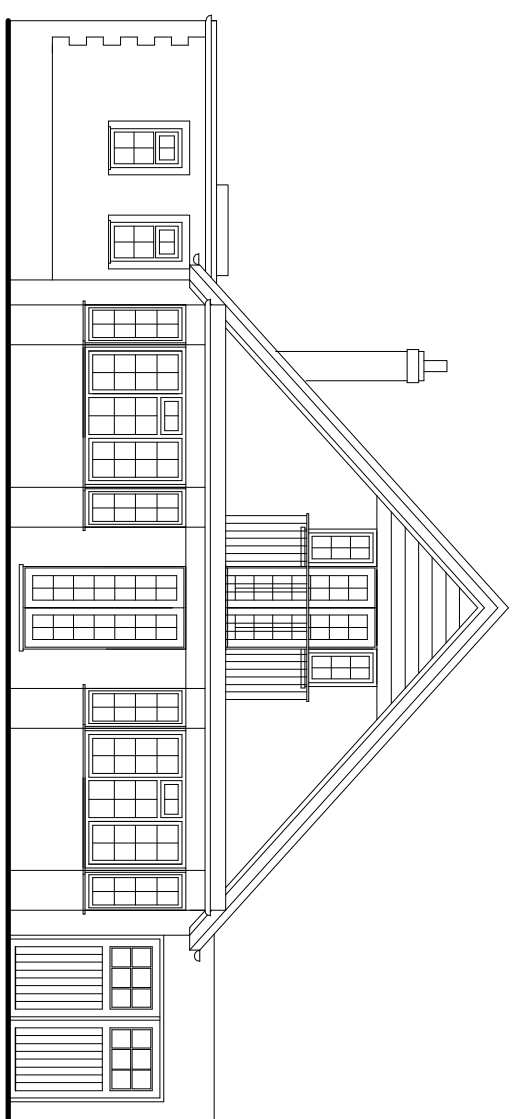

PROPOSED ROOF PLAN AND SOUTH ELEVATION SCALE 1:100

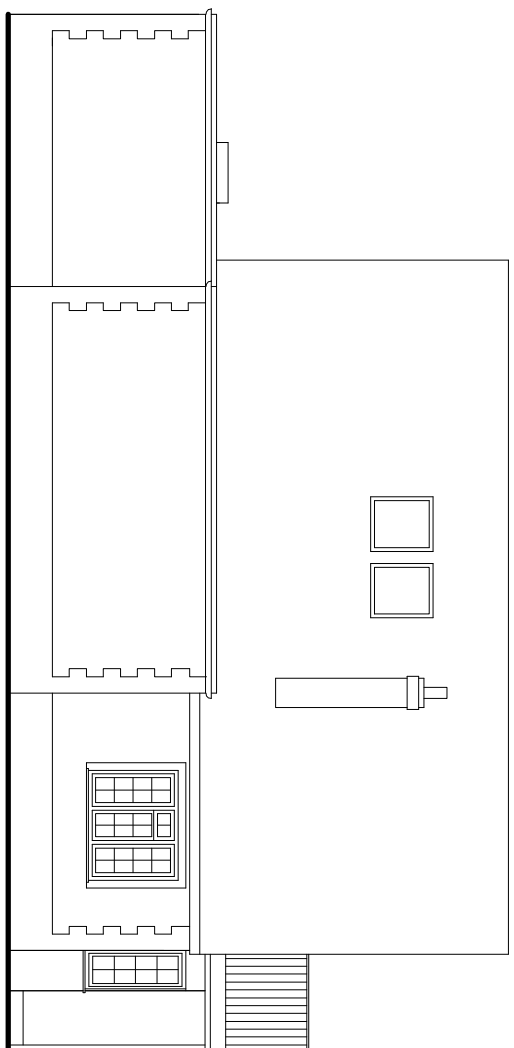

RIBA
Chartered Practice

**Floor, Roof Plans, Elevations, Proposed
Proposed single storey extension**

Date	Drawn by	Scale
Jul 2018	EMP	as shown
Drawing No. DPA-02		Revision 01