


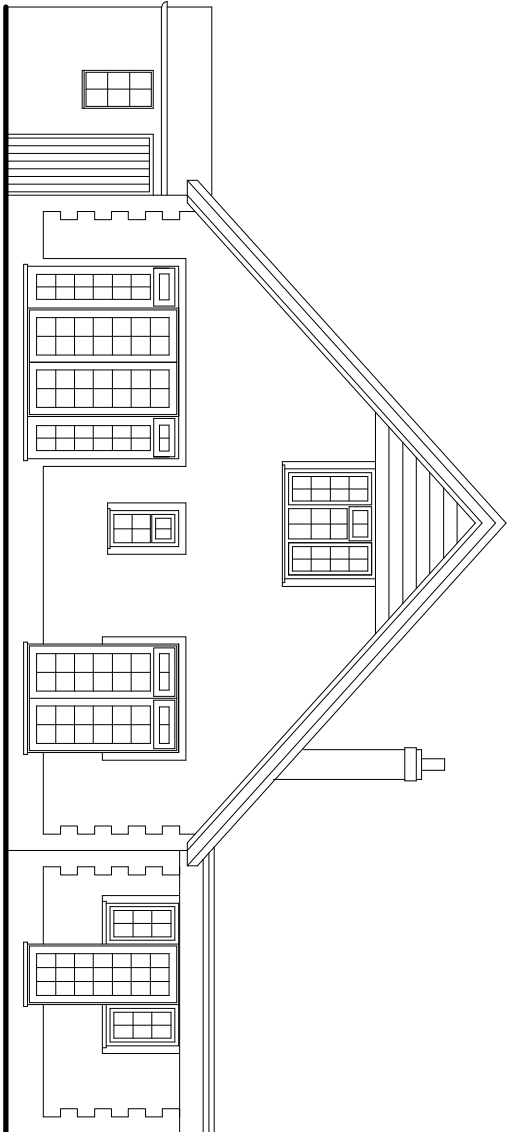
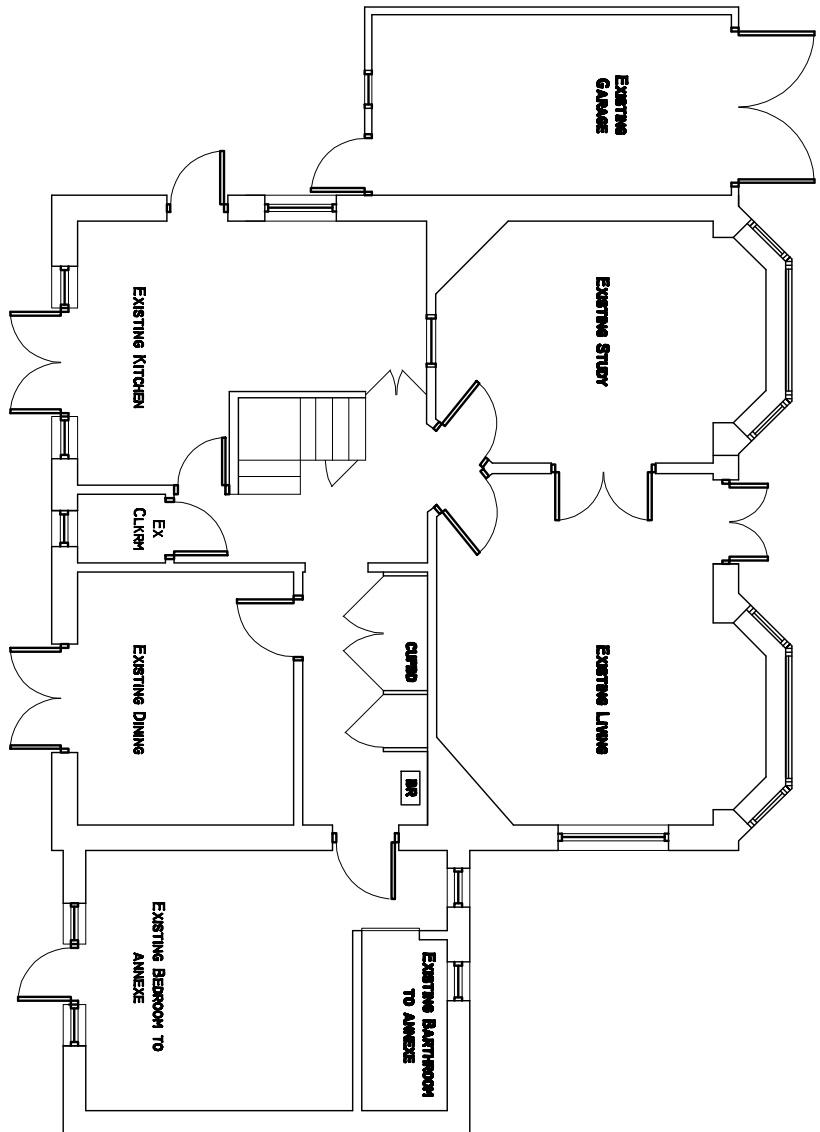
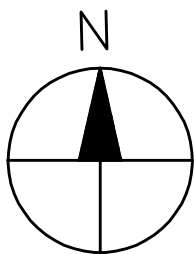


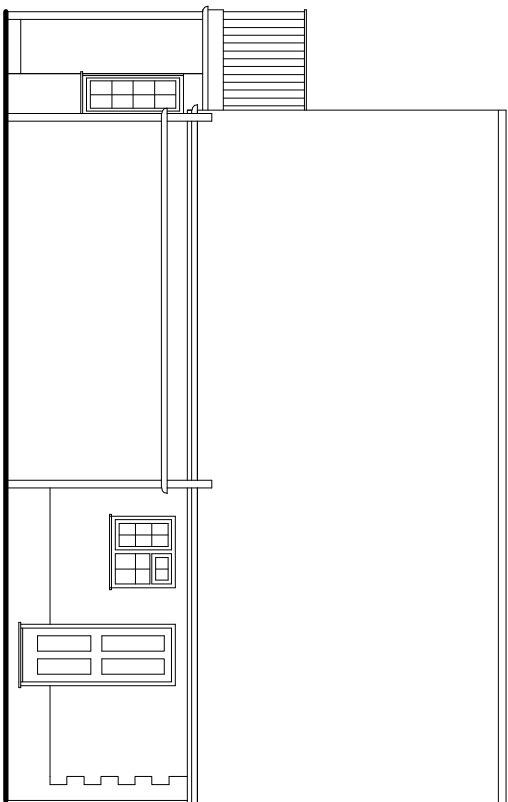


EXISTING GROUND FLOOR PLAN AND WEST ELEVATION SCALE 1:100

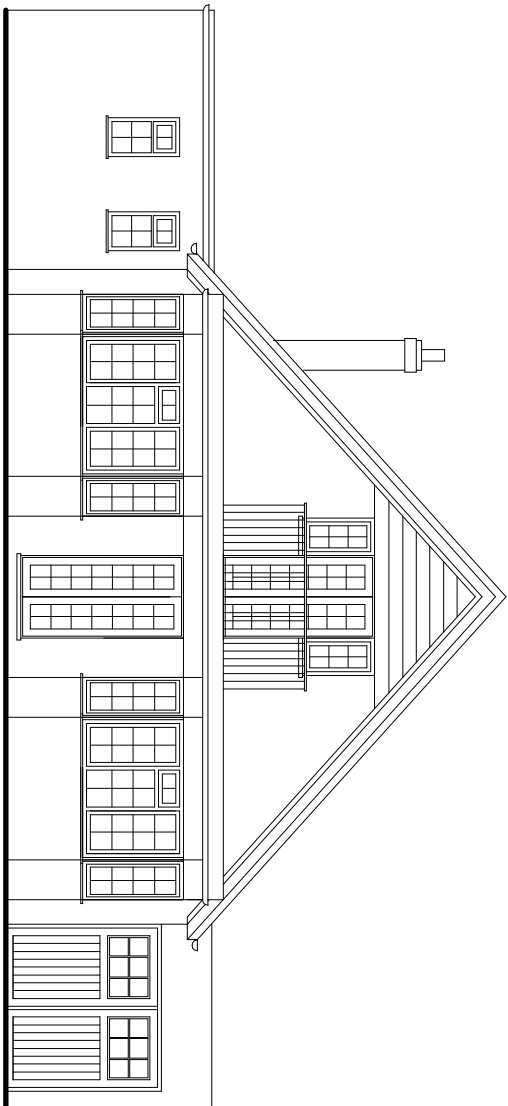

EXISTING NORTH ELEVATION SCALE 1:100

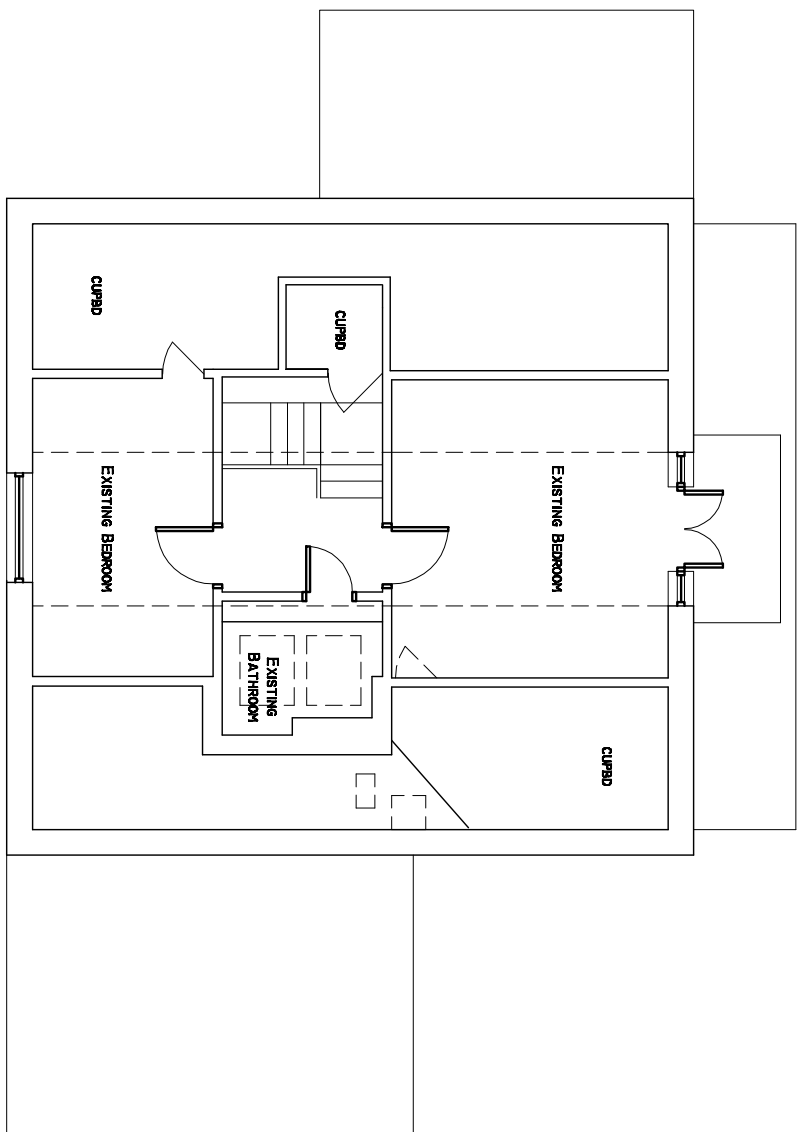

EXISTING FIRST FLOOR PLAN AND EAST ELEVATION SCALE 1:100
NO CHANGES PROPOSED AT FLOOR LEVEL OR ON EAST ELEVATION

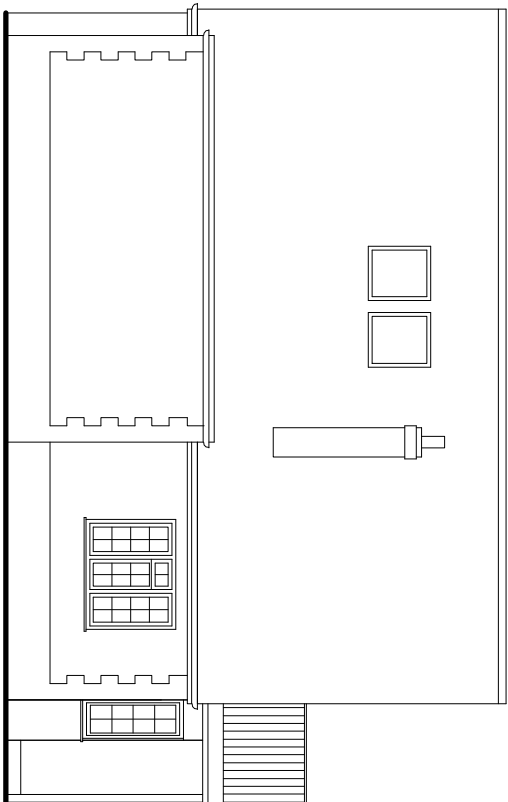

EXISTING ROOF PLAN AND SOUTH ELEVATION SCALE 1:100

EXISTING AND NEW FOUL DRAINAGE
WILL BE CONNECTED TO EXISTING
MAINS FOUL DRAINAGE

01	Issue for planning	300618
----	--------------------	--------



Pope Stevens Architecture Ltd.
Crossways | 2 Beach Avenue
Chichester | West Sussex | PO19 3DR
Telephone: 01243 782 796
Email: pope.stevens@btinternet.com






Project
Magnolia Cottage
Midleton on Sea

Drawing
Location Site Plan and Roof Plans and
Elevations, Existing
Proposed single storey extension

Date	Drawn by	Scale
Jul 2016	ELP	as shown
Drawing No.	Revision	
DPA01	01	

LOCATION PLAN SCALE 1:1250

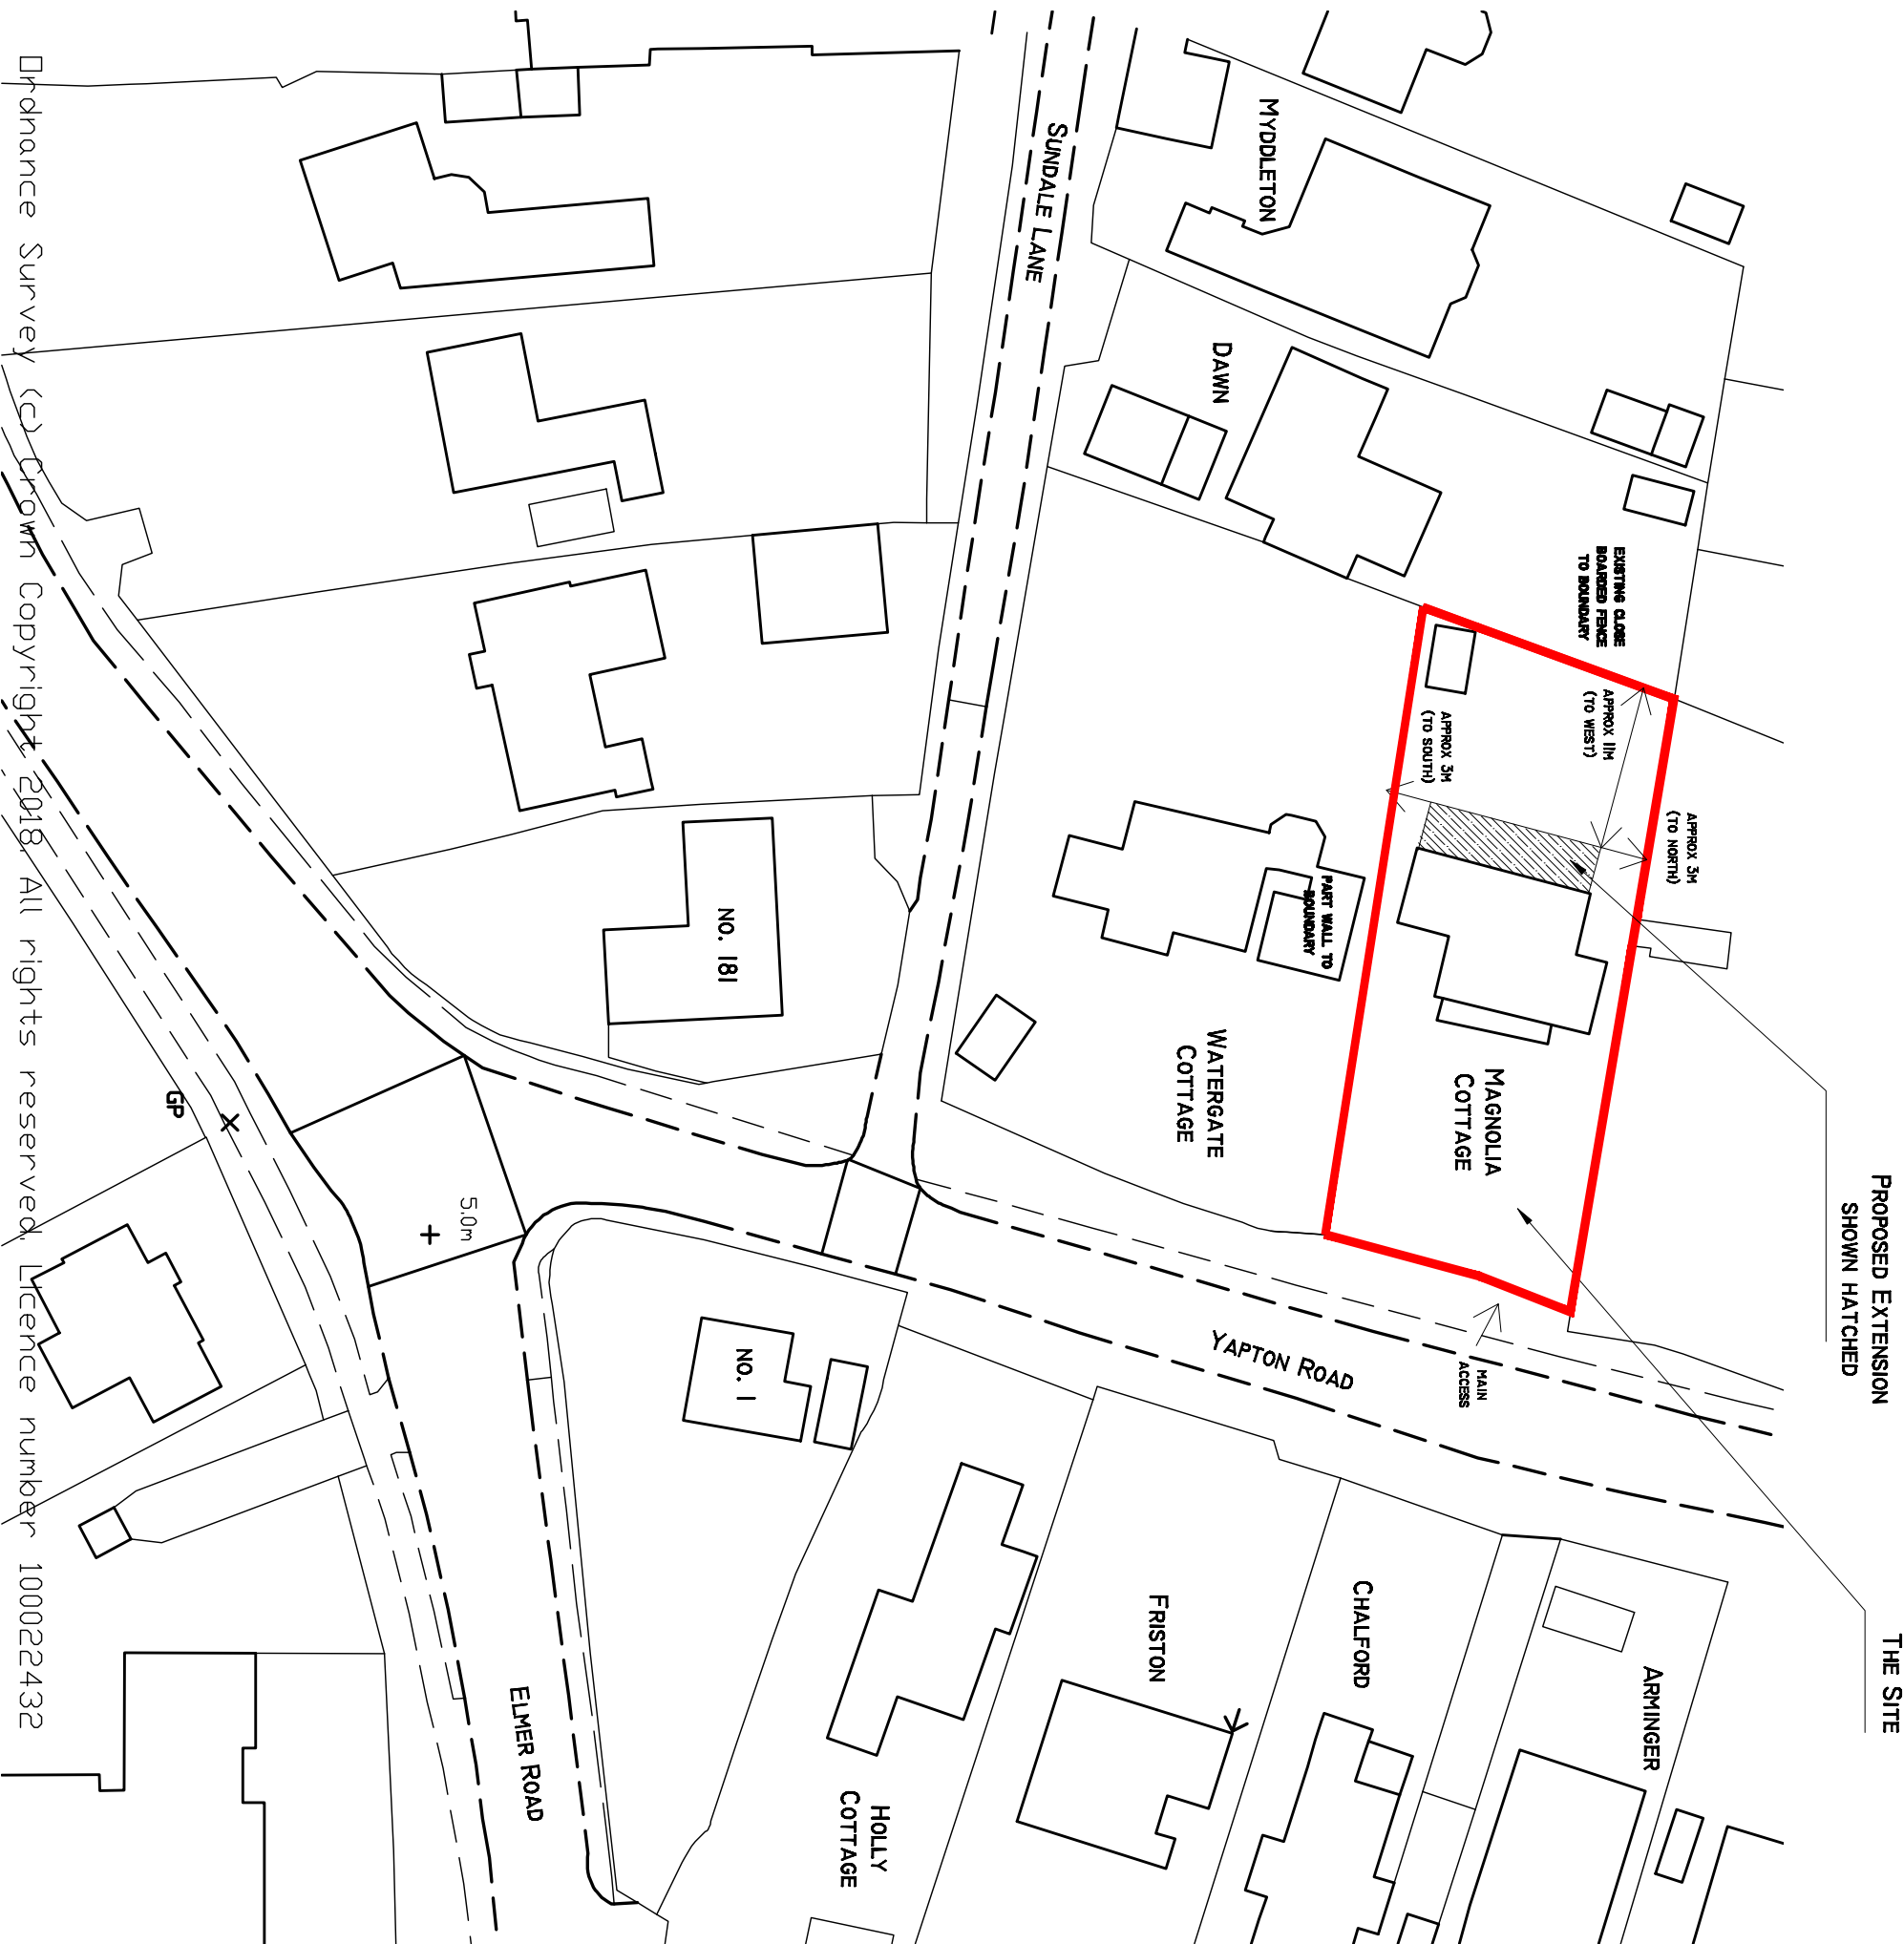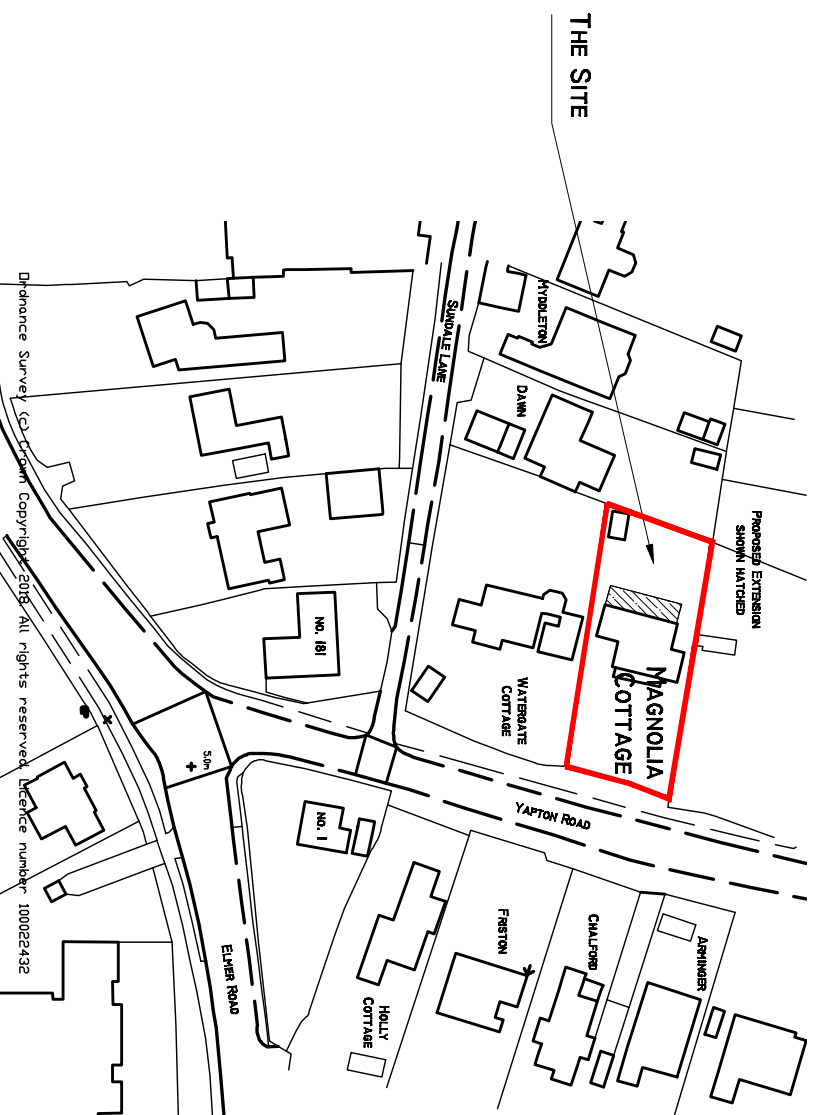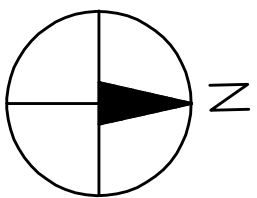

SITE PLAN SCALE 1:500