


LOCATION PLAN 1:1250

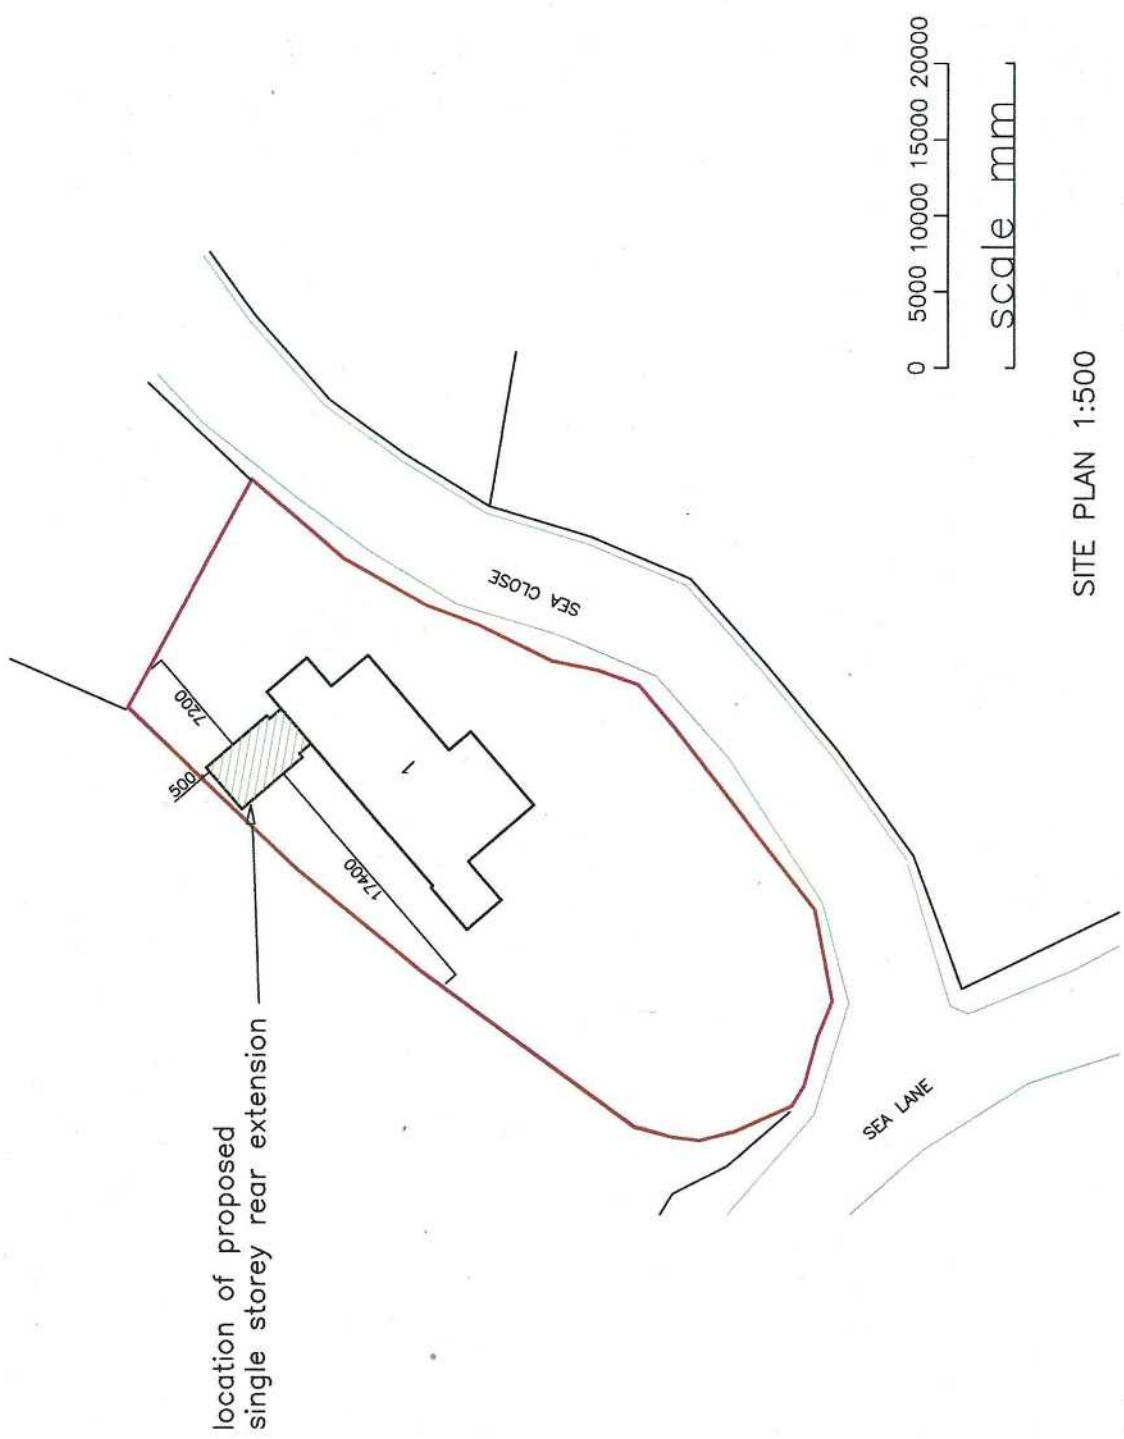

SITE PLAN 1:500

0 5000 10000 15000 20000

scale mm

Amdesign ARCHITECTURE DESIGN DEVELOPMENT Leeza Aldis-Hobbs ARB RIBA SPAB		PROJECT 1 SEA CLOSE MIDDLETON ON SEA WEST SUSSEX PO22 7RU PROJECT STAGE FEASIBILITY		DRAWING LOCATION PLAN SITE PLAN DRAWING No 364/01 REVISION		DRAWN LA CHECKED		SCALE 1:1250 1:500 DATE JULY 2021		This scheme is subject to town planning and all other necessary consents. All dimensions and levels to be checked on site. This drawing is to be read in conjunction with other relevant drawings and documents. Report all discrepancies to the Architect before work commences. AM Design is the trading name of AM Design © AM Design Ltd. All rights reserved.	
				LETTER		REVISION		DATE			
						paper size A3					