


PLAYGROUND ADJOINING THREE DECKS SEA WAY ELMER

SOUTH EAST ELEVATION

SCALE 1:50

PREPARED BY P. TREBUE FCMA CGMA
6 NOVEMBER 2017

AS CURRENTLY BUILT

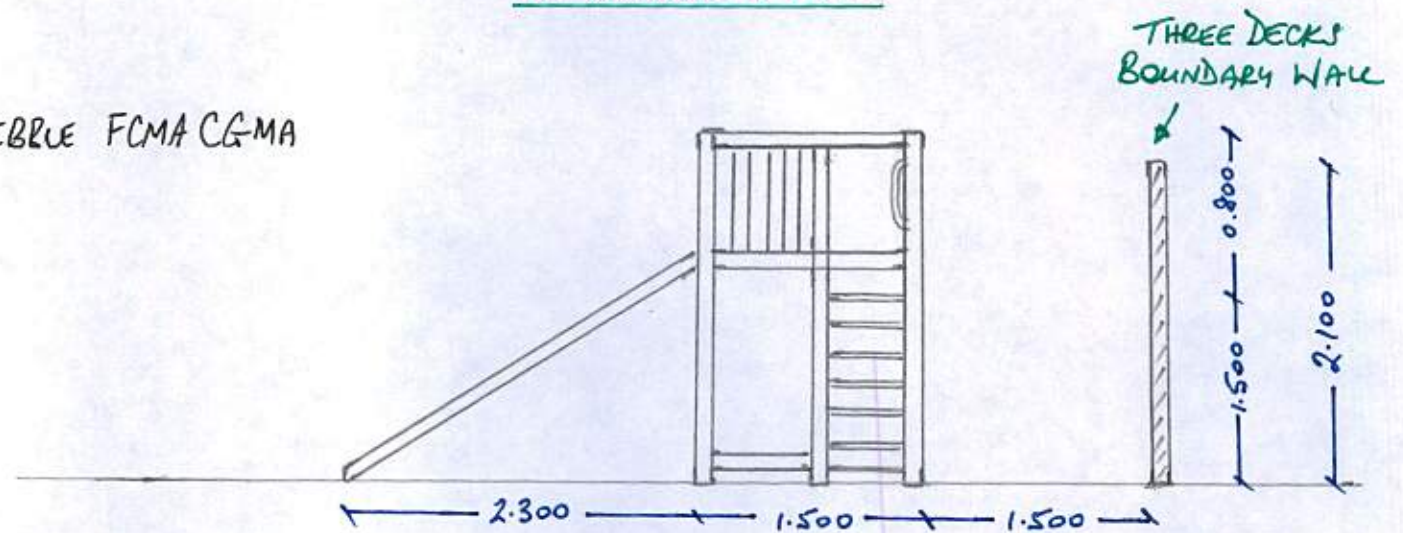

AS PROPOSED

