

PLAYGROUNDS ADJOINING THREE DECKS, SEA WAY, ELMER.


SOUTH WEST ELEVATION

AS CURRENTLY BUILT

SCALE 1:50

PREPARED BY P. TREBBLE FCMA CG-MA

6 NOVEMBER 2017

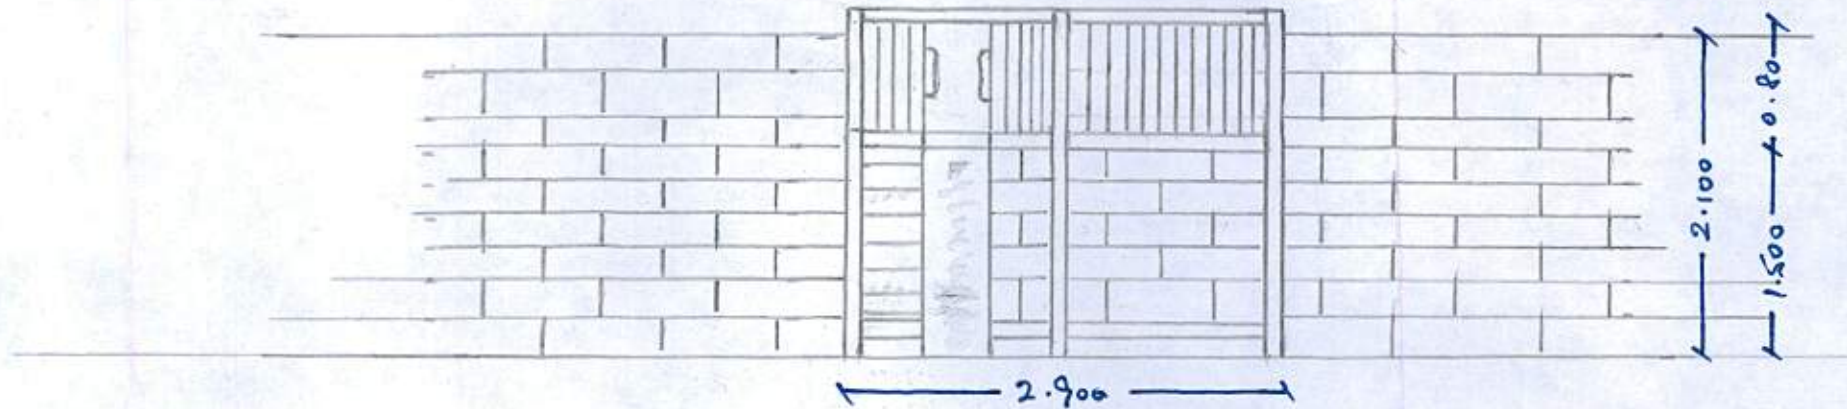

AS PROPOSED

