




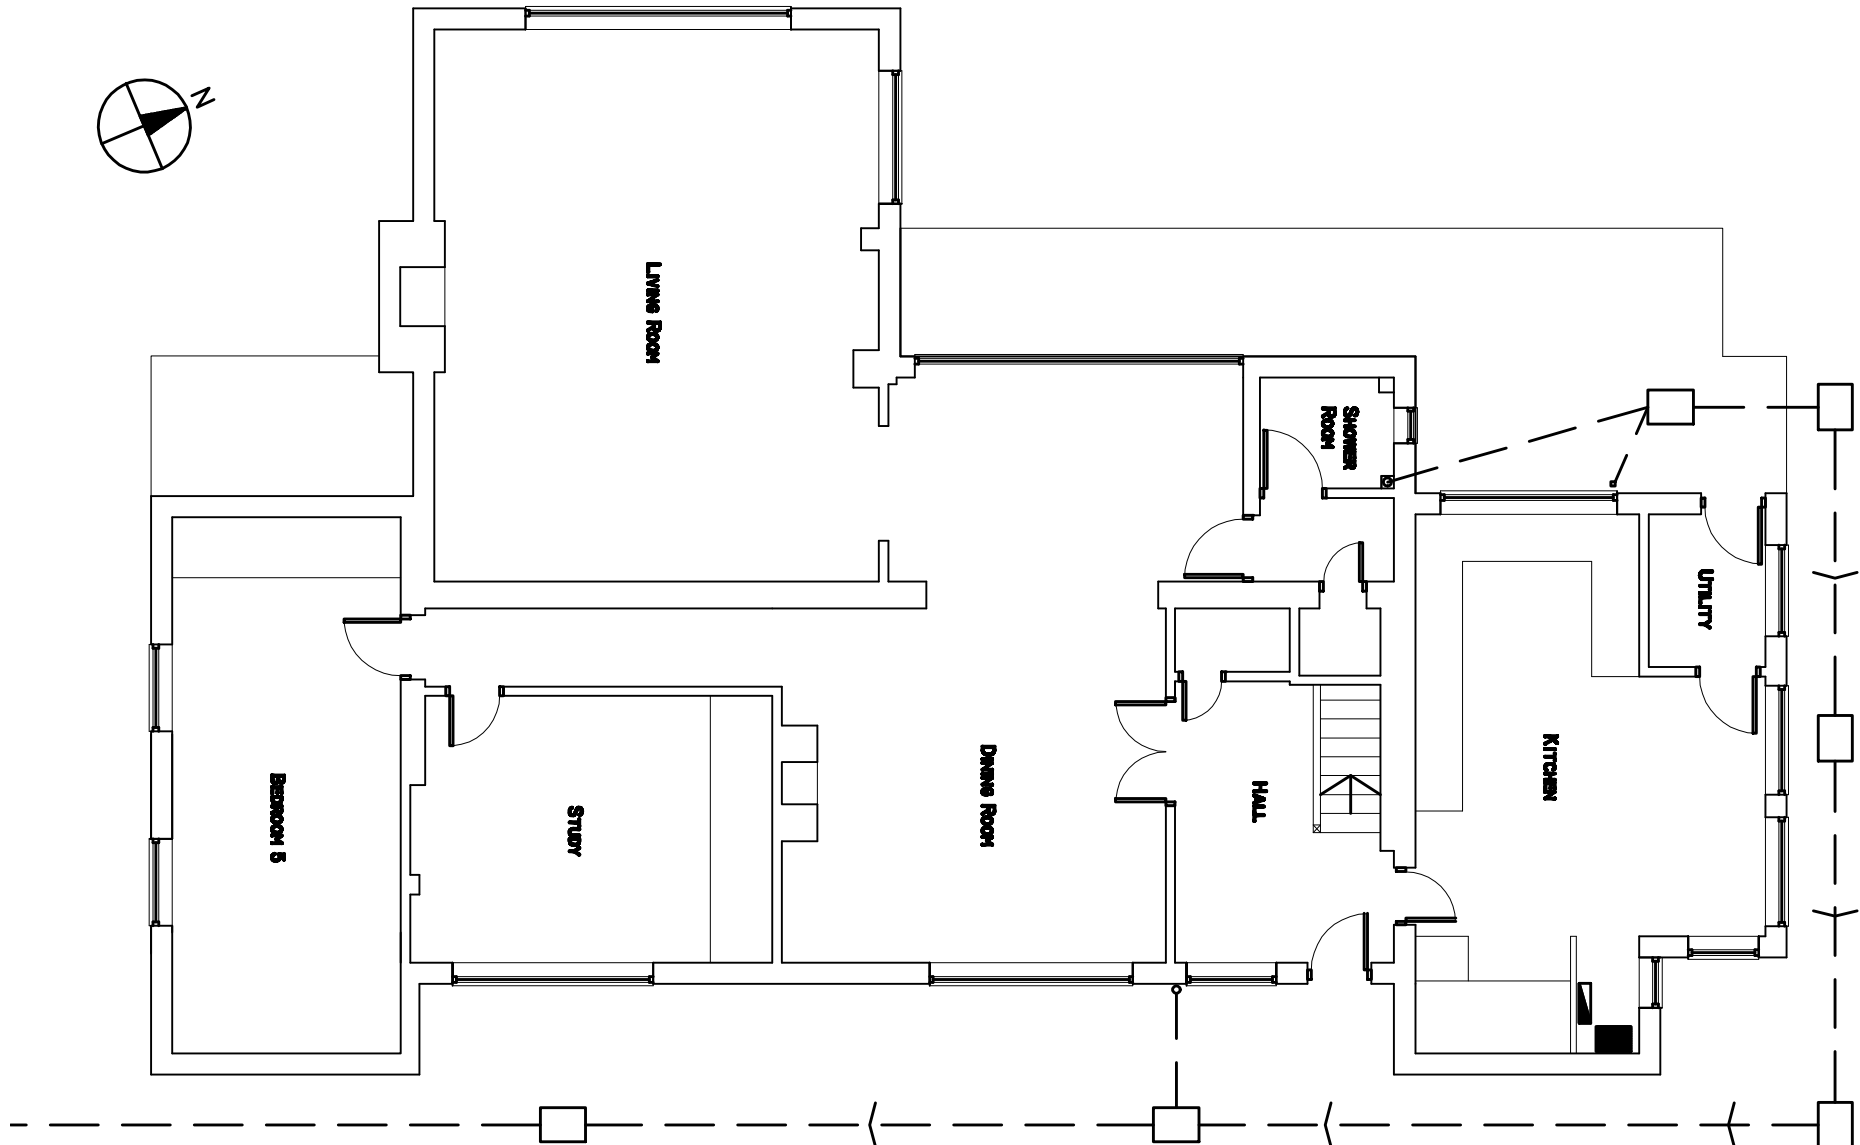


EXISTING GROUND FLOOR PLAN SCALE 1:100

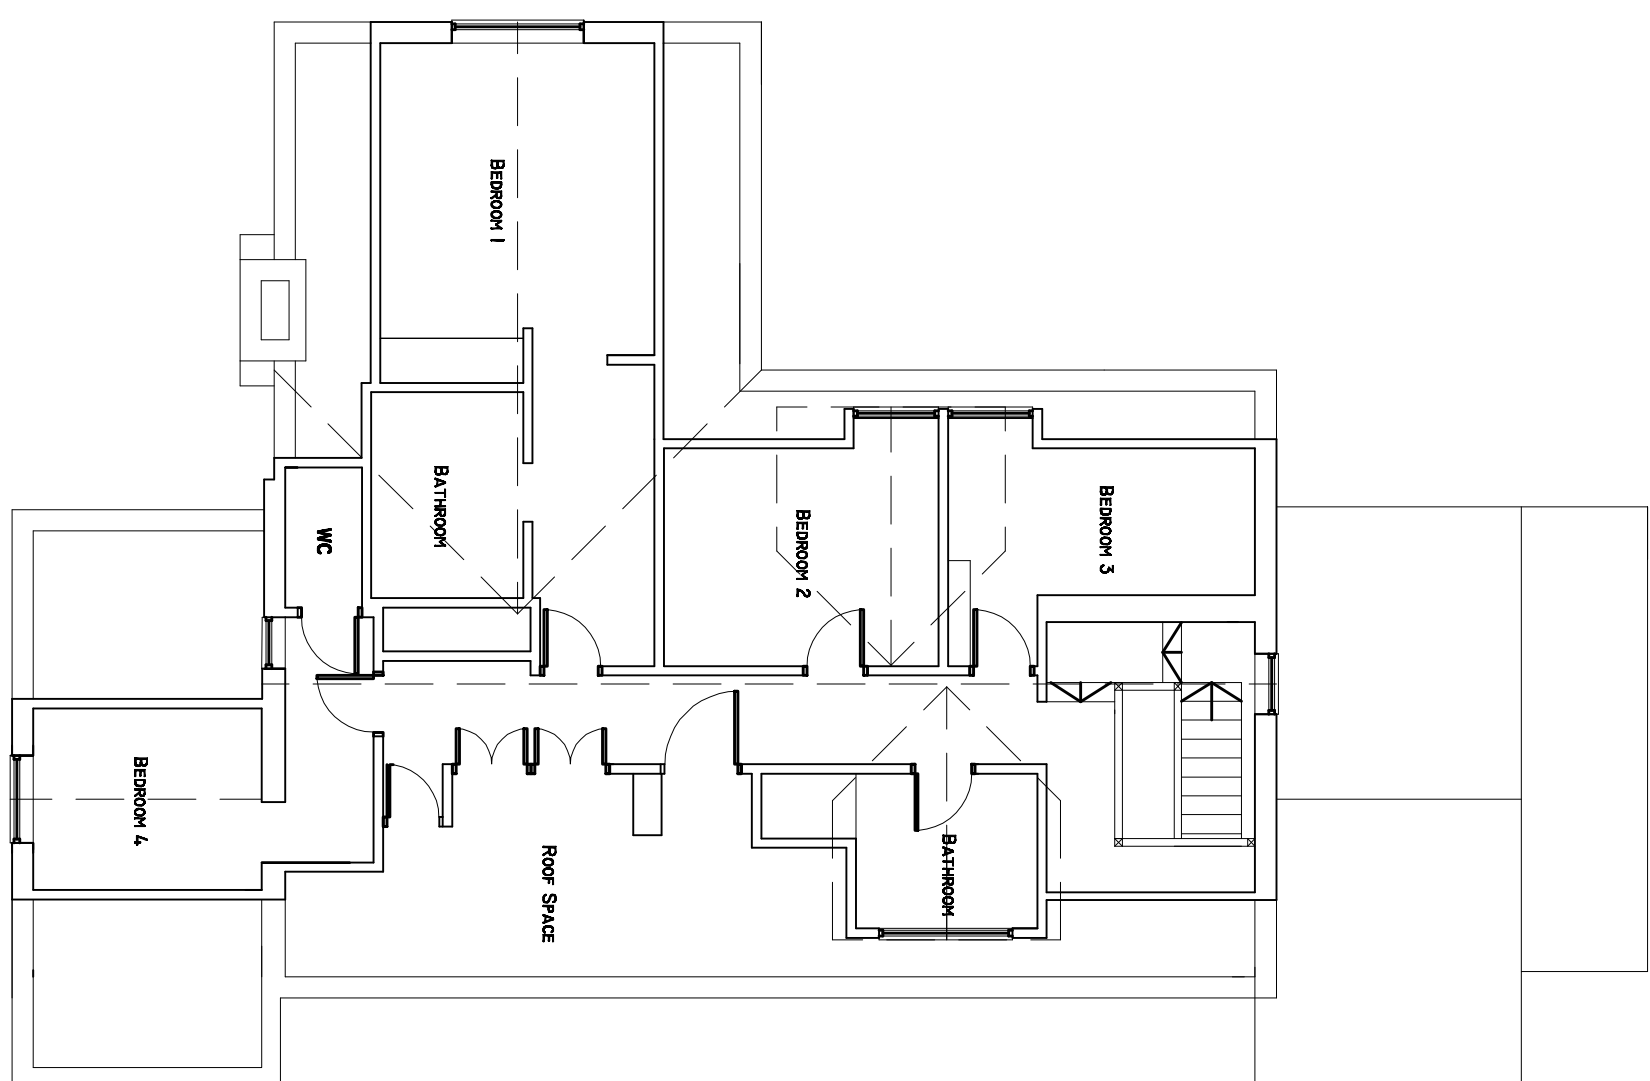


EXISTING FIRST FLOOR PLAN SCALE 1:100

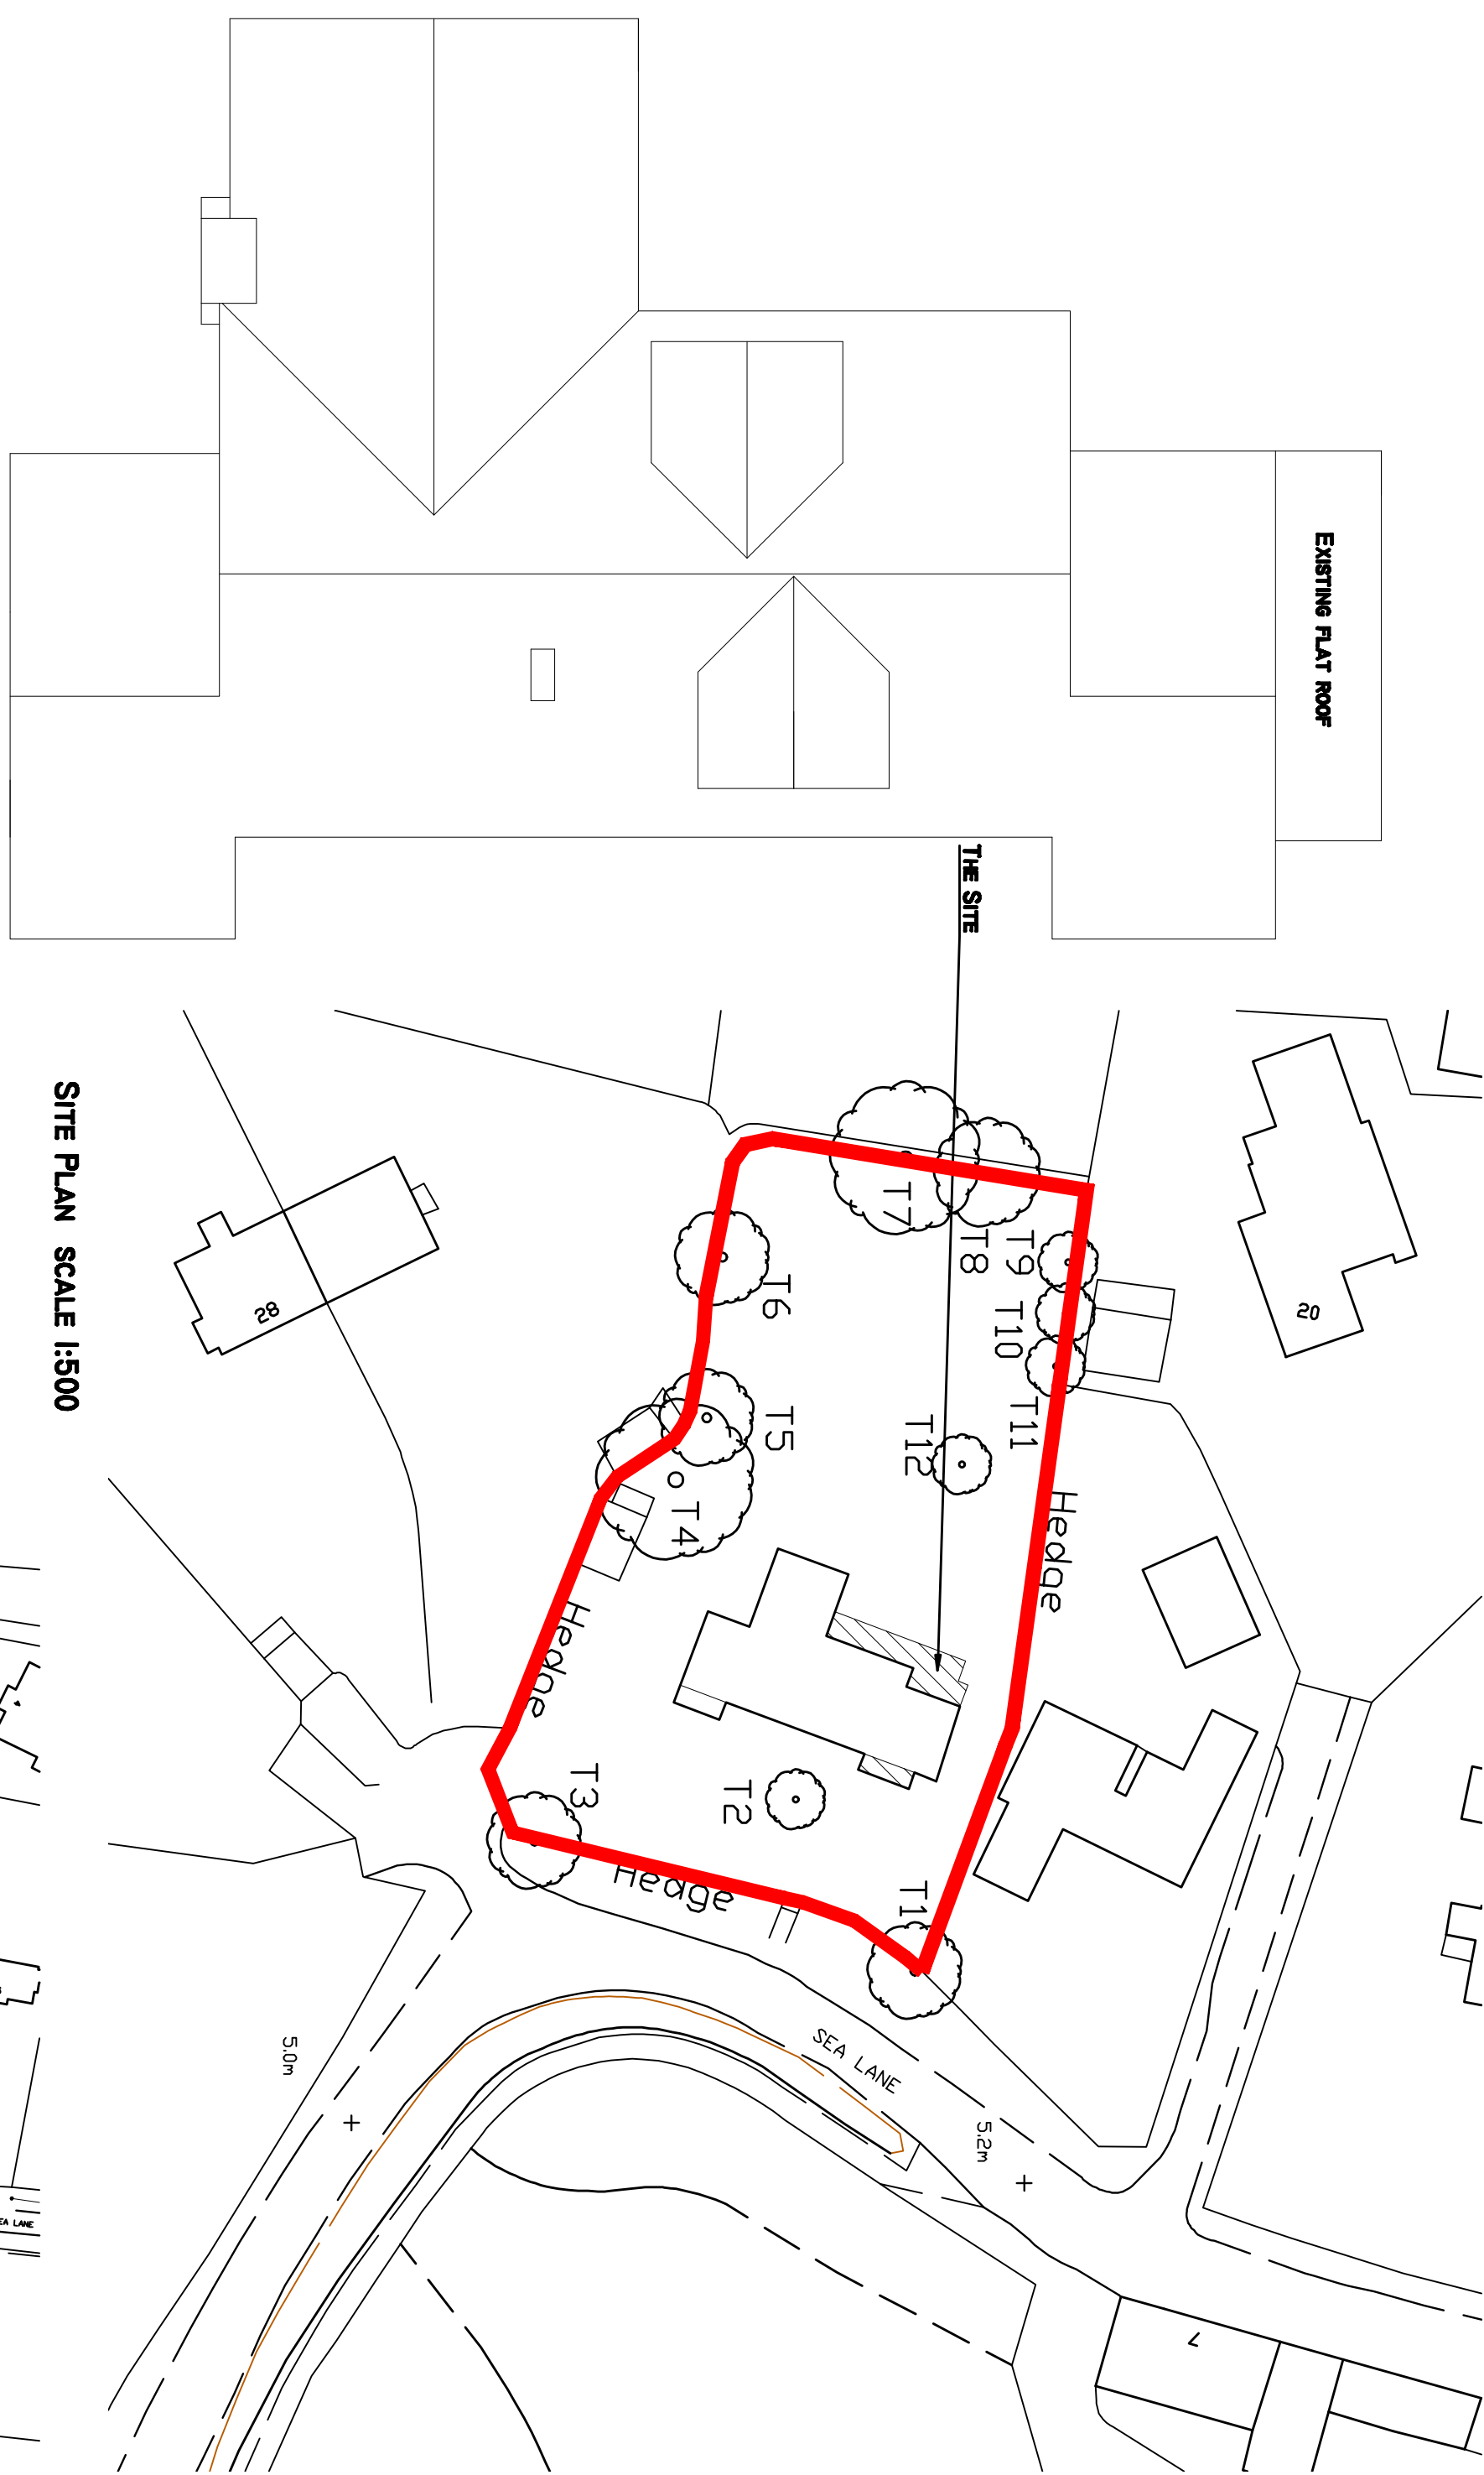


SITE PLAN SCALE 1:500

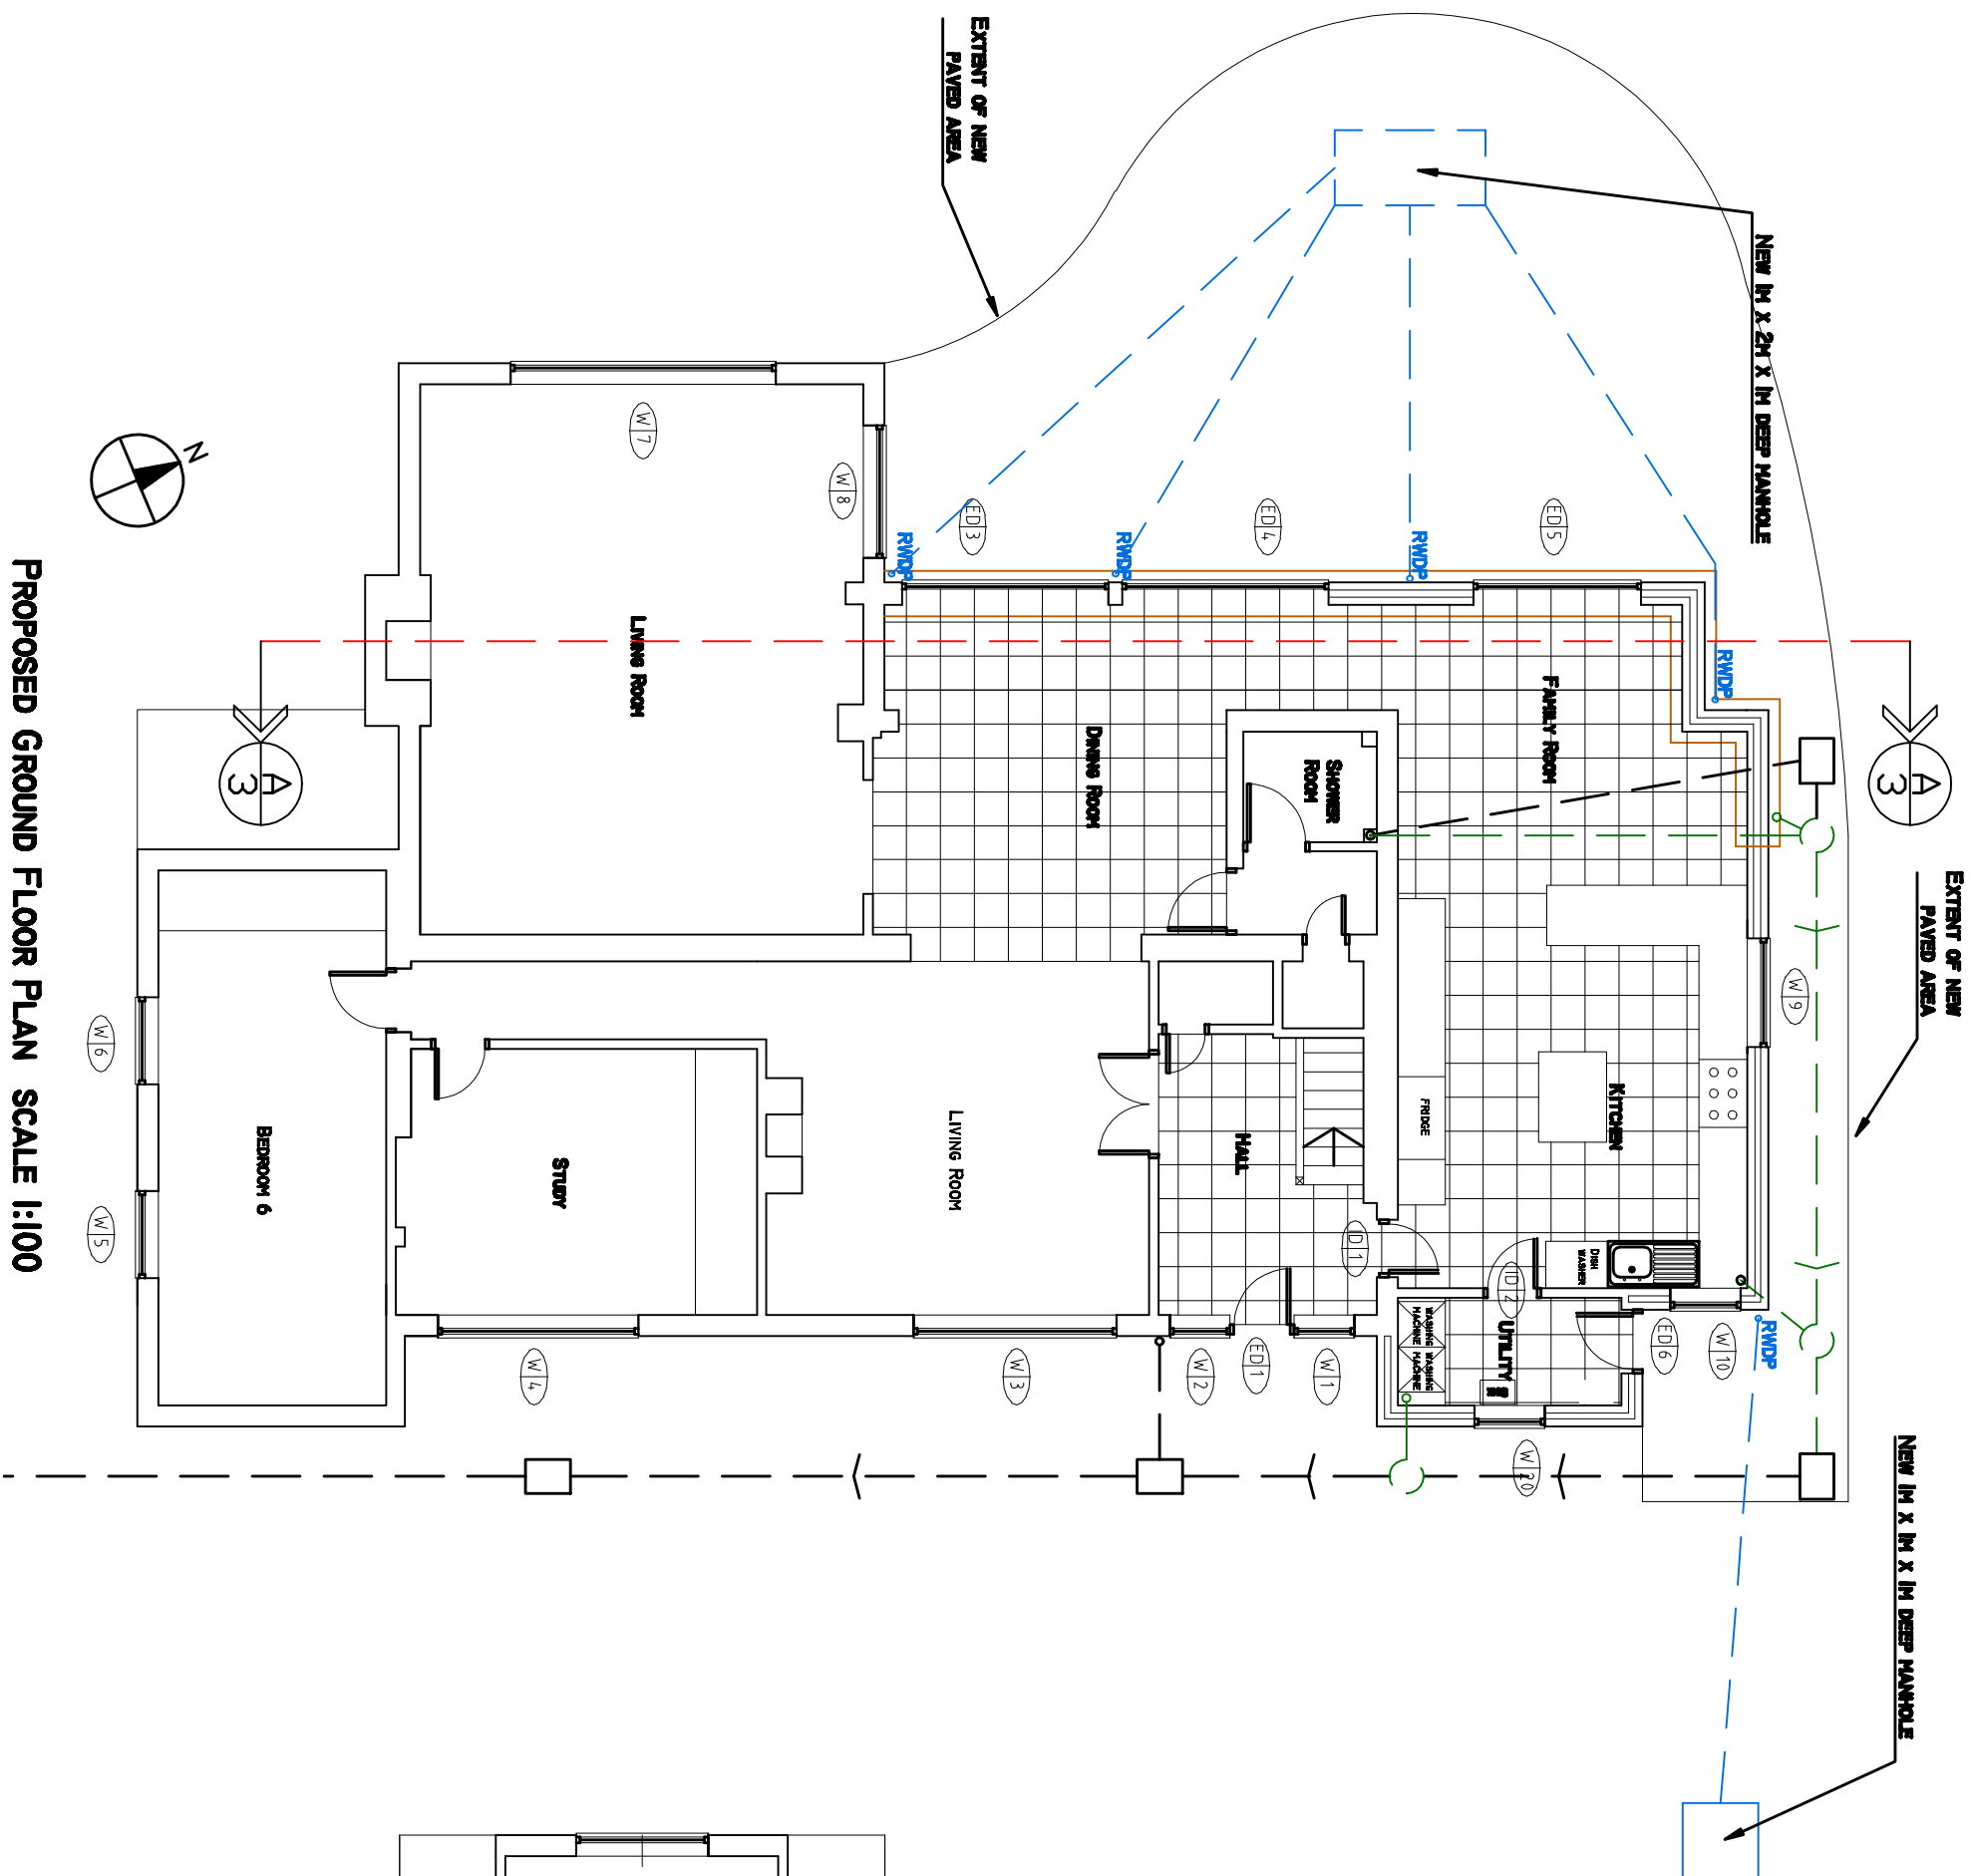


PROPOSED GROUND FLOOR PLAN SCALE 1:100

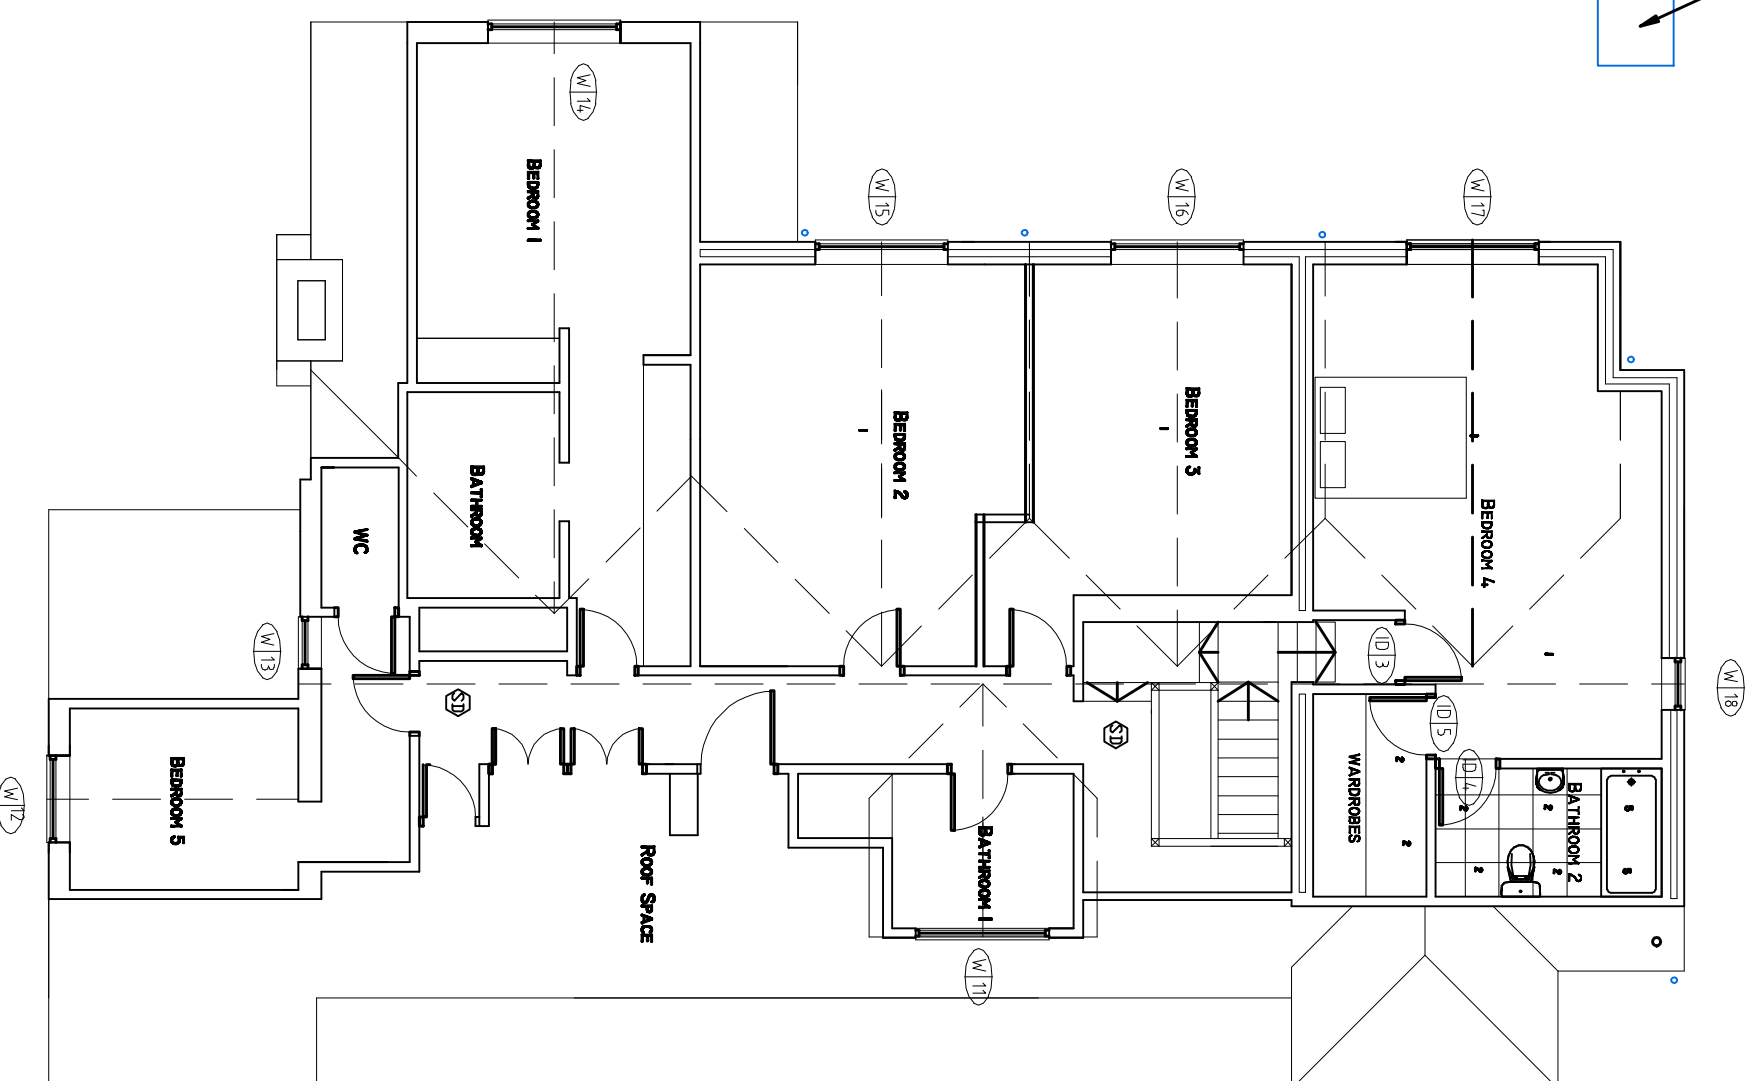


PROPOSED FIRST FLOOR PLAN SCALE 1:100

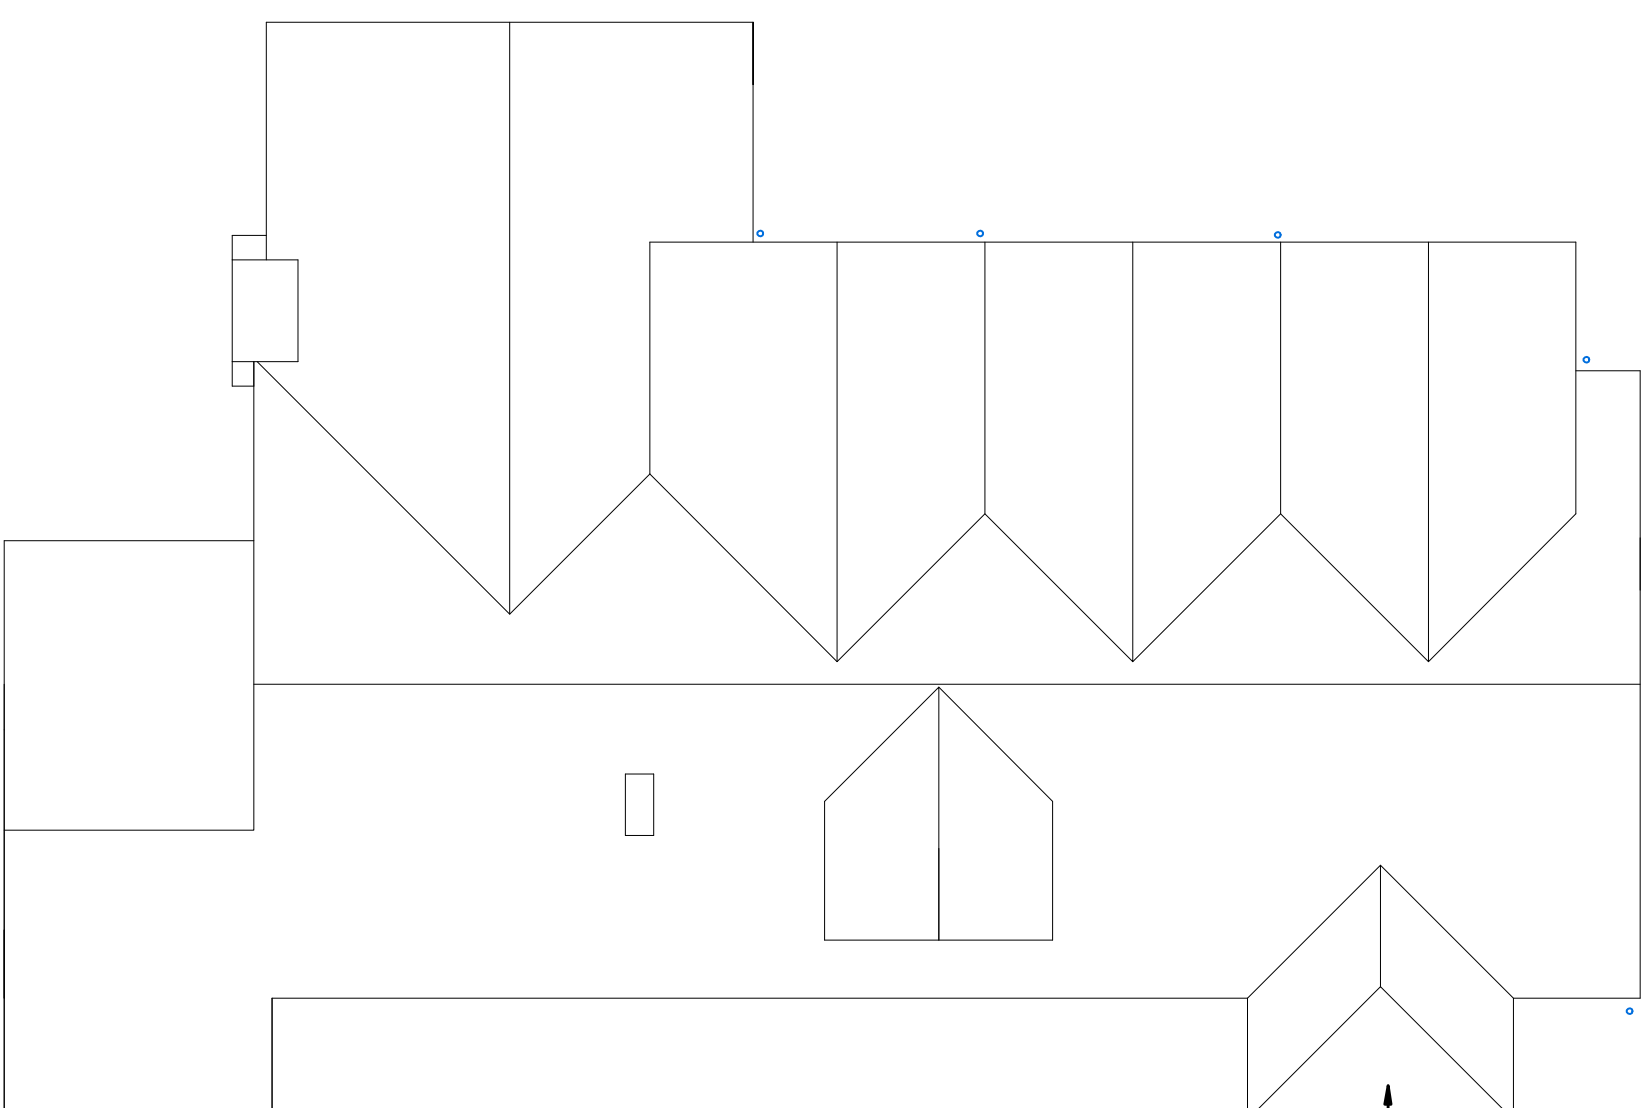

PROPOSED ROOF PLAN SCALE 1:100

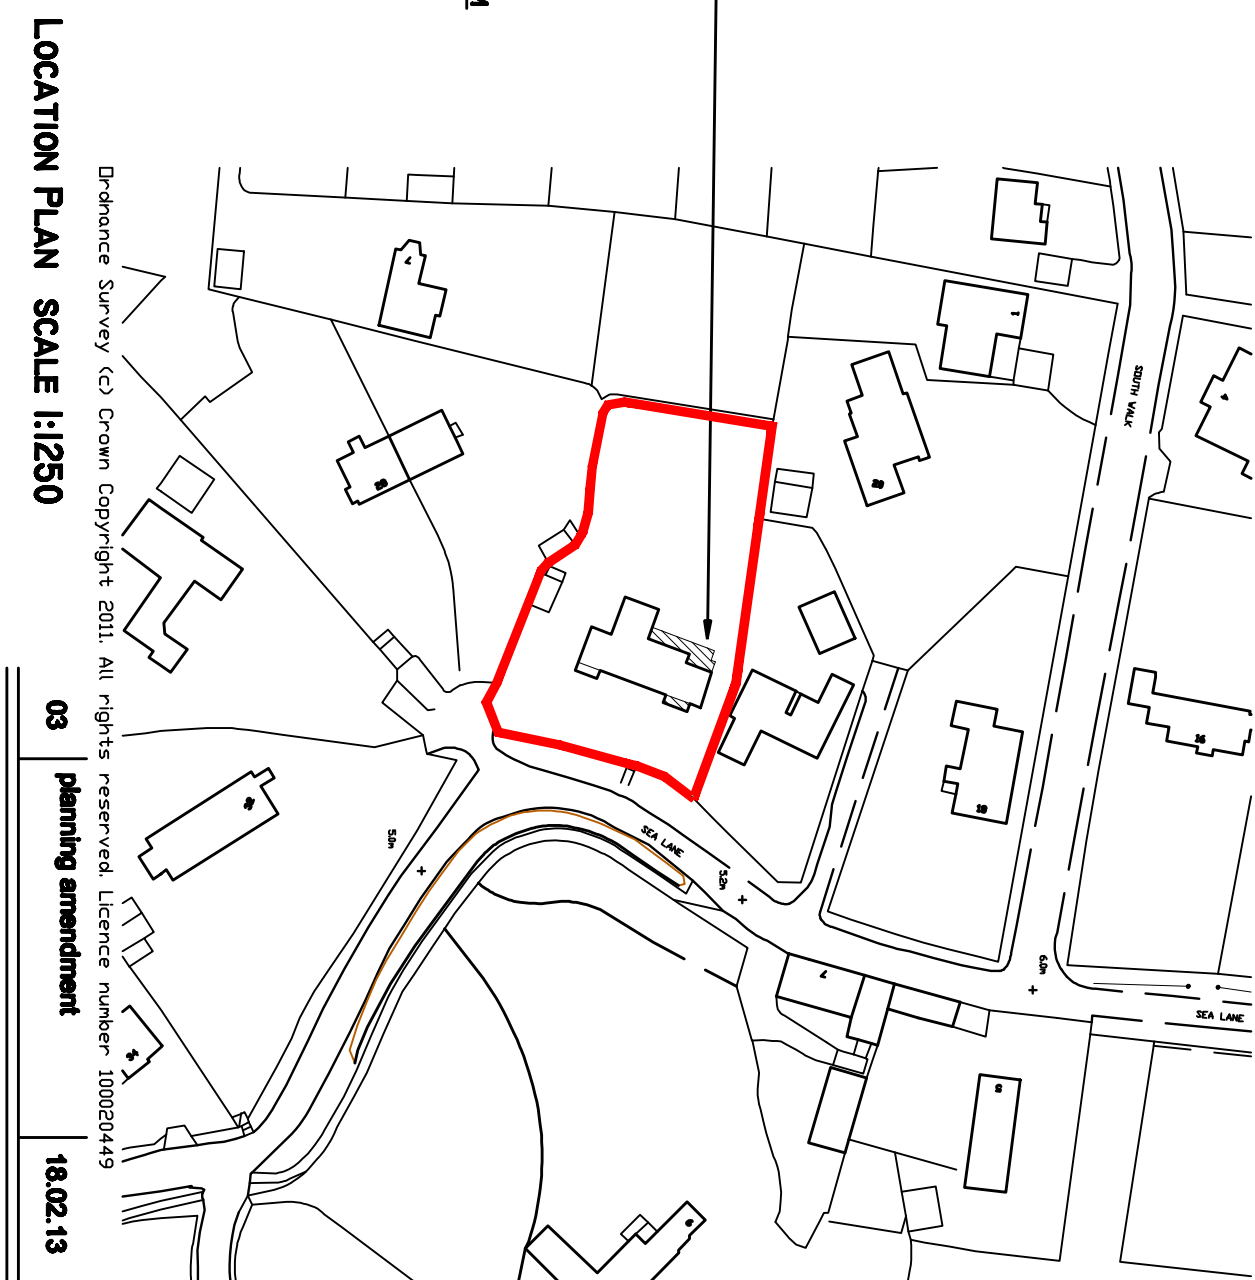

LOCATION PLAN SCALE 1:1250

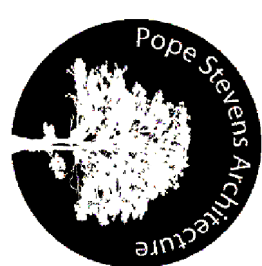

Crossways | 2 Beech Avenue,
Chichester | West Sussex | PO19 3DR
Telephone: 01243 782 796
Email: pope.stevens@btinternet.com

RIBA 
Chartered Practice

Project
24 Sea Lane
Middlen on Sea

Drawing
Building Regulations
Location, Site, Floor and Roof Plans

Date Oct 11	Drawn by GDP	Scale as shown
Drawing No. BR01	Revision 03	