


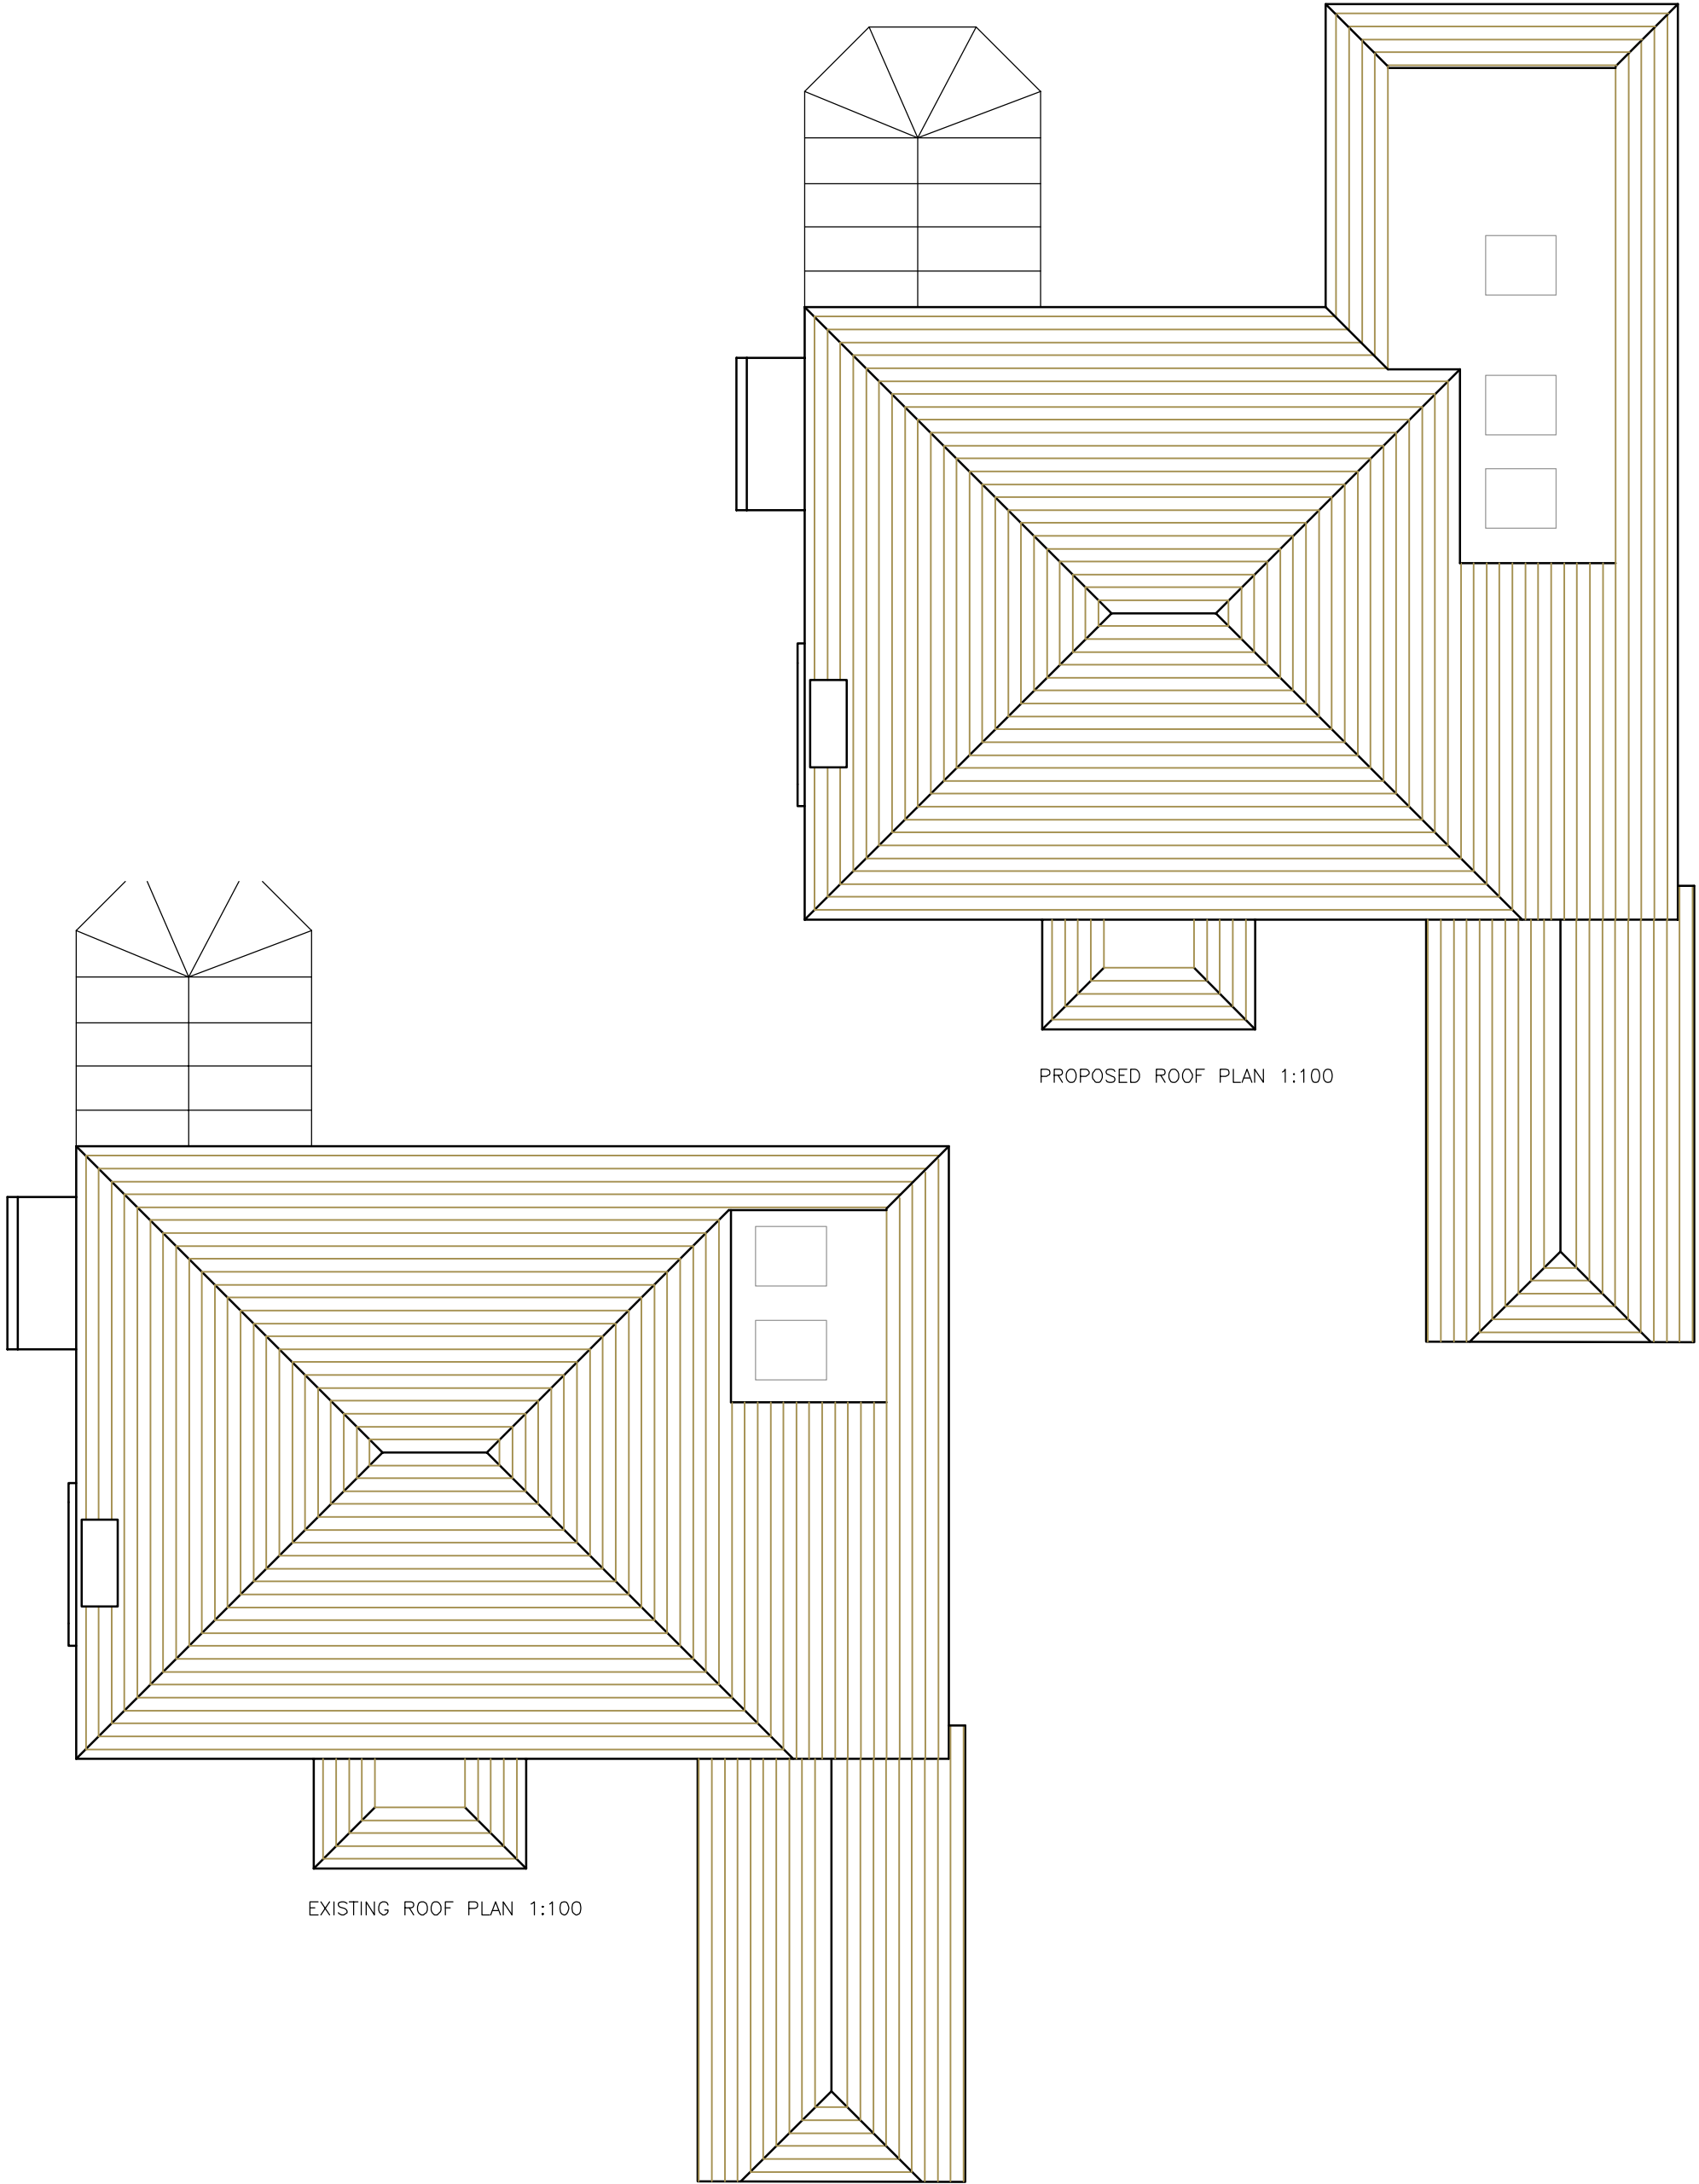

AMdesign

ARCHITECTURE DESIGN DEVELOPMENT
leeza Aldis-Hobbs ARB RIBA SPAB

Job: 07756 329400
Email: leeza@amdesignltd.co.uk

PROJECT

**19 EAST CLOSE
MIDDLETON on SEA
BOGNOR REGIS
PO22 7RS**

PROJECT STAGE

PLANNING

DRAWING

ROOF PLANS

DRAWING No

249/04

SCALE
DATE

1:100
JAN 2018

DRAWN
CHECKED

REVISION

LA

LETTER	REVISION	DATE
This scheme is subject to town planning and all other necessary consents. All dimensions and levels to be checked on site. This drawing is to be read in conjunction with other relevant drawings and documents. Report all discrepancies to the Architect before work commences. AM Design is the trading name of AM Design Ltd © AM Design Ltd. All rights reserved.		