




PROPOSED EAST ELEVATION 1:100

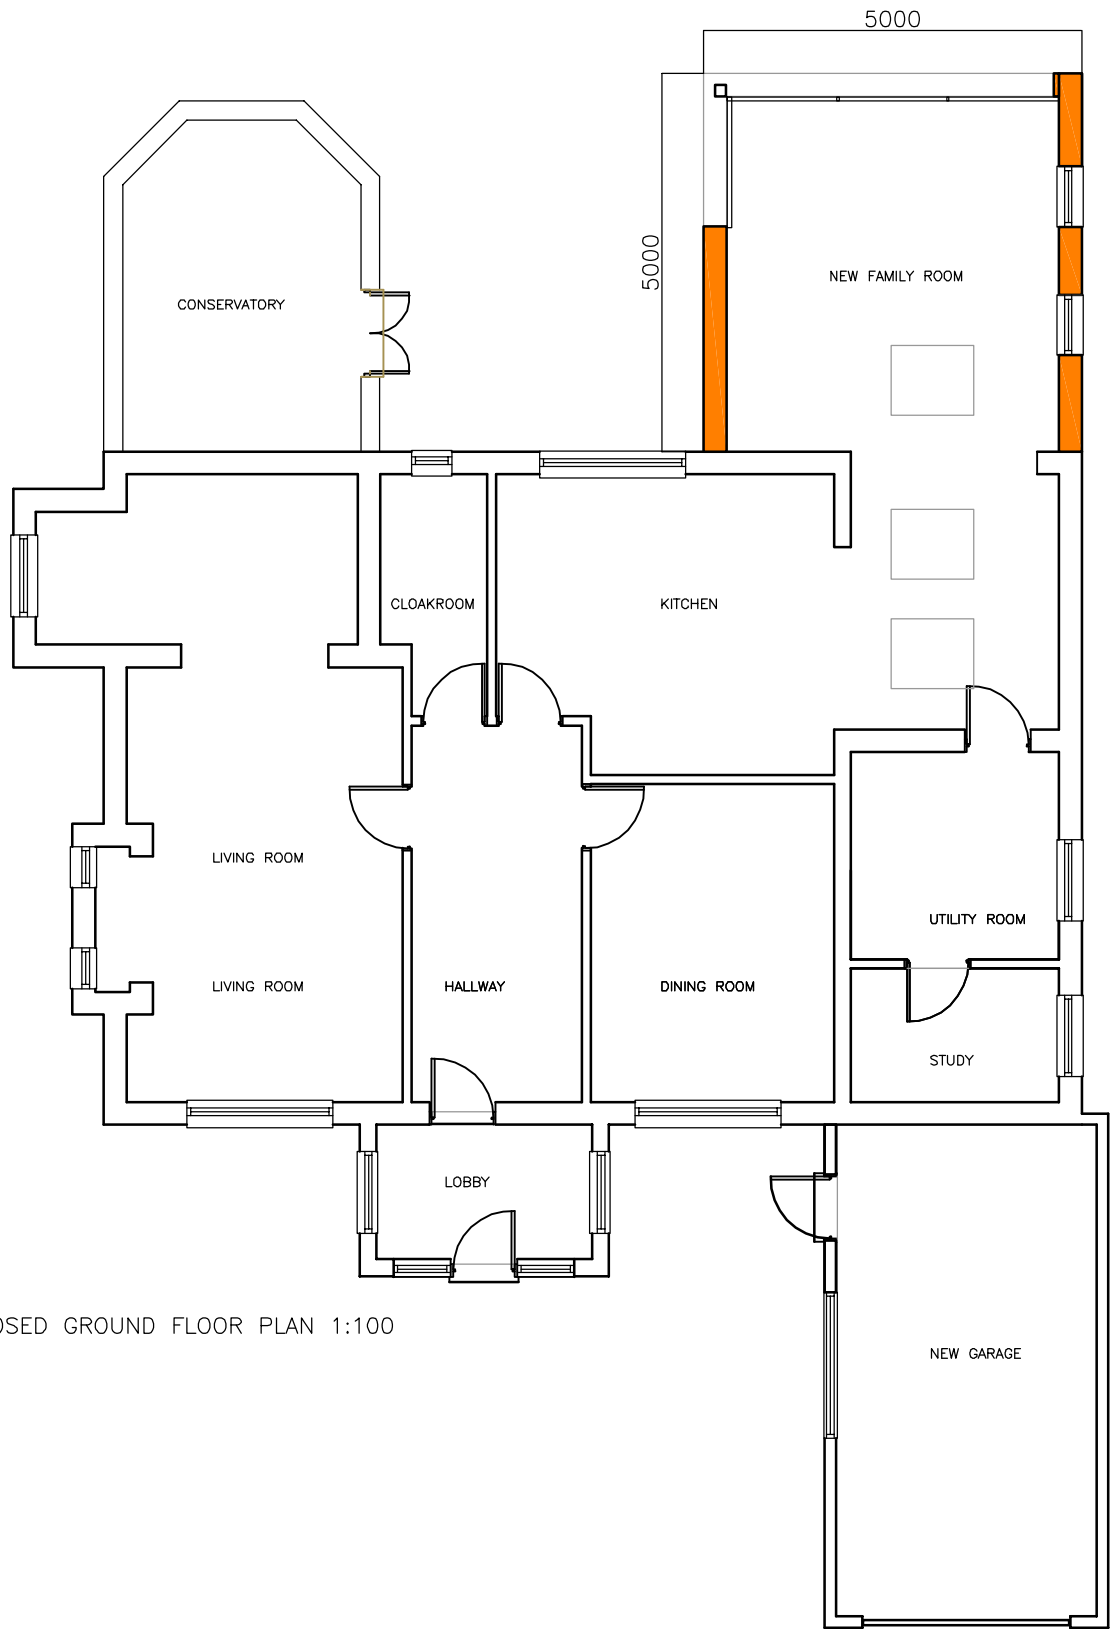

PROPOSED GROUND FLOOR PLAN 1:100

AMdesign

ARCHITECTURE DESIGN DEVELOPMENT  
leeza Aldis-Hobbs ARB RIBA SPAB

Job: 07756 329400  
Email: leeza@amdesignltd.co.uk

PROJECT  
19 EAST CLOSE  
MIDDLETON on SEA  
BOGNOR REGIS  
PO22 7RS

PROJECT STAGE  
PLANNING

DRAWING  
PROPOSED  
PLAN & ELEVATION

DRAWING No 249/05 REVISION

SCALE 1:100 DATE JAN 2018 DRAWN LA CHECKED

|   |          |      |
|---|----------|------|
|   |          |      |
|   |          |      |
|   |          |      |
| LETTER   | REVISION | DATE |
| This scheme is subject to town planning and all other necessary consents. All dimensions and levels to be checked on site. This drawing is to be read in conjunction with other relevant drawings and documents. Report all discrepancies to the Architect before work commences. AM Design is the trading name of AM Design Ltd © AM Design Ltd. All rights reserved. |          |      |