




EXISTING EAST ELEVATION 1:100

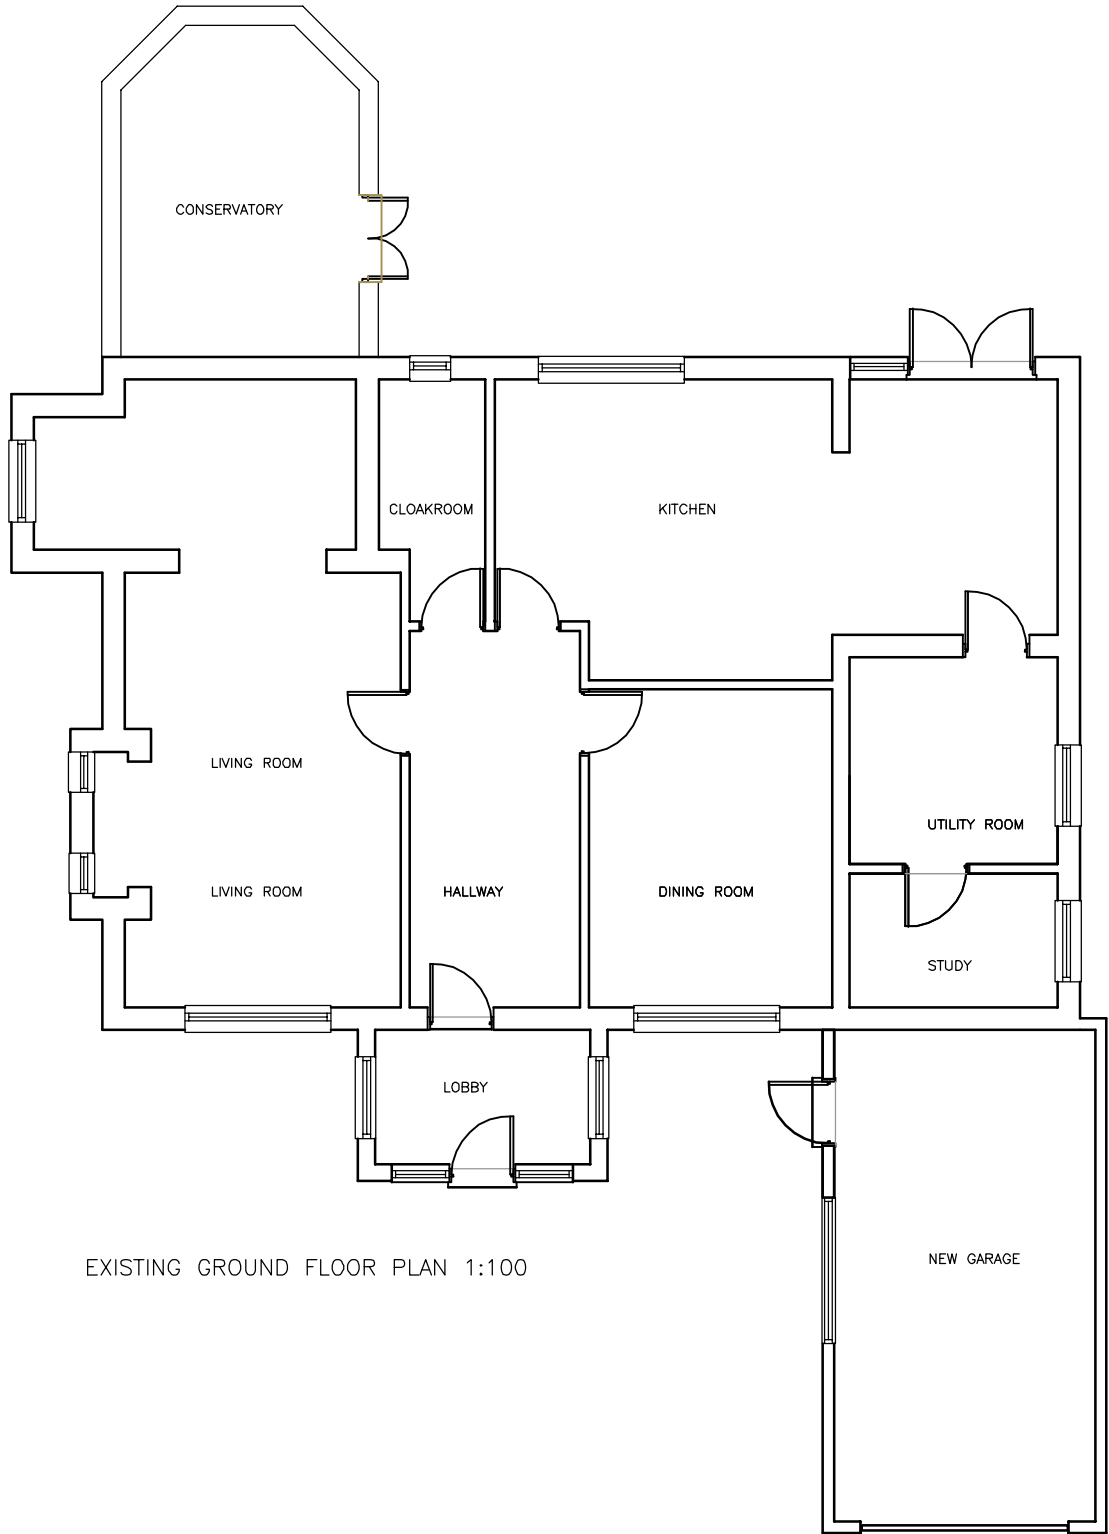

EXISTING GROUND FLOOR PLAN 1:100

AMdesign

ARCHITECTURE DESIGN DEVELOPMENT
leeza Aldis-Hobbs ARB RIBA SPAB

Job: 07756 329400
Email: leeza@amdesignltd.co.uk

PROJECT
**19 EAST CLOSE
MIDDLETON on SEA
BOGNOR REGIS
PO22 7RS**
PROJECT STAGE
PLANNING

DRAWING
**EXISTING
PLAN & ELEVATION**
DRAWING No REVISION
249/02
SCALE 1:100 DRAWN LA
DATE JAN 2018 CHECKED

LETTER	REVISION	DATE
This scheme is subject to town planning and all other necessary consents. All dimesions and levels to be checked on site. This drawing is to be read in conjunction with other relevant drawings and documents. Report all discrepancies to the Architect before work commences. AM Design is the trading name of AM Design Ltd © AM Design Ltd. All rights reserved.		