


LOCATION PLAN 1:1250

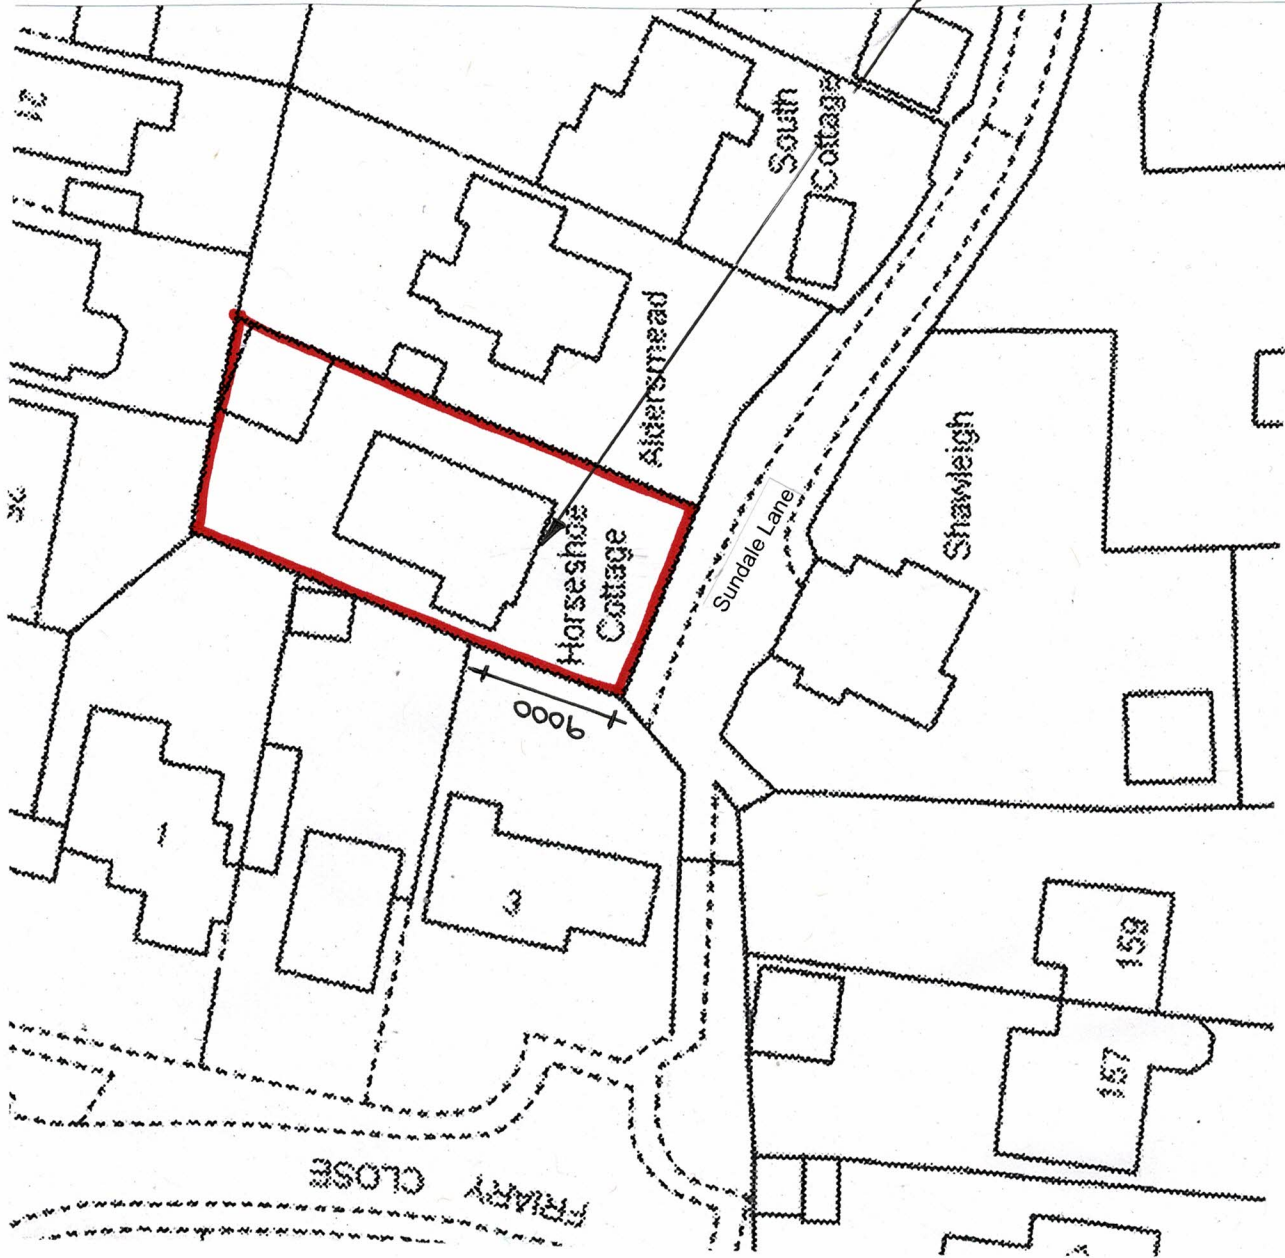

new glazed front elevation to existing bungalow and internal alterations.

SITE PLAN 1:500

Amdesign

ARCHITECTURE DESIGN DEVELOPMENT
Leeza Aldis-Hobbs ARB RIBA SPAB

Mob: 07756 329400

e-mail: leeza@amdesignltd.co.uk

PROJECT

**HORSE SHOE COTTAGE
SUNDALE LANE
MIDDLETON ON SEA
PO22 6DS
PLANNING**

DRAWING

**LOCATION PLAN
SITE PLAN**
DRAWING No **269/01**
SCALE 1:1250 1:500
DATE SEPT 2018
REVISION
DRAWN LA
CHECKED

LETTER	REVISION	DATE

This scheme is subject to town planning and all other necessary consents. All dimensions and levels to be checked on site. This drawing is to be read in conjunction with other relevant drawings and documents. Report all discrepancies to the Architect before work commences. AM Design is the trading name of AM Design Ltd © AM Design Ltd. All rights reserved.