




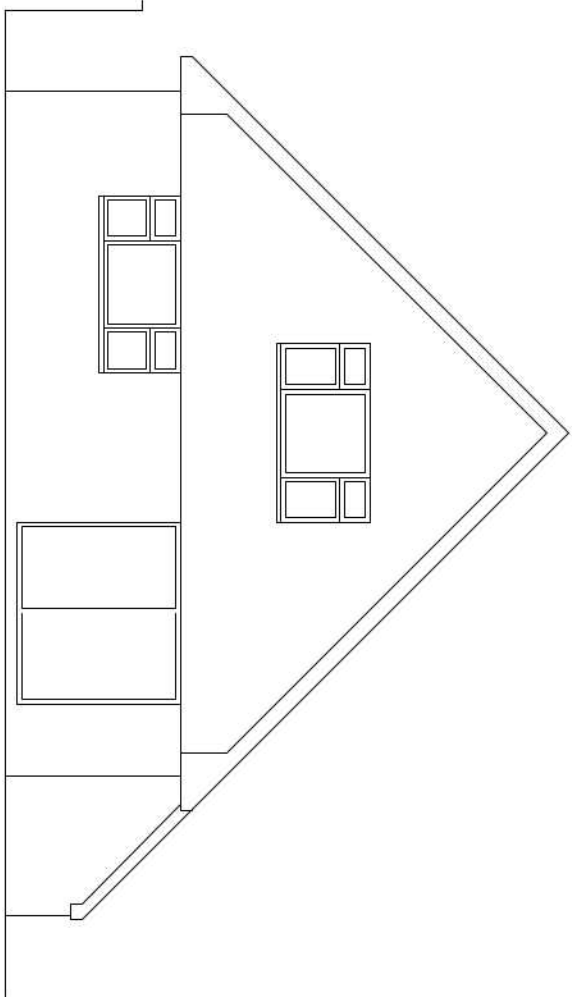


South Elevation

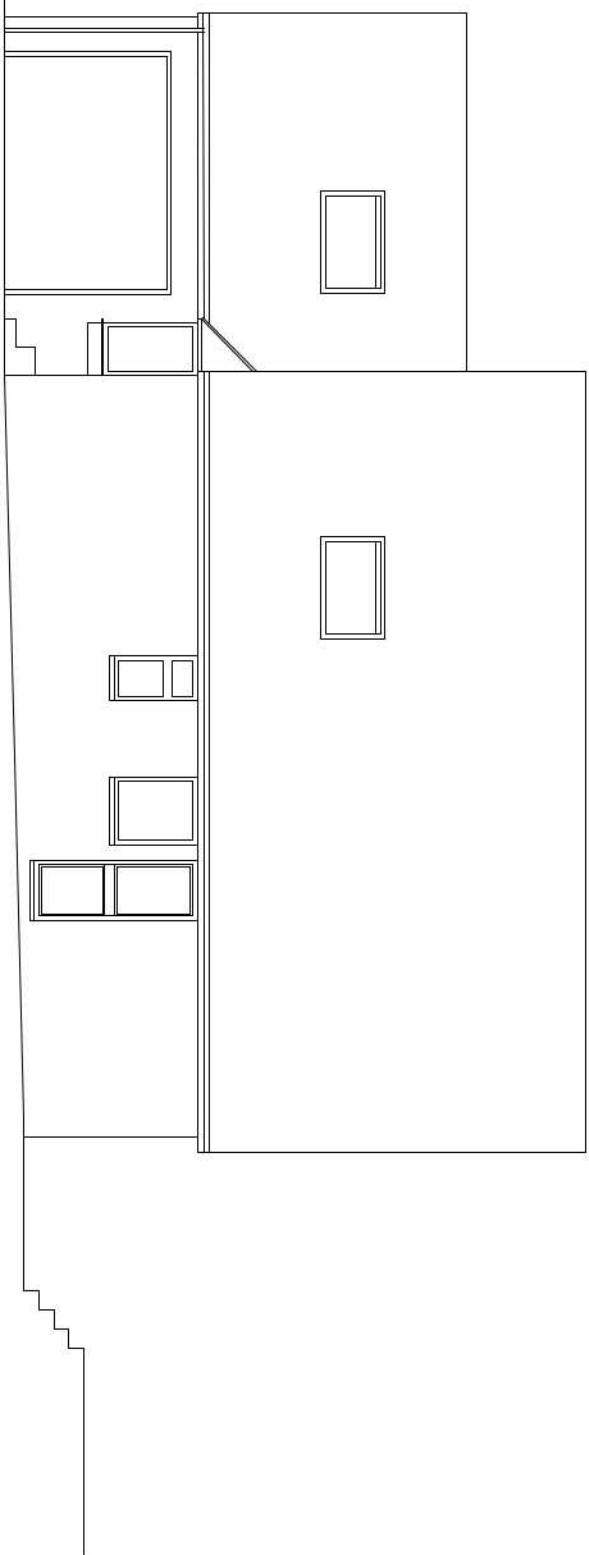


West Elevation

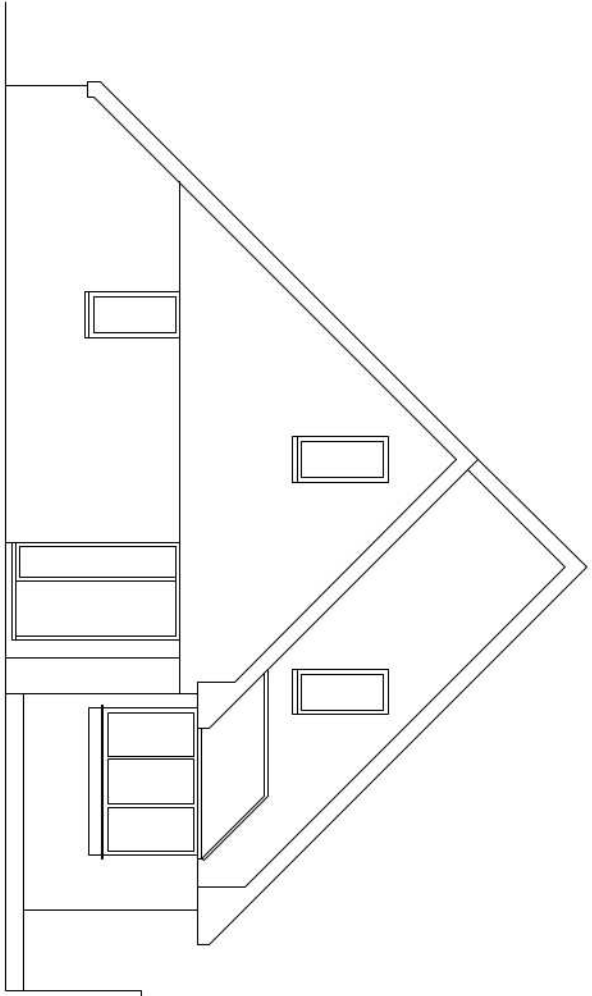


North Elevation

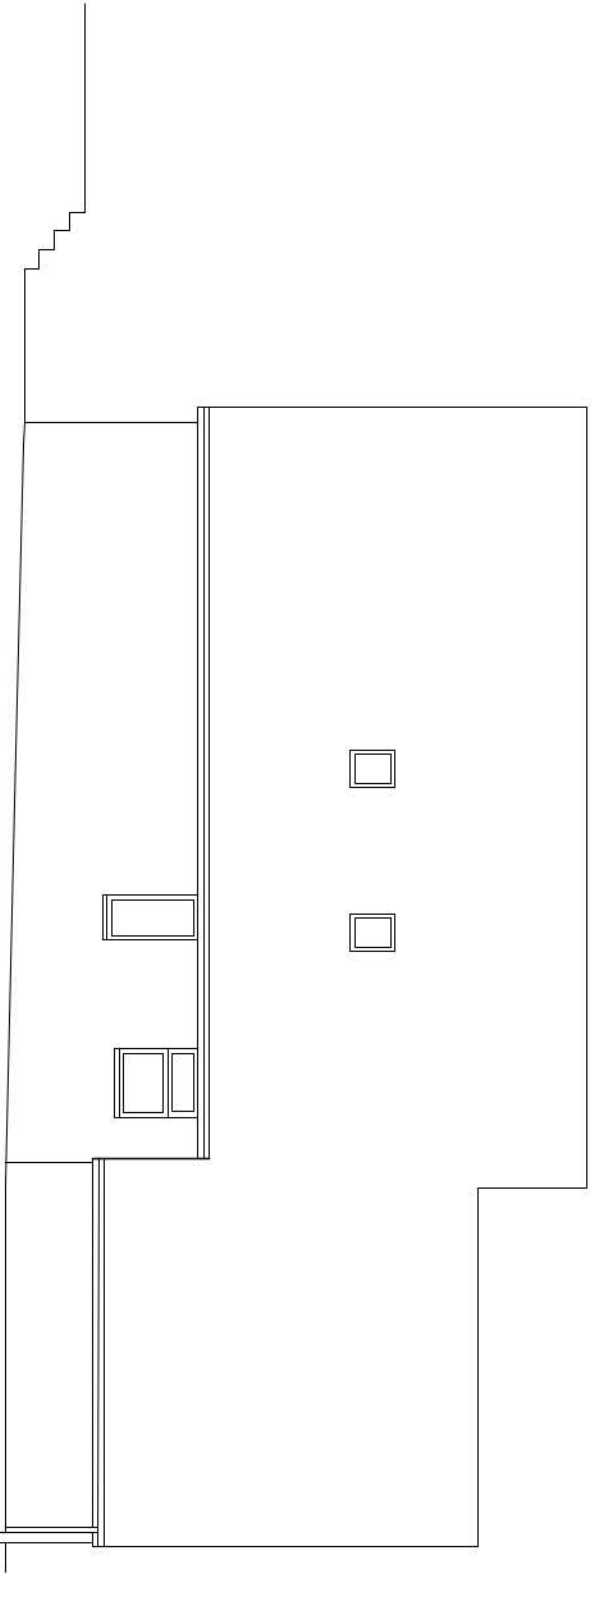


East Elevation

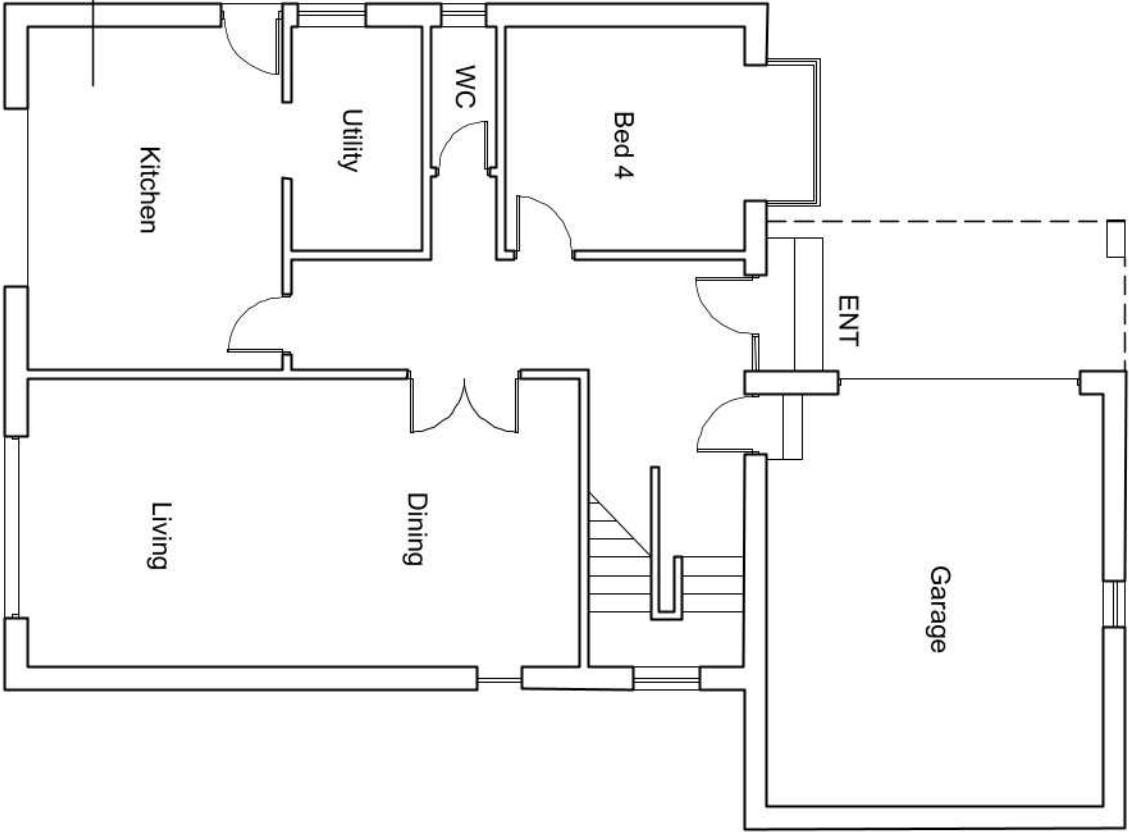

Ground Floor

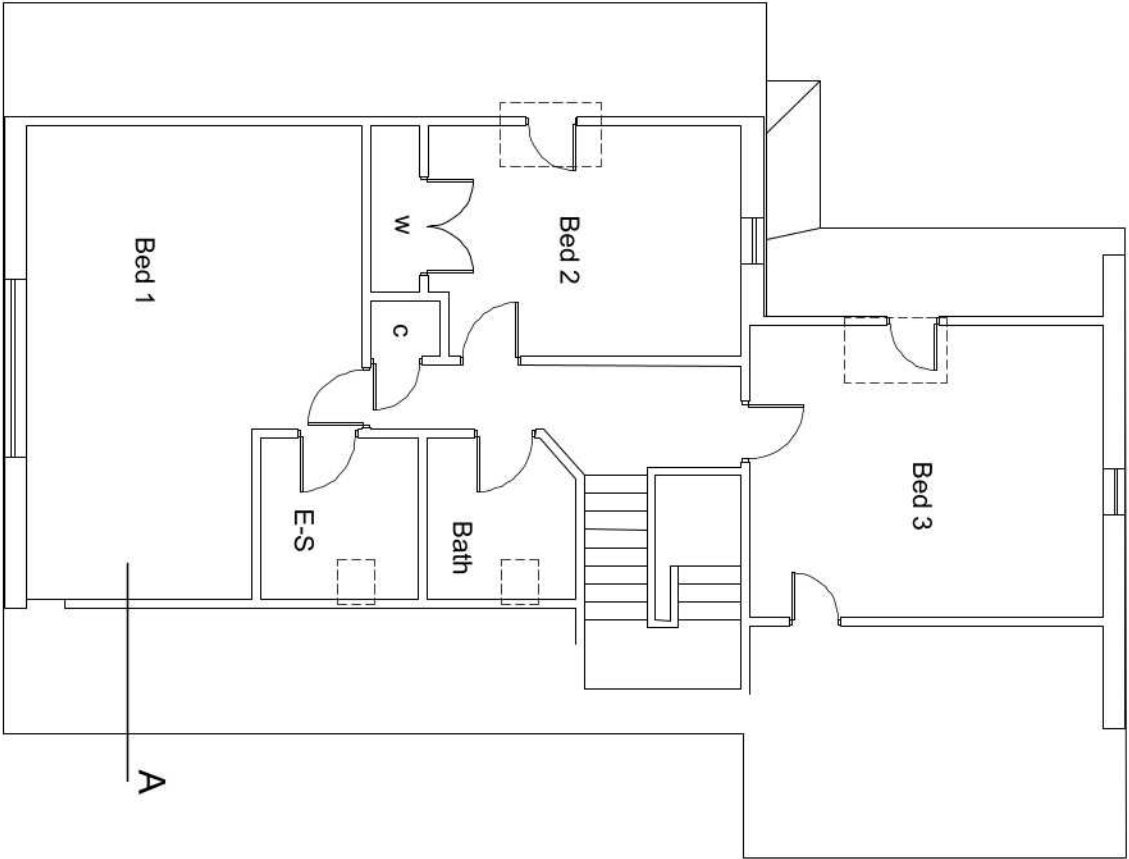


First Floor

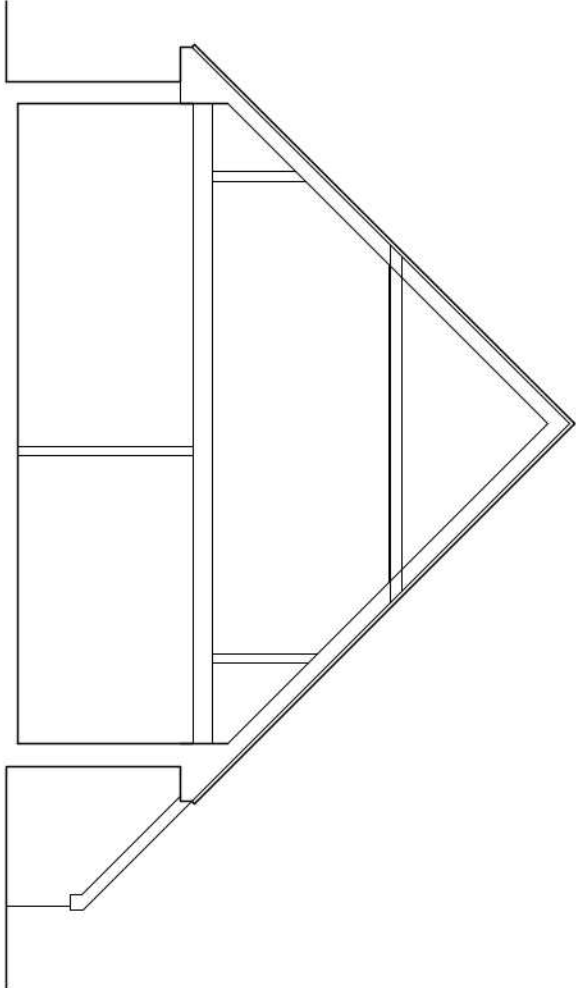

Section A-A

General Notes

 

No.	Revision/Issue	Date



Architectare Ltd
Homestead Meadow
Wellington Lane
Ringmer, LEWES
East Sussex. BN8 5SN
Telephone: (07334) 419 341
email: admin@architectare.co.uk

Client:
Ms E Poland

Project:
Driftwood, Manor Way, Elmer

Drawing Title:

Pre-existing Plans & Elevations

Project
1162-21

Date
March 2021

Scale
1:100 @ A2

Drawing Number

01b

© Architectare Ltd (UK) - 2021