



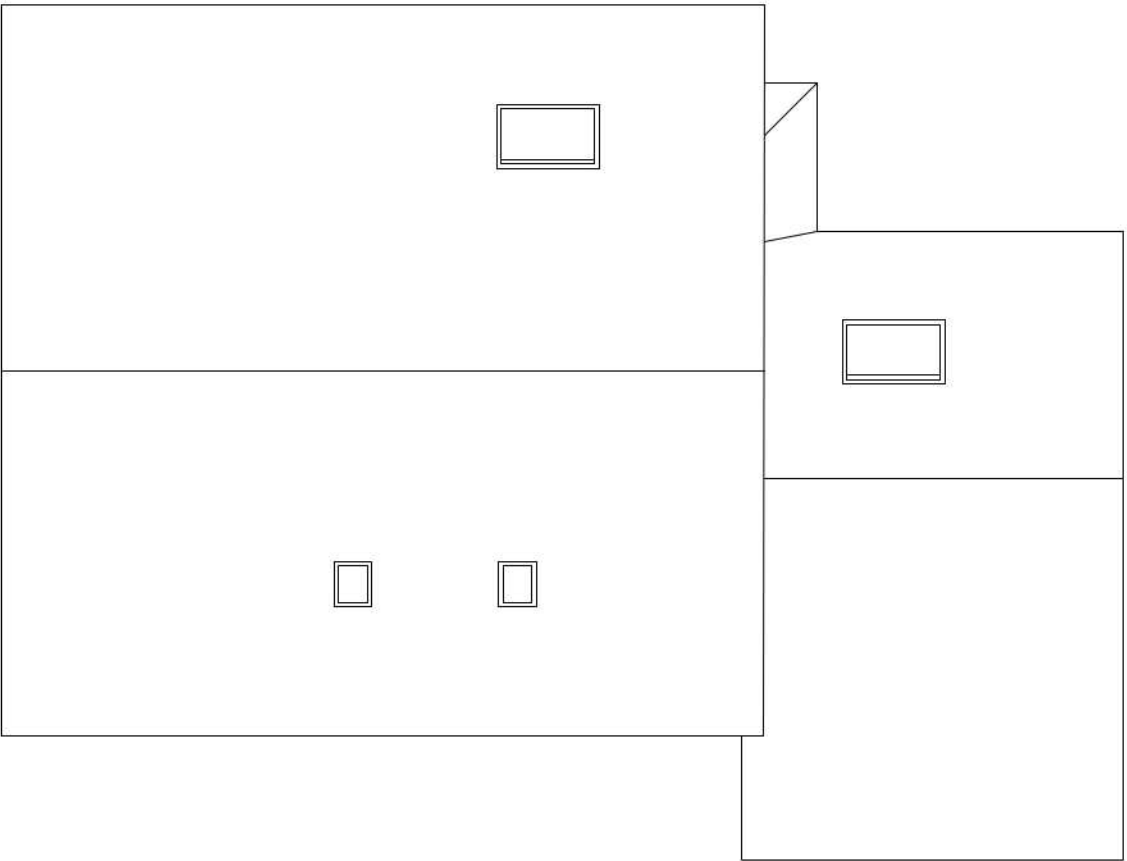

Pre-Existing Roof Plan

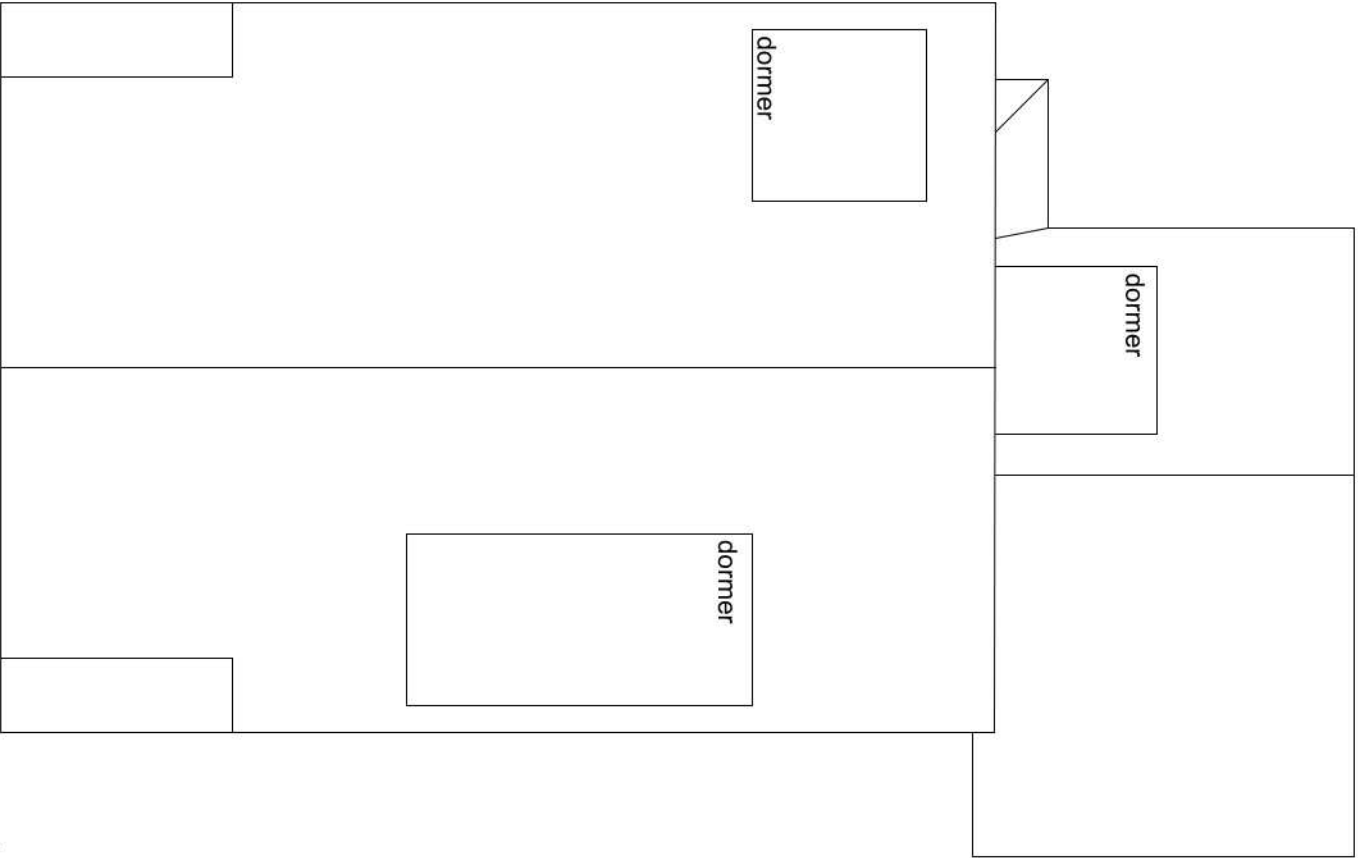

Existing Roof Plan

Rev.	Date	Description	By

Project Driftwood, Manor Way, Elmer		Drawing Title Pre-Existing & Existing Roof Plans		Project No. 1162 - 21		Drawing No. skA01		 Architectare Architectare Ltd Homestead Meadow Wellingham Lane Ringmer LEWES East Sussex, BN8 5SN Telephone: (07534) 419 341 email: admin@architectare.co.uk			
Client		© Architectare Ltd 2021		Scale 1:100 @ A3		Date August 2021		Drawn nam			

