


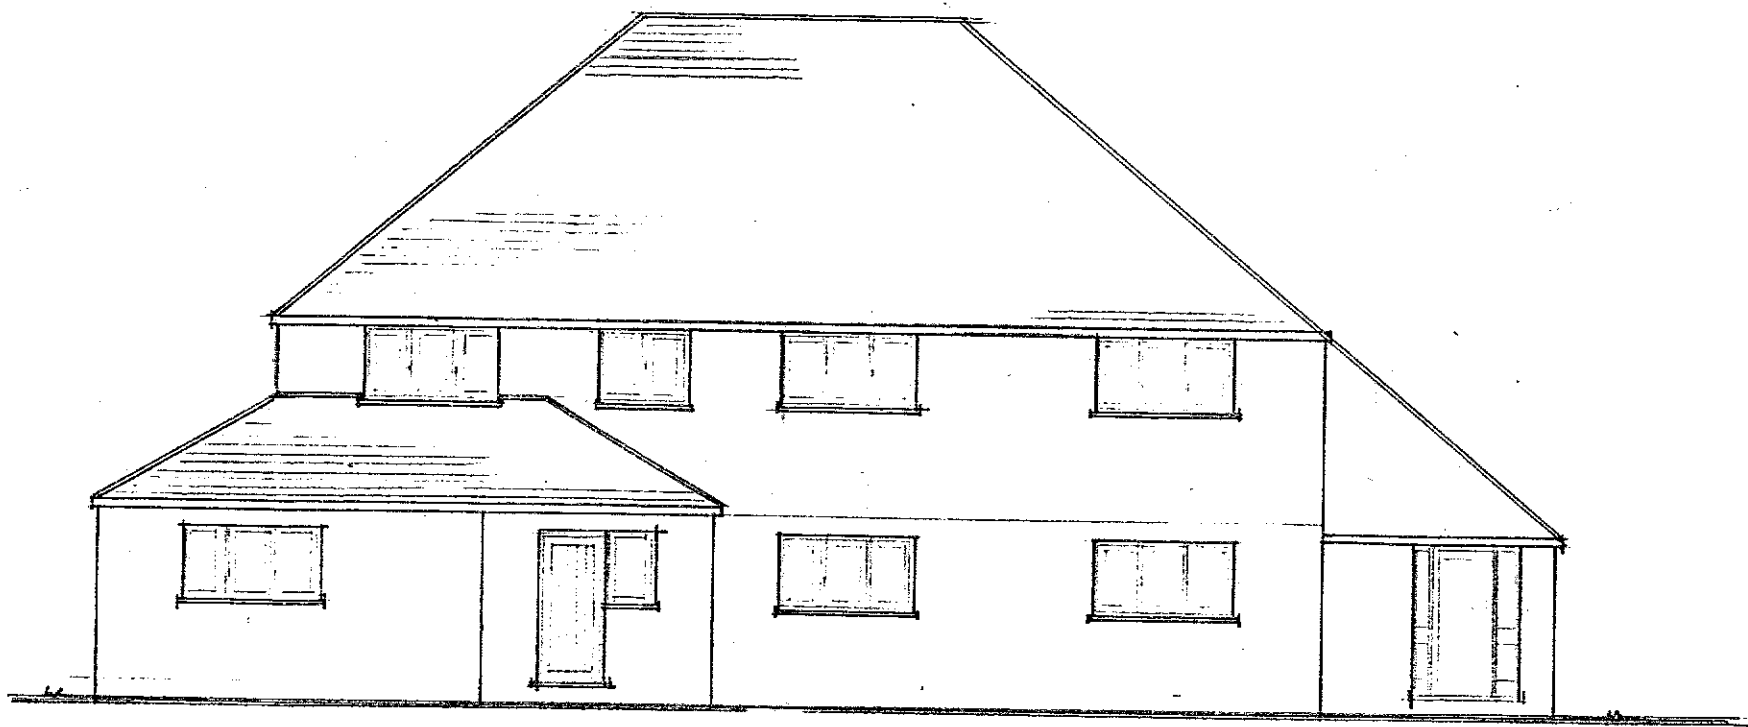

Nº 93 MIDDLETON ROAD


For : MR A. BARBARS

Draw Nº AB.100.10


Version 4.

Scale 1:50 & 1:100


REVISED FRONT ELEVATION.

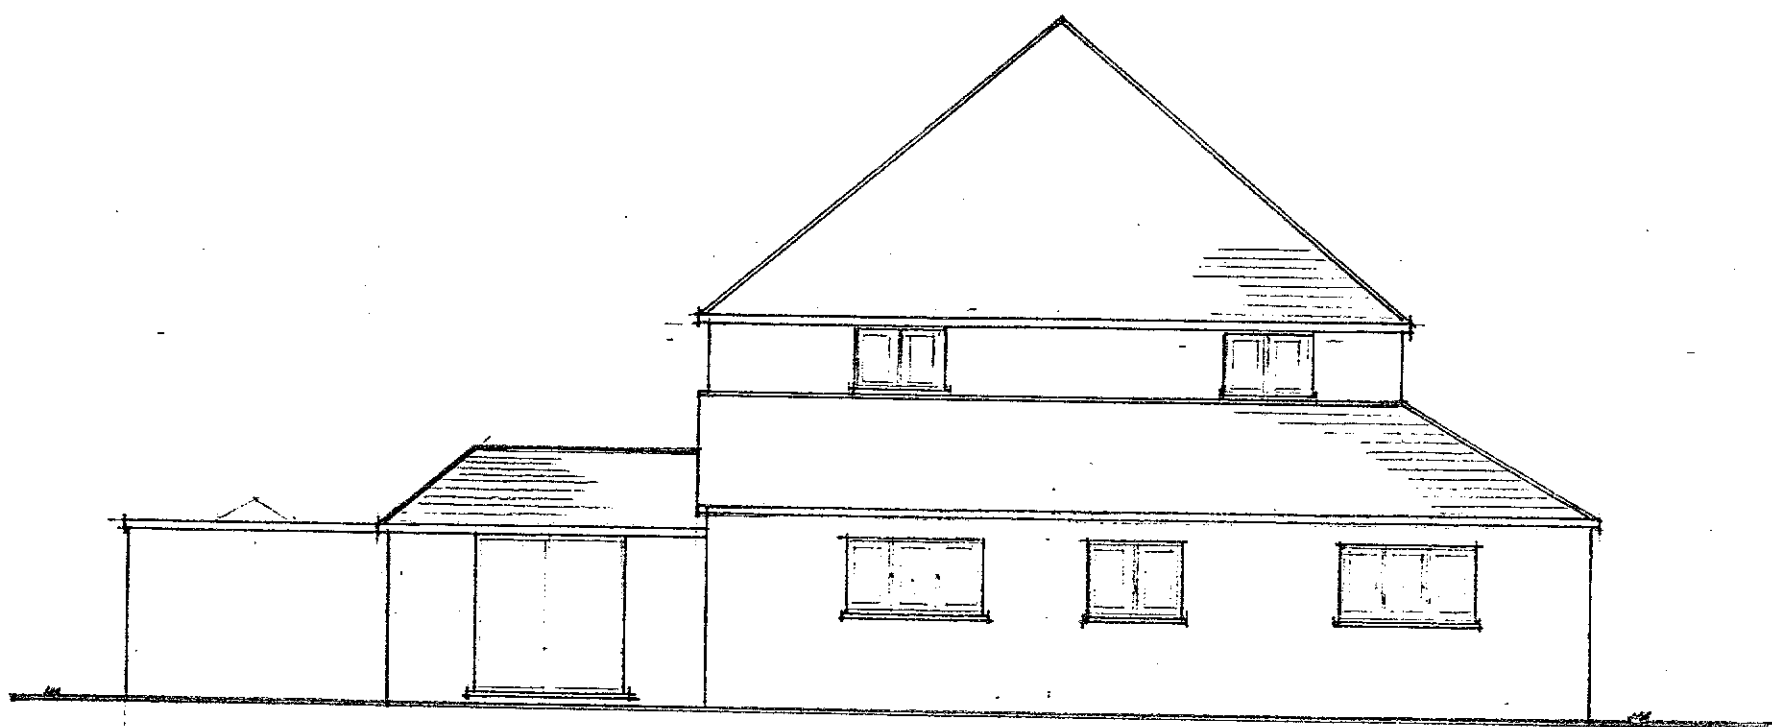

REVISED WEST ELEVATION.

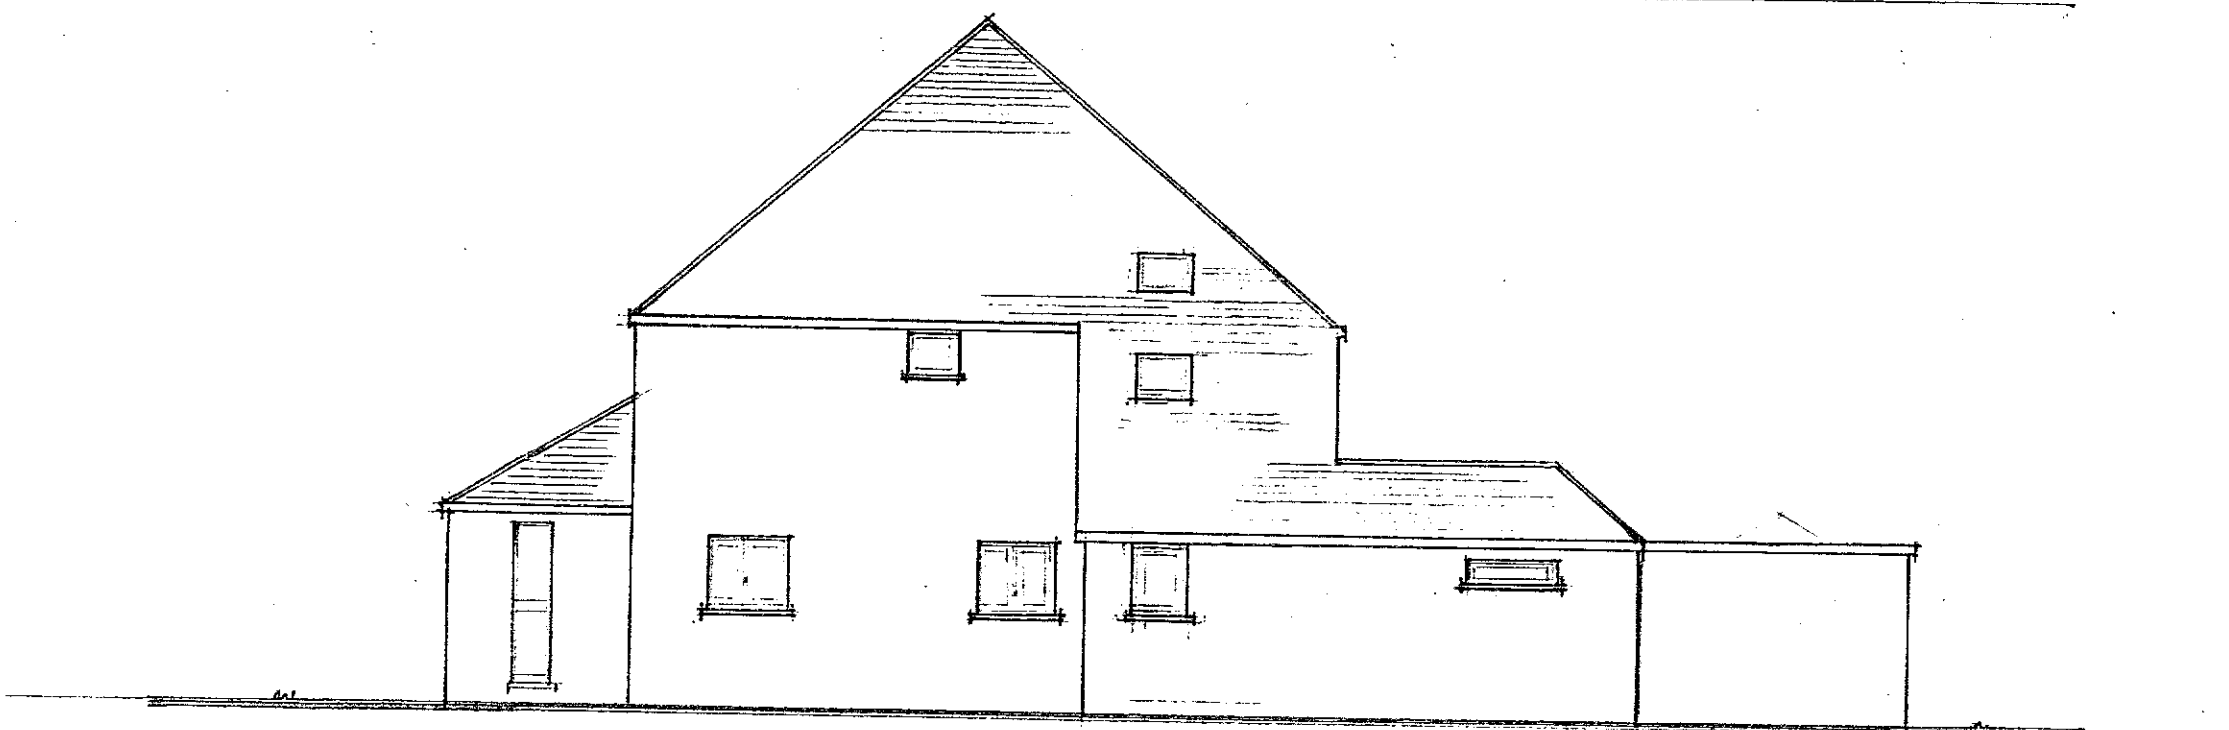

REVISED EAST ELEVATION.

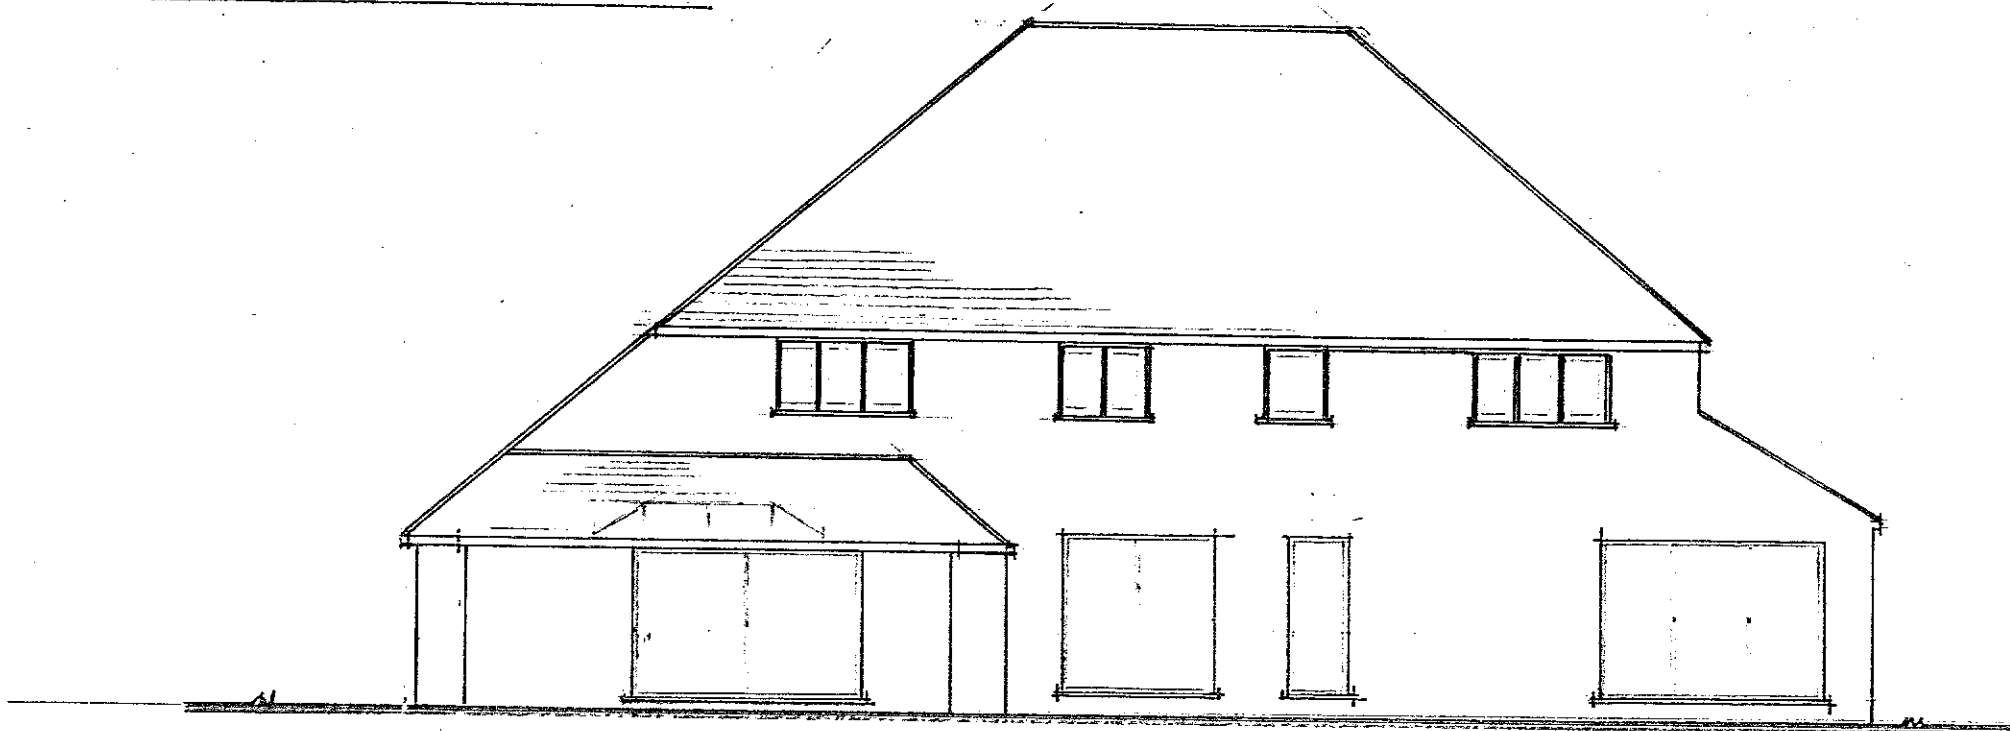

REVISED REAR ELEVATION.