




No 93 Middleton Road
For: Mr A BARBERS
DINº: AB. 100-11
Version 4
SCALE: 1:50 & 1:100.

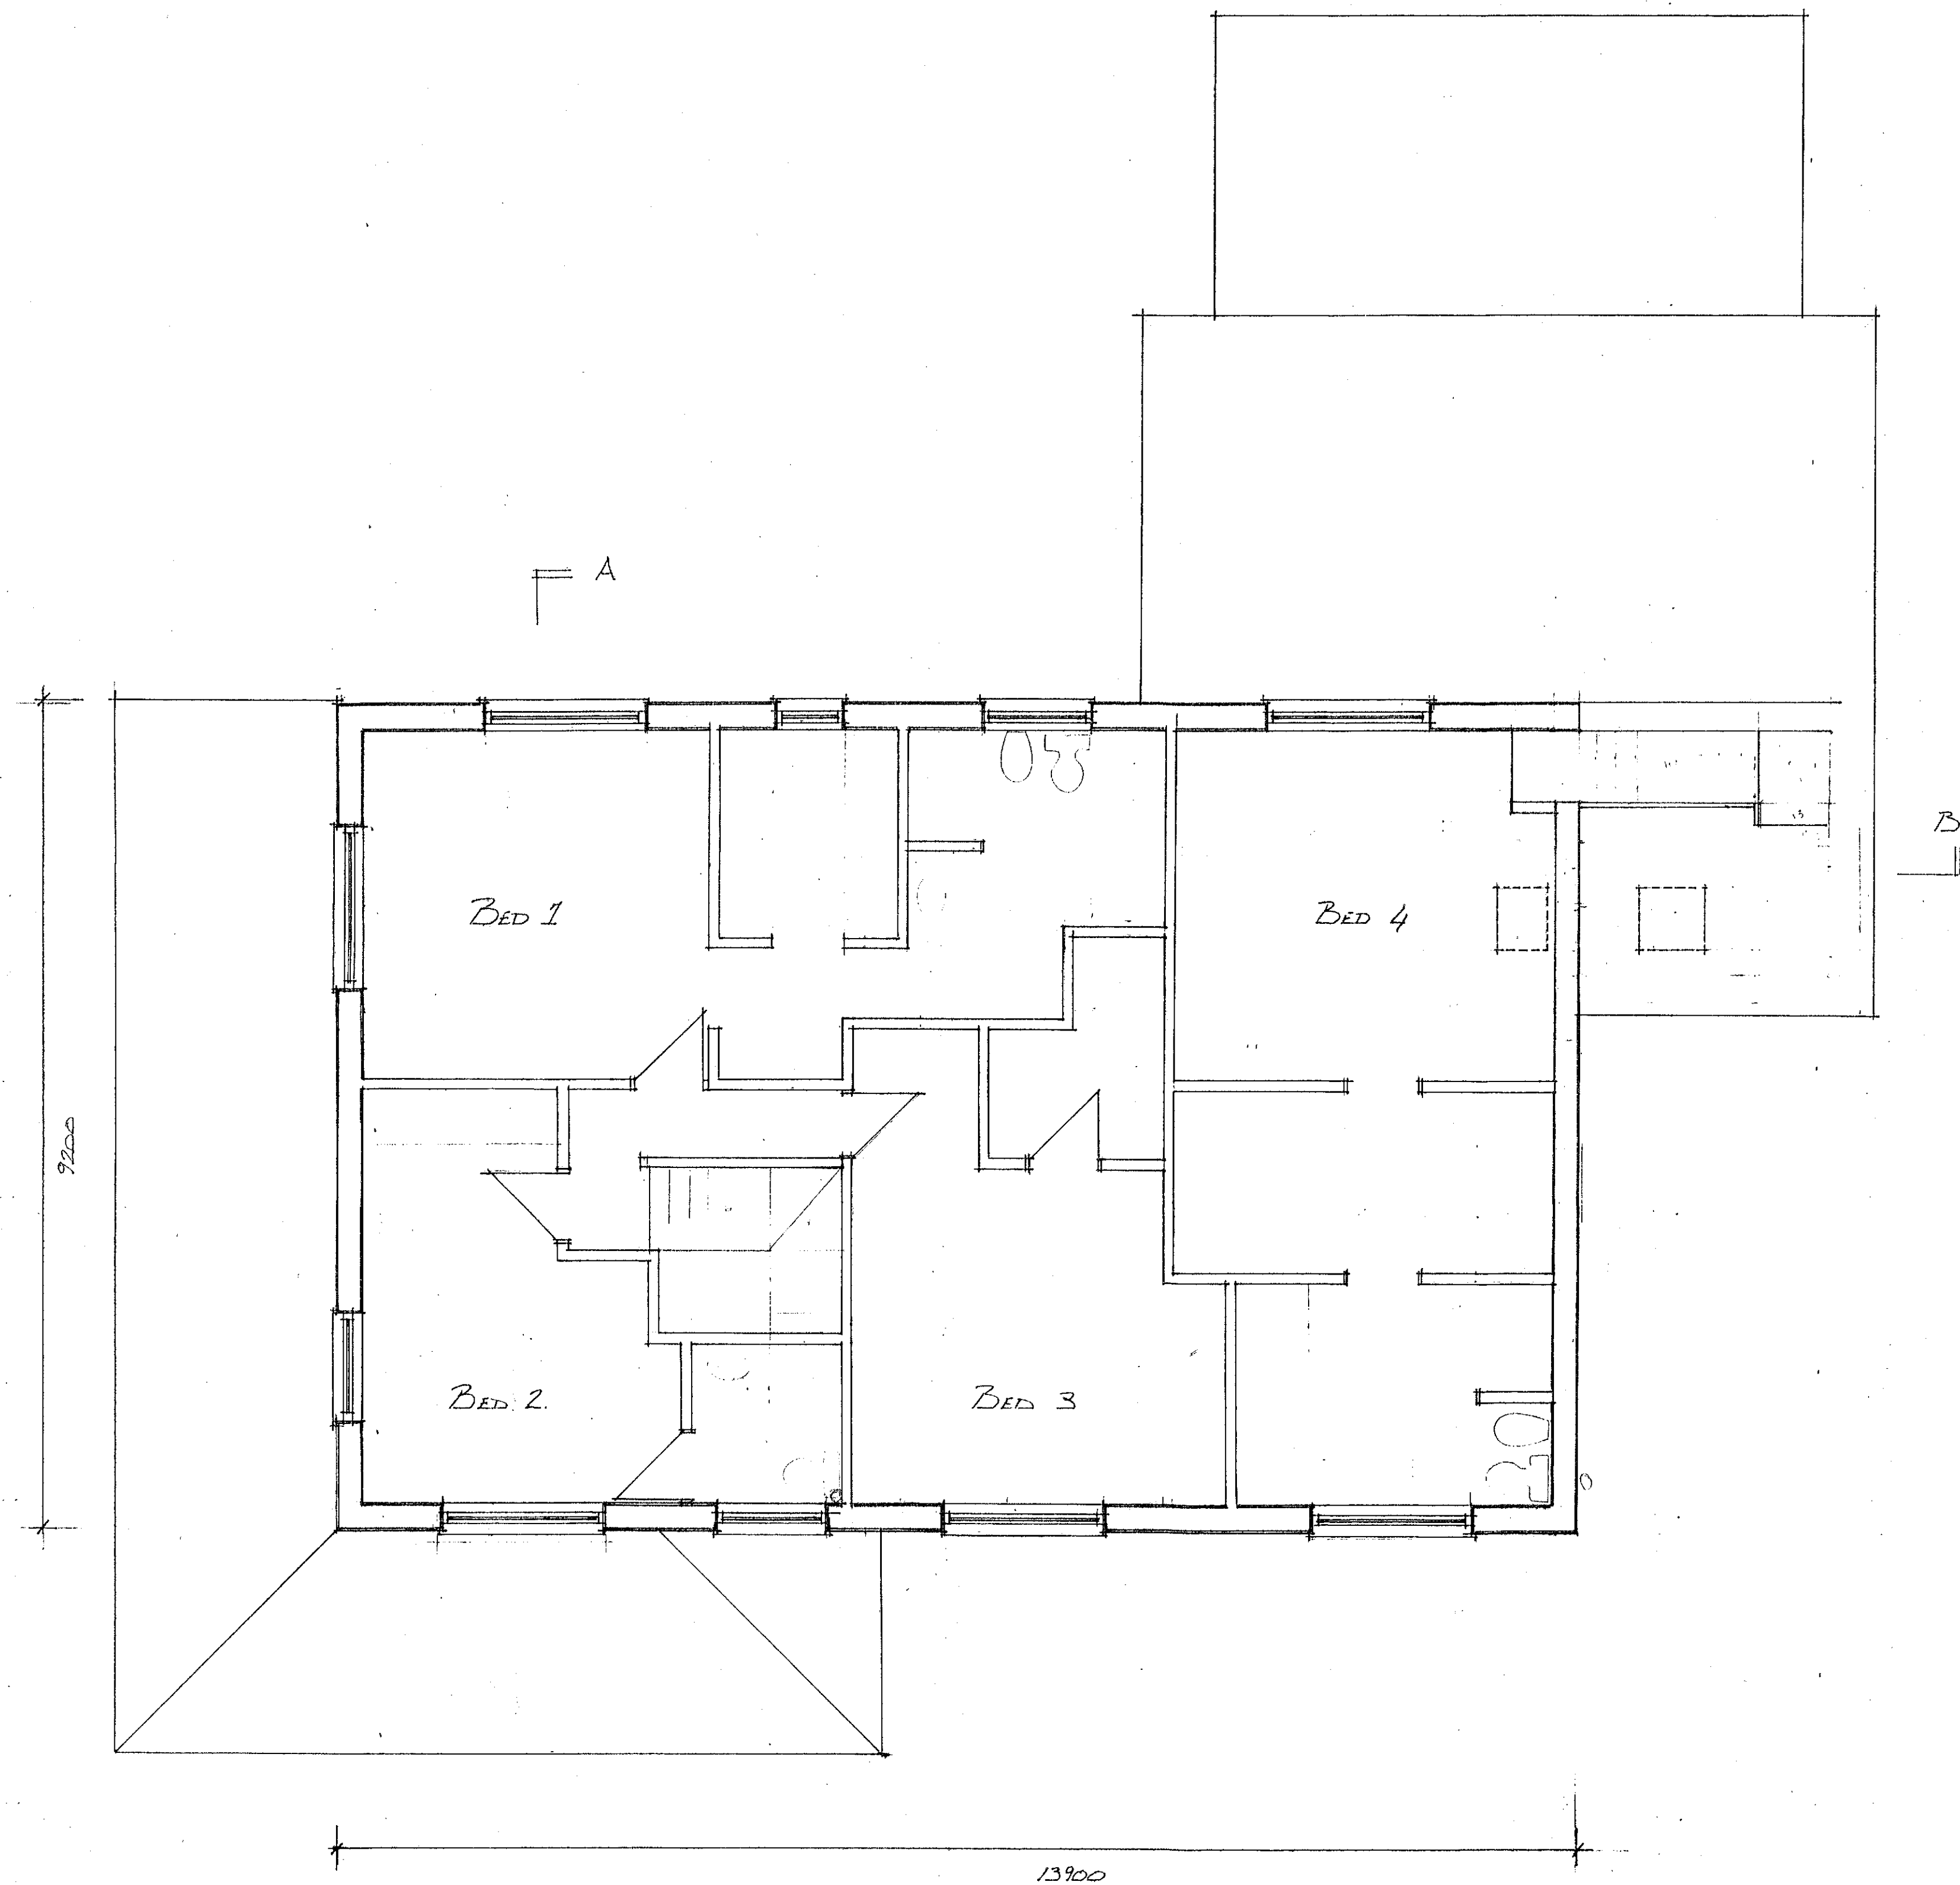

FIRST FLOOR PLAN.

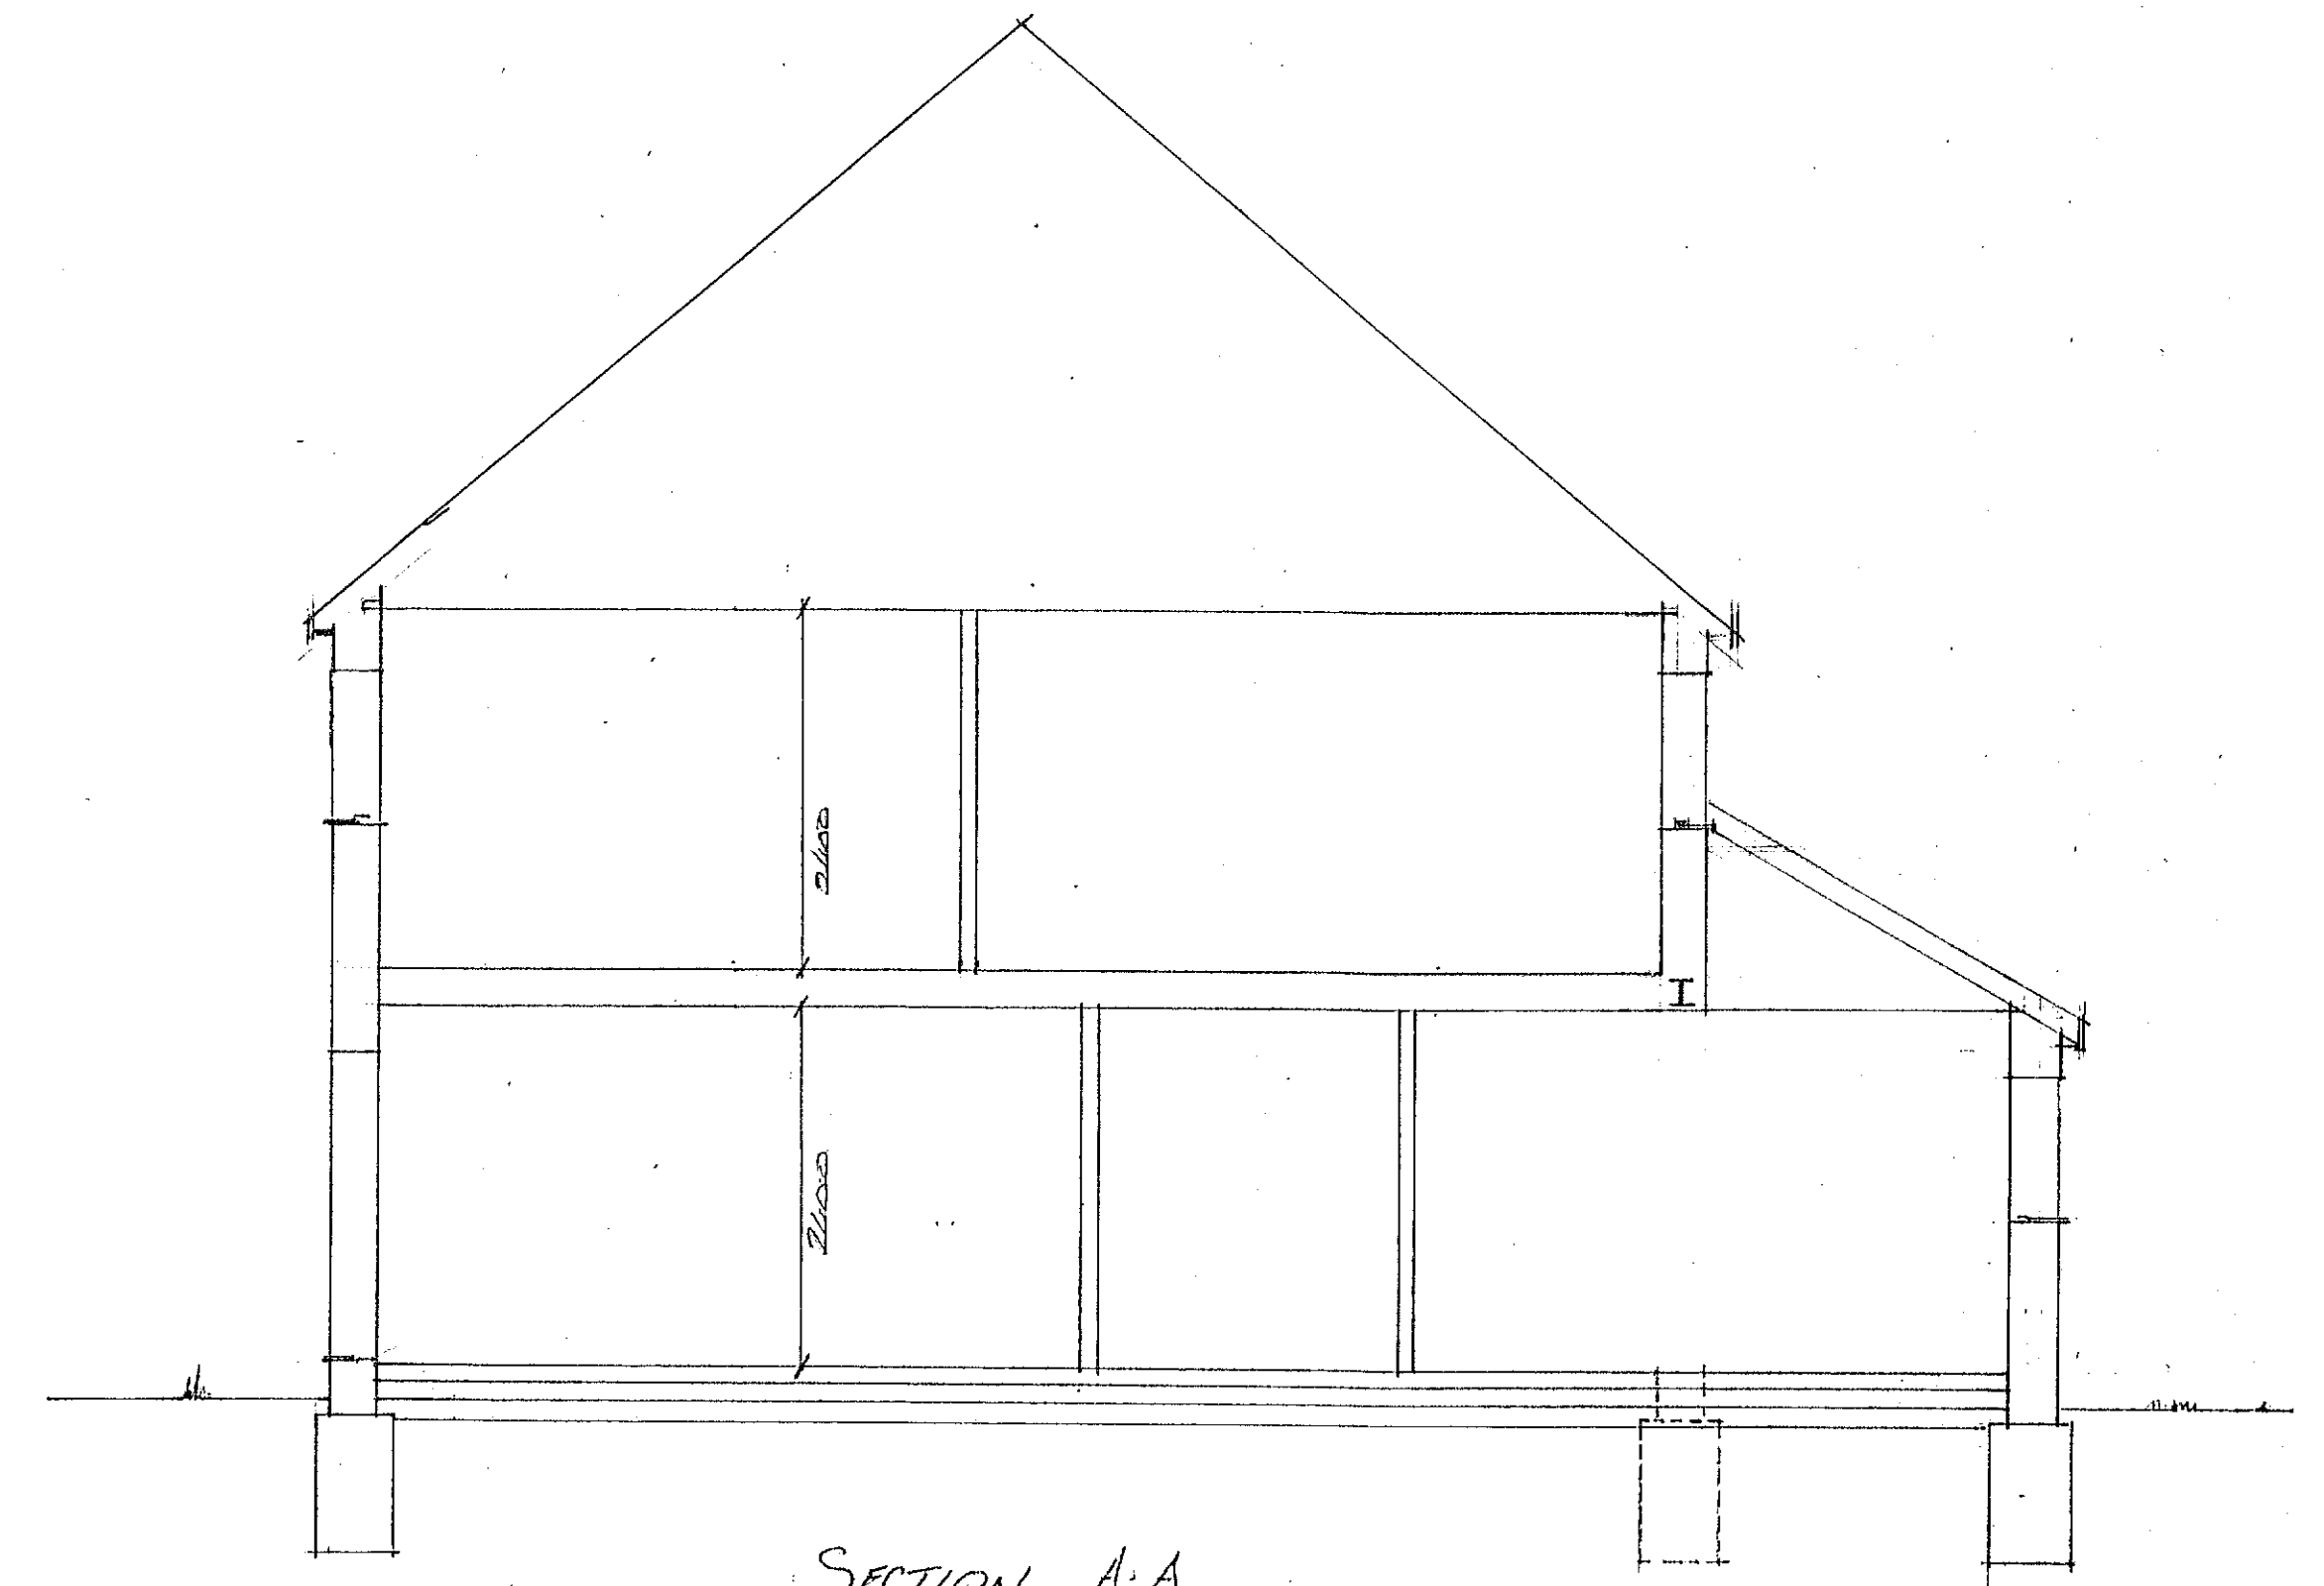

SECTION A-A.

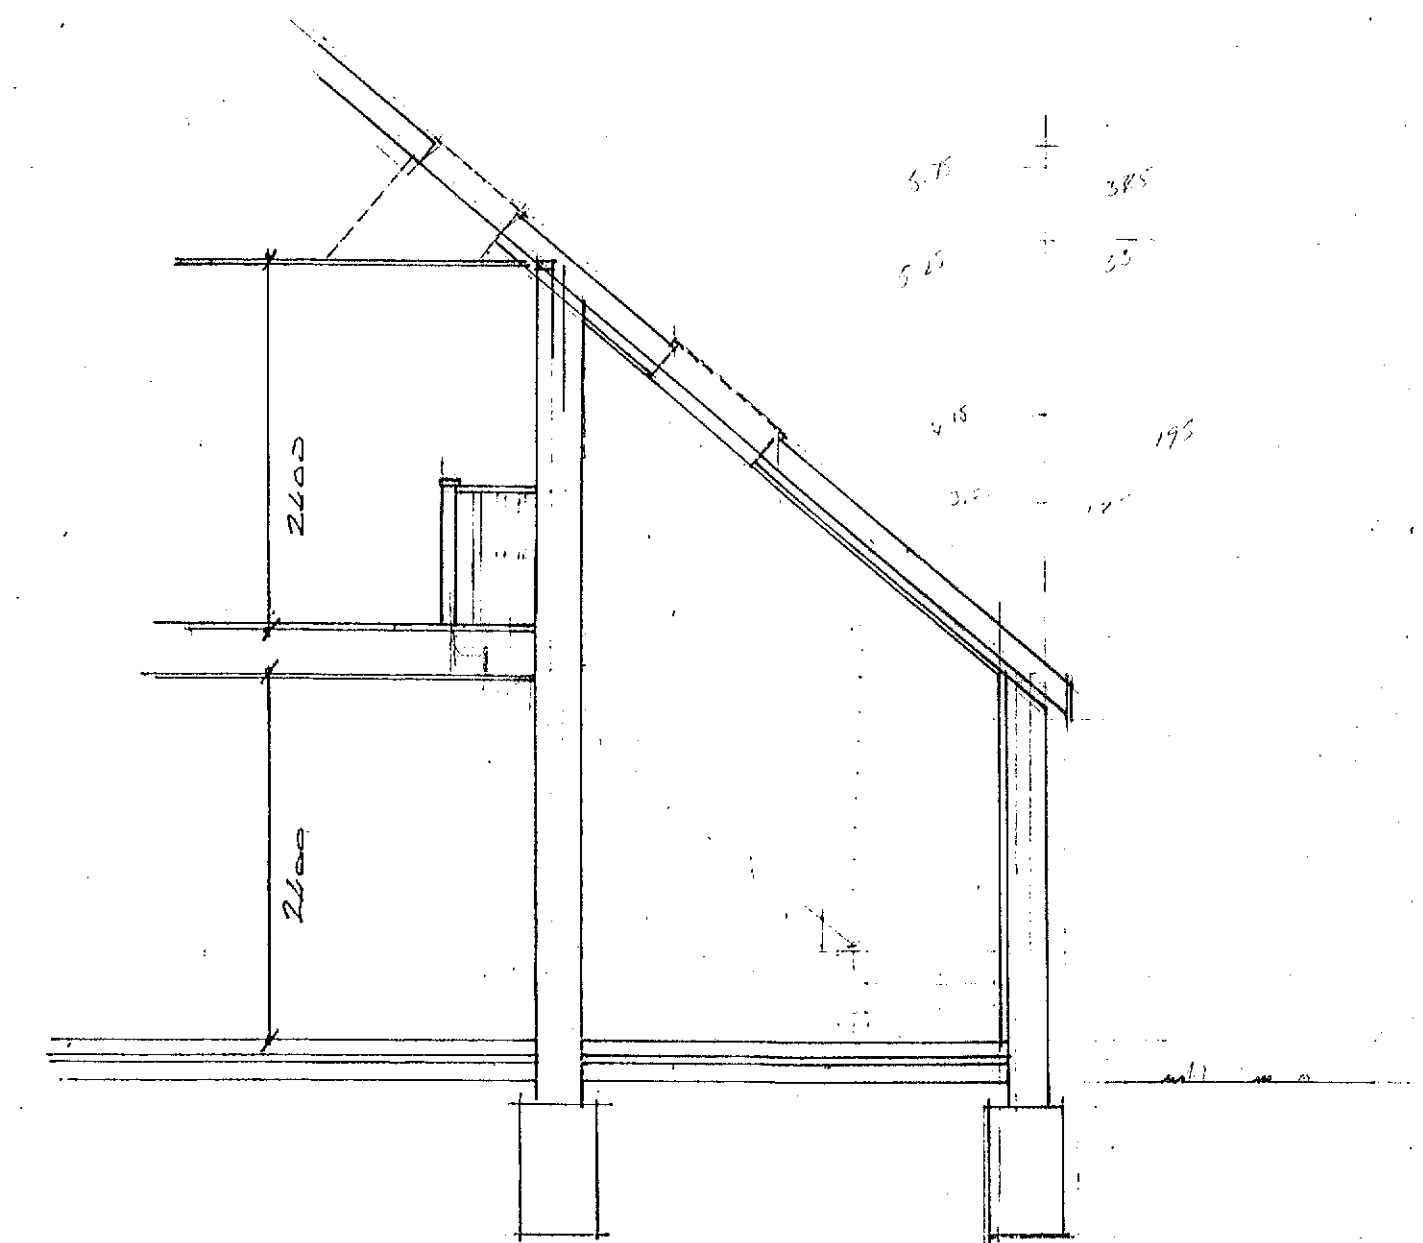

PART SECTION B-B.