




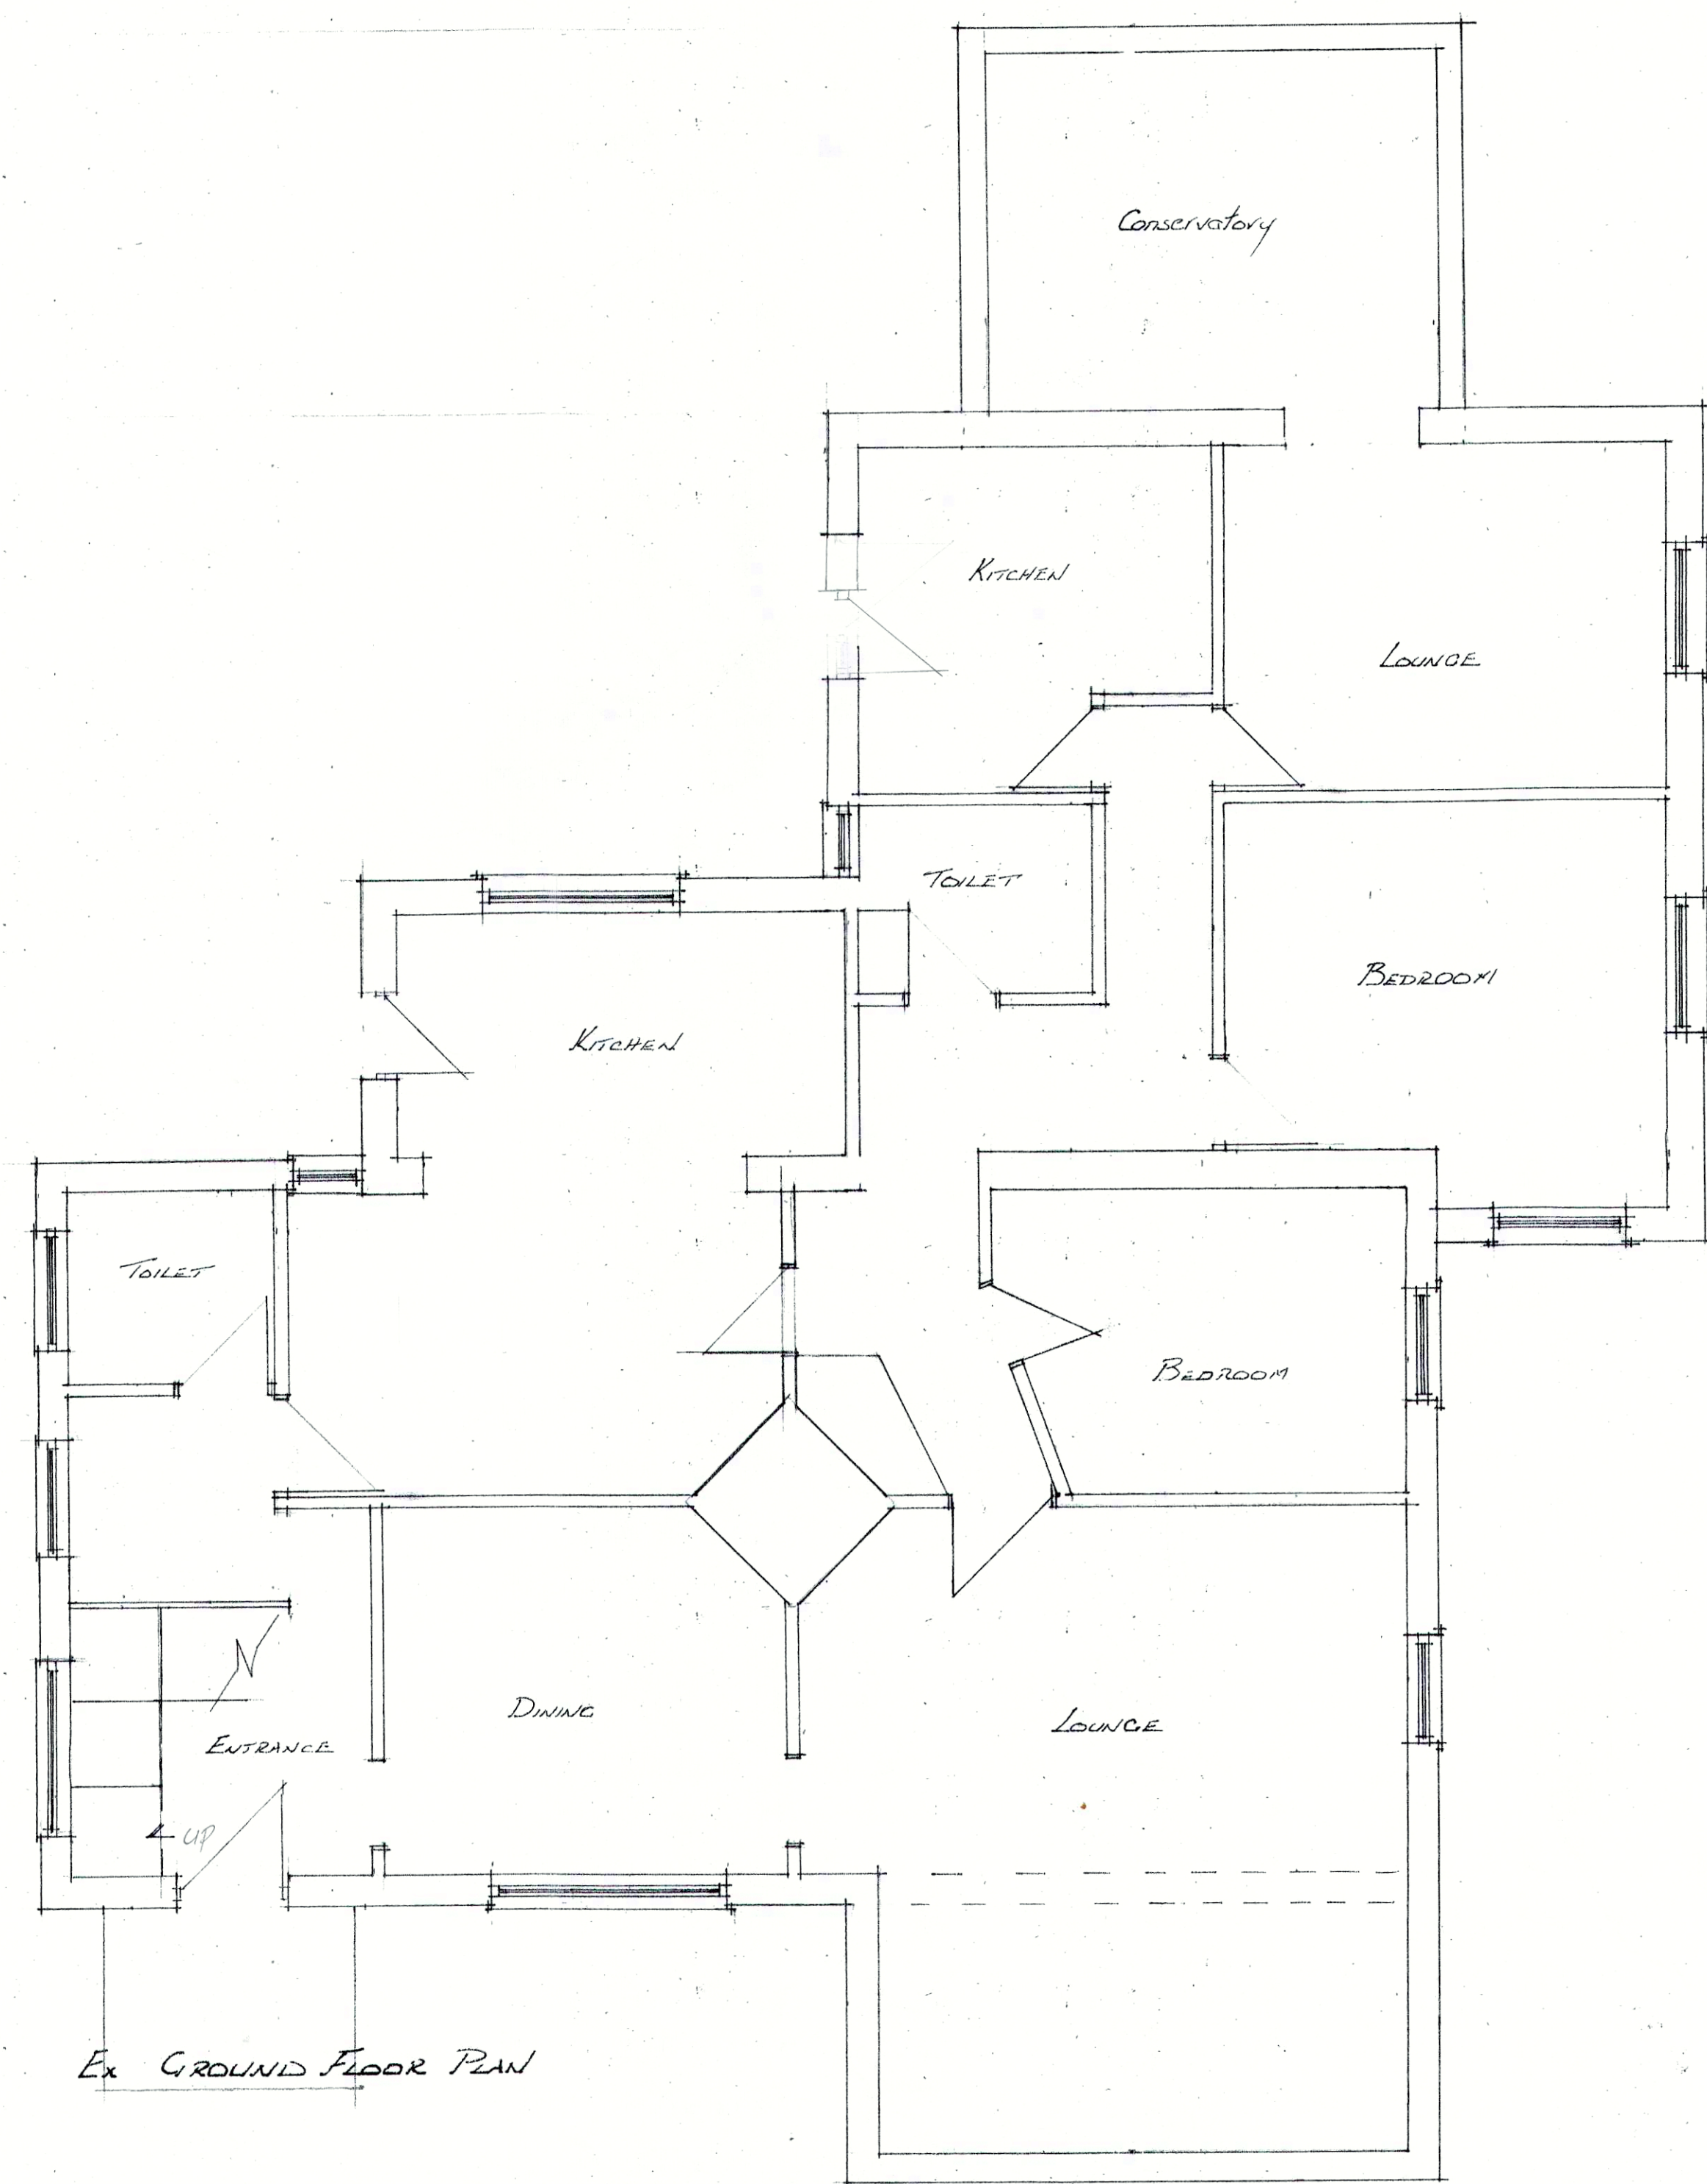


Ex GROUND FLOOR PLAN

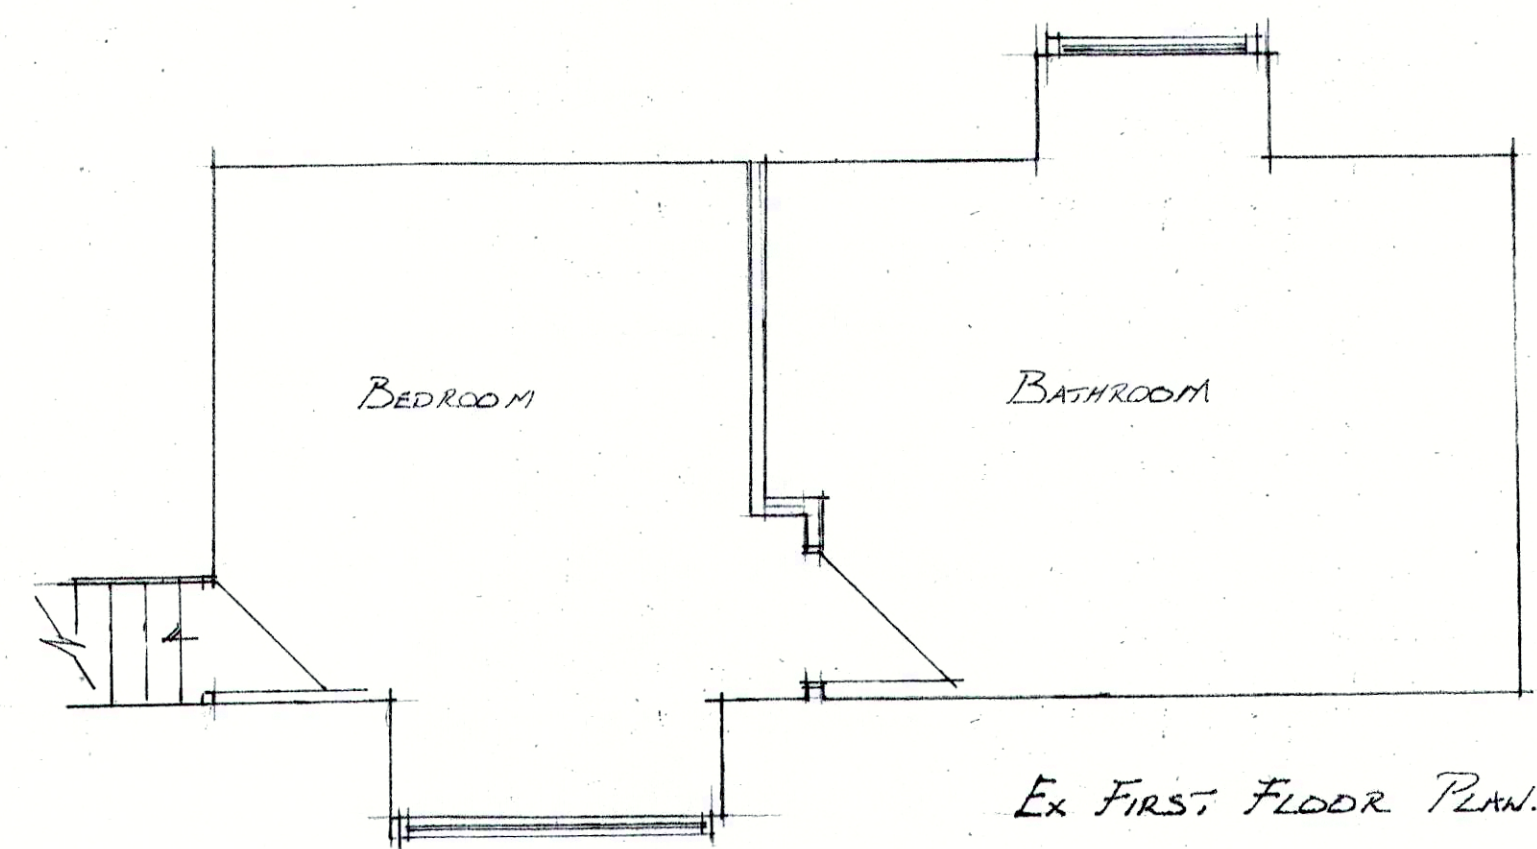


Ex FIRST FLOOR PLAN

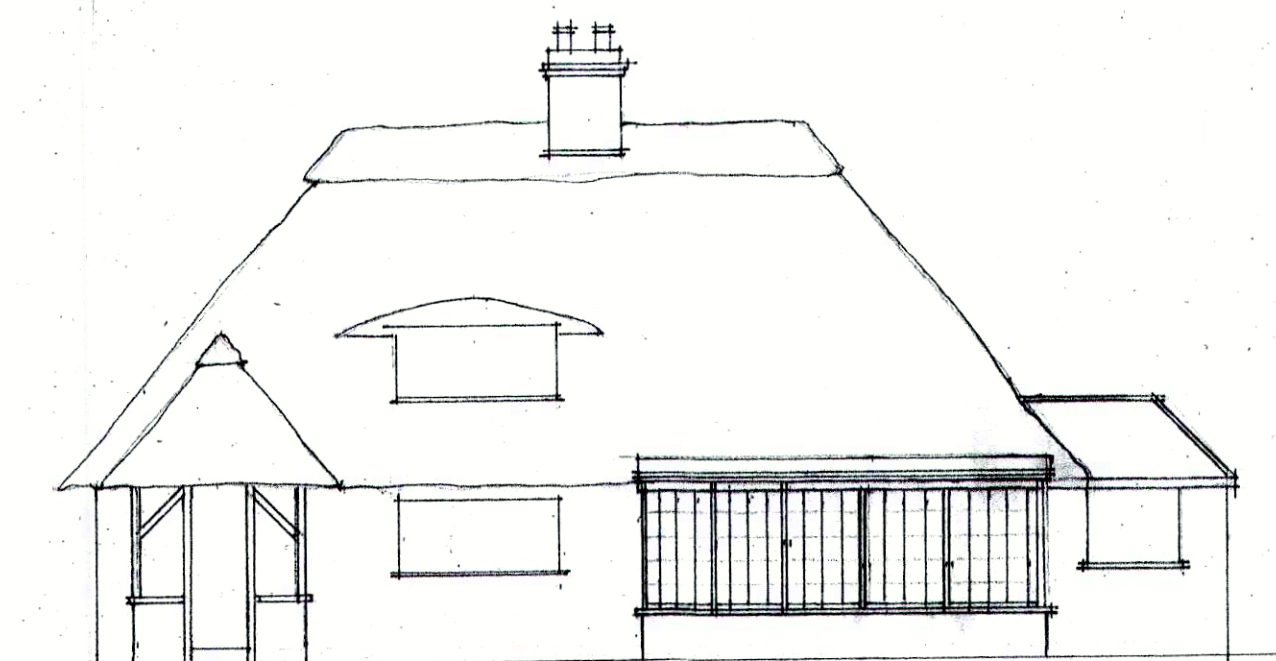


SOUTH ELEVATION

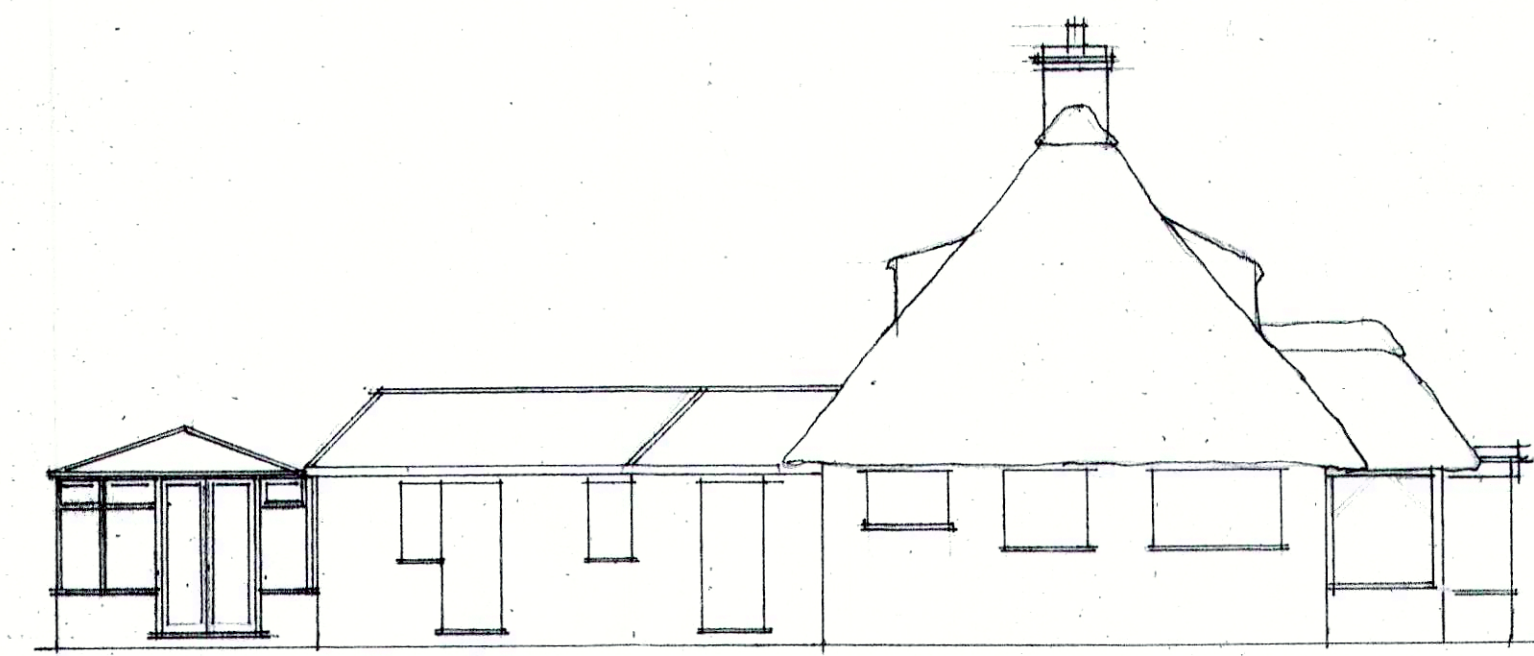

WEST ELEVATION

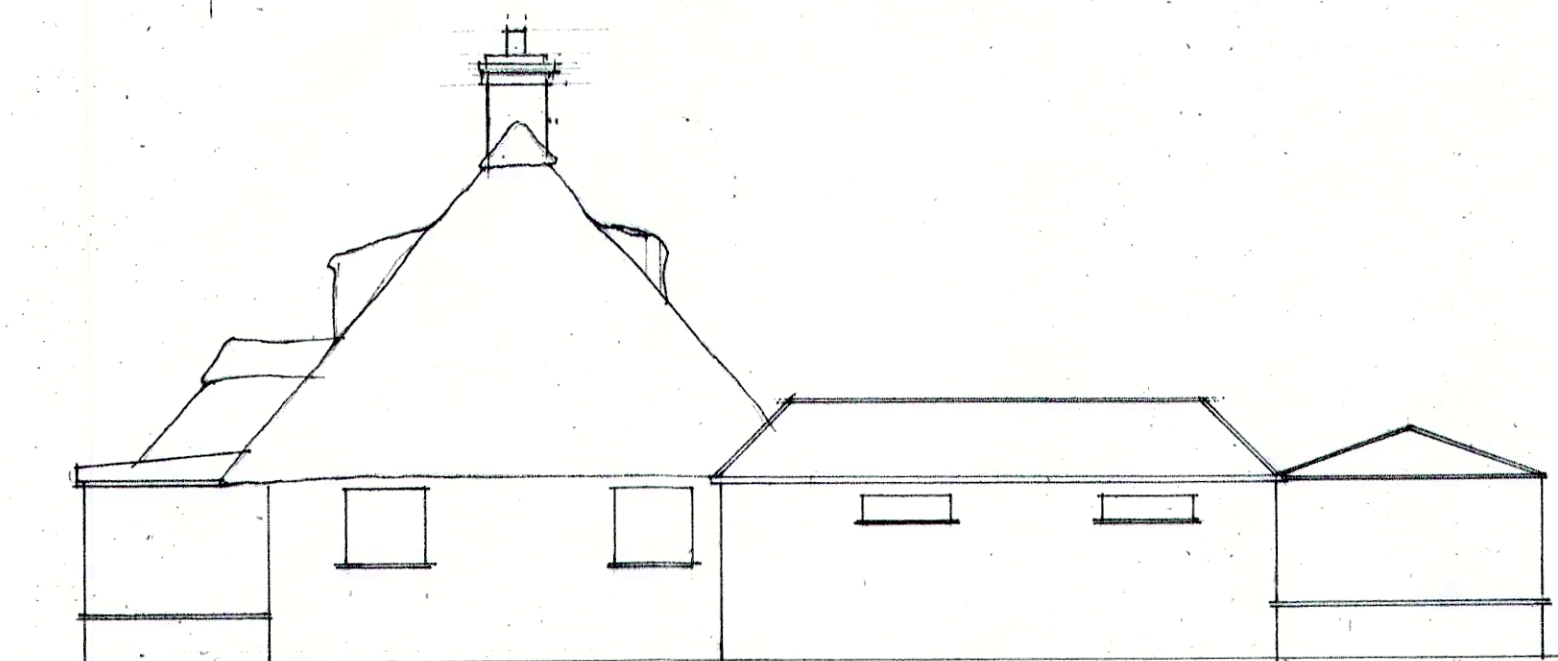

EAST ELEVATION

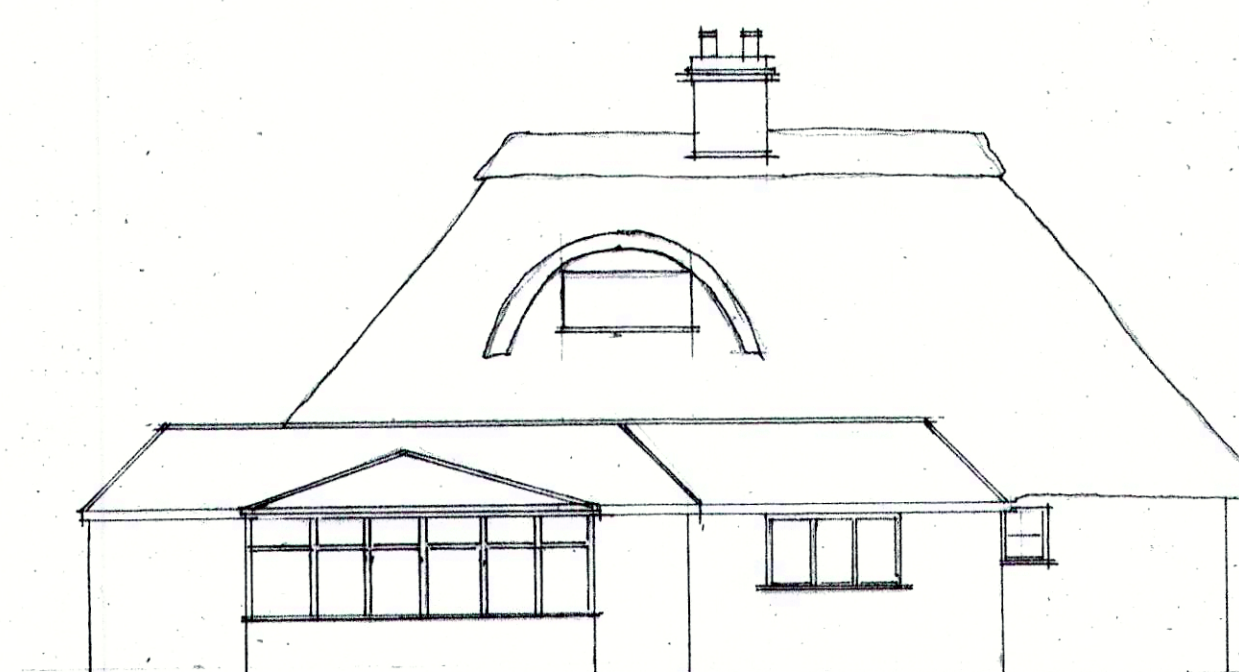

NORTH ELEVATION

EXTENSION & ALTERATIONS

TO : N^o 93 MIDDLETON ROAD

FOR : MR A BARBARY

DRG. N^o AB 100.1

SCALE : 1:50 1:100